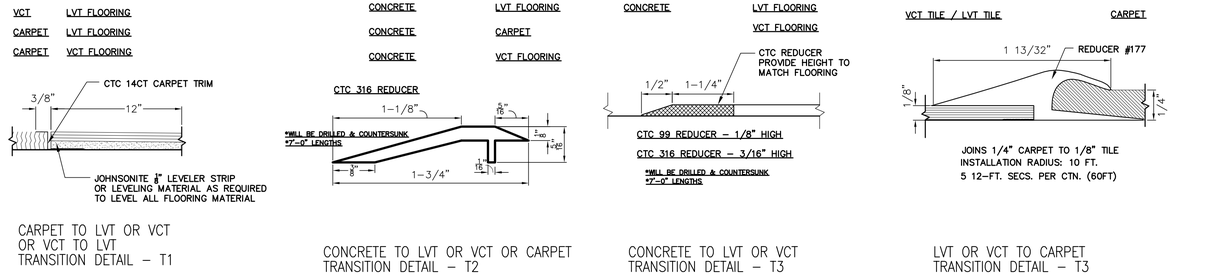

CARPET TO LVT OR VCT OR VCT TO LVT TRANSITION DETAIL – T1

CONCRETE TO LVT OR VCT OR CARPET TRANSITION DETAIL – T2

CONCRETE TO LVT OR VCT TRANSITION DETAIL – T3

LVT OR VCT TO CARPET TRANSITION DETAIL – T3

A1 FLOOR FINISH TRANSITION DETAILS

REFERENCED FROM: SCALE: N.T.S.

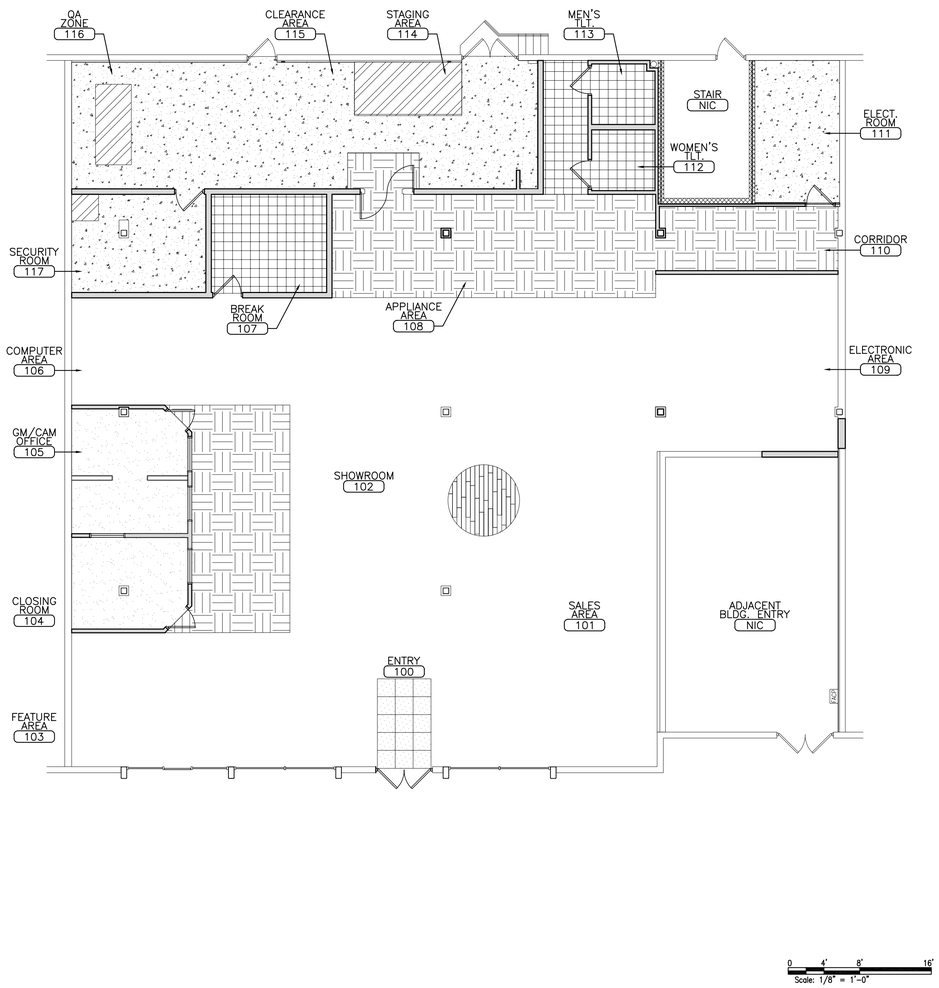

A5 FLOOR FINISHES PLAN

REFERENCED FROM: SCALE: 1/8" = 1'-0"

GENERAL NOTES

1. SEE AARON'S DECOR MANUAL FOR MORE SPECIFICATIONS AND INSTALLATION INSTRUCTIONS
2. ALL DIMENSIONS SHOWN ON THE DRAWING SHALL BE CONSIDERED CRITICAL.
3. ALL INTERIOR FINISHES SHALL BE A MINIMUM OF CLASS "C" FIRE RATED FINISH.
4. ALL BASES TO BE "VB-1" UNLESS NOTED OTHERWISE
5. ALL CARPET TO BE "CPT-1" UNLESS NOTED OTHERWISE
6. SEAL CONCRETE FLOOR AT FINISH OF CONSTRUCTION.

LEGEND

- SEALED CONCRETE
- CARPET CPT-1
- CARPET TILE CPT-2
- VINYL COMPOSITION TILE VCT-1
- LUXURY VINYL TILE LVT-1
- GREEN BYTE FLOOR PAINT P-8B
- ENTRY TILE WO-1

E5 FLOOR FINISH SCHEDULE, NOTES AND LEGEND

REFERENCED FROM: SCALE: N/A

FLOOR FINISH SCHEDULE (UPDATED 11/4/13)

SYMBOL	DESCRIPTION		LEAD TIME
LVT-1	LUXURY VINYL TILE:		CALL FOR LEAD TIME
	DISTRIBUTOR	NATIONAL CUSTOM	
	MANUFACTURER	JIANGSU BEIER/ BBL	
	STYLE	CLICK & LOCK LVT	
	COLOR	CHARCOAL BBL-905-38	
	FINISH	ANTIQUE	
	SIZE	6" X 37" PLANK	
	GAUGE	4.22 MM	
	WEAR LAYER	20 MIL	
	INSTALL	90 DEGREE ANGLE FROM POINT SPECIFIED ON SHEET A201. SEALER REQUIRED - PROVIDED BY DISTRIBUTOR	
	REFER TO SPECIFICATIONS FOR SEALER INFORMATION AND DETAILS		
CPT-1	BROADLOOM CARPET		CALL FOR LEAD TIME
	DISTRIBUTOR	NATIONAL CUSTOM	
	MANUFACTURER	SHAW	
	STYLE	SWITCH 5A205	
	COLOR	DISTANCE 03597	
	SIZE	12' ROLL	
	BACKING	ACTIONBAK	
	ADHESIVE	XL BRANDS GOLD STIX- PROVIDED BY DISTR.	
	INSTALL	PER MFR'S INSTRUCTIONS	
CPT-2	CARPET TILE		CALL FOR LEAD TIME
	DISTRIBUTOR	NATIONAL CUSTOM	
	MANUFACTURER	IRON WEAVE BY LANGHORN	
	STYLE	SENATOR CARPET TILE	
	COLOR	SMOKE	
	SIZE	19.69 X 19.69 (20 TILES PER BOX)	
	BACKING	BITUMEN	
	ADHESIVE	XL BRANDS STIX 2230-PROVIDED BY DISTR.	
	INSTALL	QUARTER TURNED	
WO-1	WALK OFF CARPET TILE		CALL FOR LEAD TIME
	DISTRIBUTOR	NATIONAL CUSTOM	
	MANUFACTURER	SHAW	
	STYLE	BON JOUR II 5T032 TILE	
	COLOR	EBONY 31500	
	SIZE	24" SQ	
	ADHESIVE	XL BRANDS STIX 2230-PROVIDED BY DISTR.	
	INSTALL	QUARTER TURNED	
VCT-1	VCT		2-3 WEEKS
	MANUFACTURER	MANNINGTON	
	STYLE	PROGRESSIONS VCT	
	COLOR	DARK BARK 55509	
	SIZE	12"X12"	
	ADHESIVE	PROPRIETARY PER MANUFACTURER	
	INSTALL	QUARTER TURNED	
	ORDERING	MUST BE ORDERED DIRECTLY THROUGH MANNINGTON REP. PROVIDE CONTRACT NUMBER 40000702 FOR GC PRICE.	
	REFER TO VENDOR CONTACT INFORMATION		
VB-1	WALL BASE		1 WEEK
	DISTRIBUTOR	NATIONAL CUSTOM	
	MANUFACTURER	ROPPE	
	STYLE	700 SERIES STANDARD COVE	
	COLOR	193 BLACK BROWN	
	SIZE	4"	
	GAUGE	1/8"	
	ADHESIVE	PROVIDED BY DISTRIBUTOR	
	INSTALL	PER MFR'S INSTRUCTIONS	
P-8B	FLOOR PAINT		N/A
	MANUFACTURER	SHERWIN-WILLIAMS	
	COLOR	SW 4075 GREEN BYTE	
	FINISH	ARMORSEAL TREADPLEX B90T00104	
	INSTALL	STRIPING PER SHEET A201	

*SHERWIN-WILLIAMS: UPON CONCLUSION OF THE PROJECT, CONTRACTOR OR PAINTER SHALL FURNISH A COATING MAINTENANCE MANUAL- **CUSTODIAN PROJECT COLOR AND PRODUCT INFORMATION** REPORT-OBTAINED FROM A LOCAL SHERWIN-WILLAMS. MANUAL SHALL INCLUDE AN AREA SUMMARY WITH FINISH SCHEDULE, AREA DETAIL DESIGNATING WHERE EACH PRODUCT/COLOR/FINISH WAS USED, PRODUCT DATA PAGES, MSDS SHEETS, CARE AND CLEANING INSTRUCTIONS, TOUCHUP PROCEDURES, AND COLOR SAMPLES OF EACH COLOR/FINISH USED.

VENDOR CONTACT INFORMATION

MANUFACTURER	DISTRIBUTOR	PHONE	CONTACT	OFFICE	CELL
MANNINGTON		(800) 241-2262	Sean Finn	(800) 241-2262 x8505	(404) 423-4785
.	NATIONAL CUSTOM	(770) 441-1660	Peter Thomas	(770) 441-1660 x1111	(404) 510-9542
SHERWIN WILLIAMS		(800) 474-3794	Dwight LeClair	(678) 261-6865	(678) 361-6108

PROJECT NORTH

CWS ARCHITECTS
ARCHITECTURE | INTERIOR DESIGN
434 Cumberland Avenue Portland ME 04101
OFFICE: 207 774 4441 CWSARCH.COM

DESIGNER

LICENSED ARCHITECT GUY T LABRECQUE JR. No. 2268 STATE OF MAINE

CWS ARCHITECTS
ARCHITECTURE | INTERIOR DESIGN
434 CUMBERLAND AVENUE
PORTLAND, MAINE 04101
T: 207.774.4441
F: 207.774.4446
WWW.CWSARCH.COM

OWNER

309 EAST PACES FERRY ROAD
ATLANTA, GEORGIA 30305
PHONE: (678) 402-3000

PROJECT

AARON'S FIT-UP
STORE #: F0810

449 FOREST AVE.
PORTLAND, MAINE 04101

DRAWING

FLOOR FINISHES PLAN, SCHEDULE, NOTES AND DETAILS

CWS PROJECT NUMBER: 15076

REVISIONS

DRAWING NUMBER

A9.01

SCALE: AS NOTED

DATE: 01/08/2016

ISSUED FOR CONSTRUCTION

NOTE: THESE DRAWINGS HAVE BEEN UPDATED TO THE CURRENT SPECIFICATIONS FOR AN AARON'S SALES AND LEASE OWNERSHIP STORE. DEVIATION FROM THESE PLANS IS NOT PERMITTED WITHOUT EXPRESS WRITTEN PERMISSION.