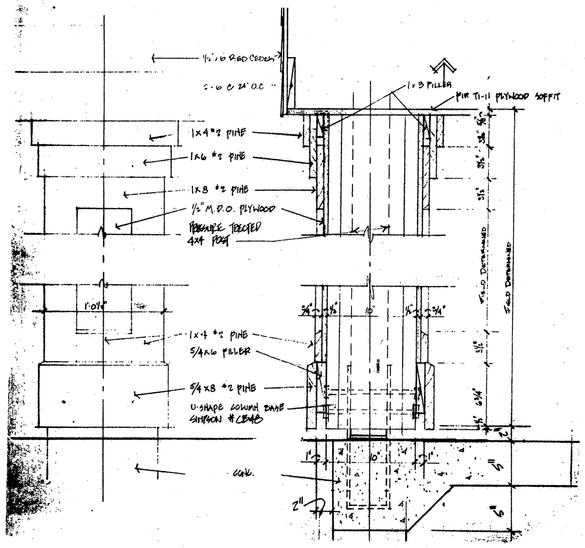

1 A/6 COLUMN DETAILS & ELEVATION
N.T.S.

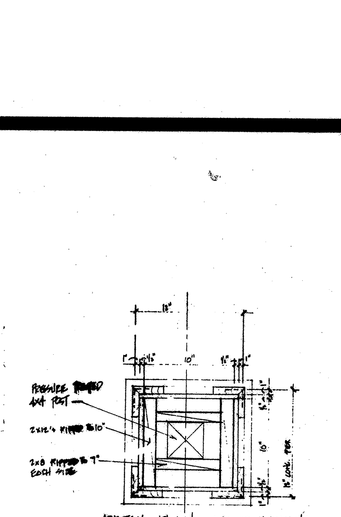

2 A/6 DETAIL (plan @ col.)
3"=1'-0"

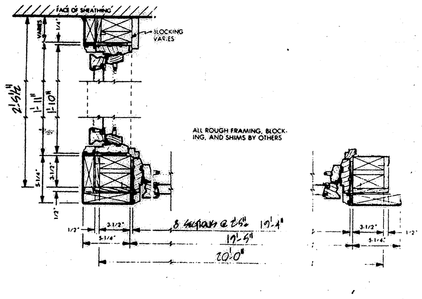

3 A/6 WINDOW SECTION DETAILS
1 1/2"=1'-0"

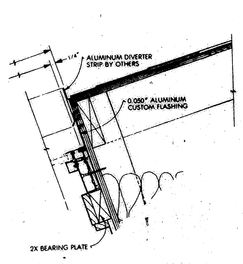

6 A/6 DETAIL

6 A/6 DETAIL

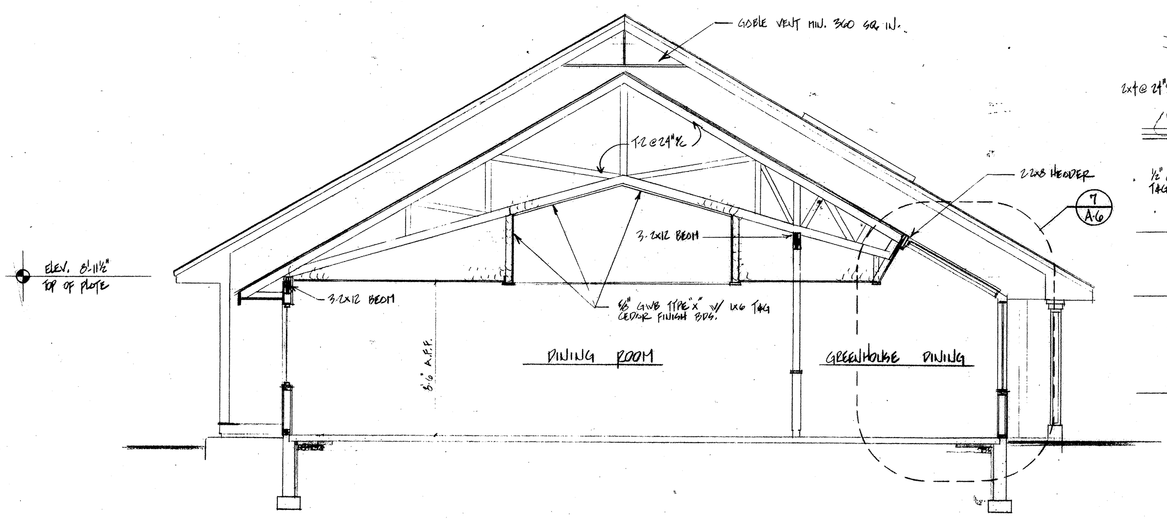

D A/6 BUILDING SECTION
1/4"=1'-0"

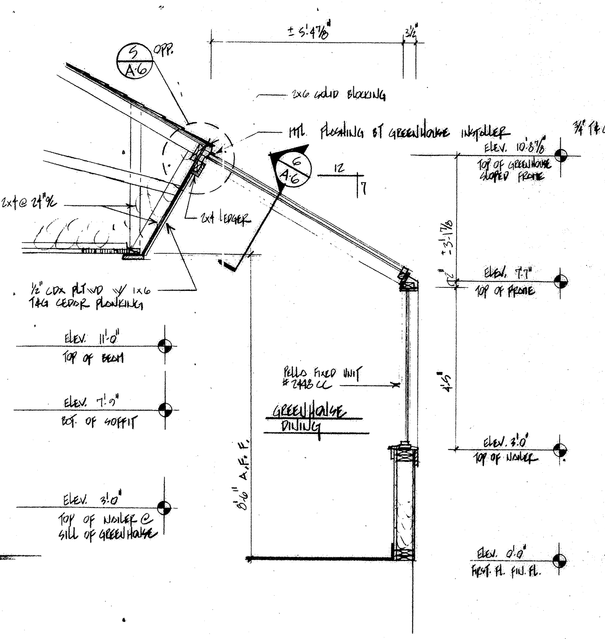

7 A/6 PARTIAL SECTION
1/2"=1'-0"

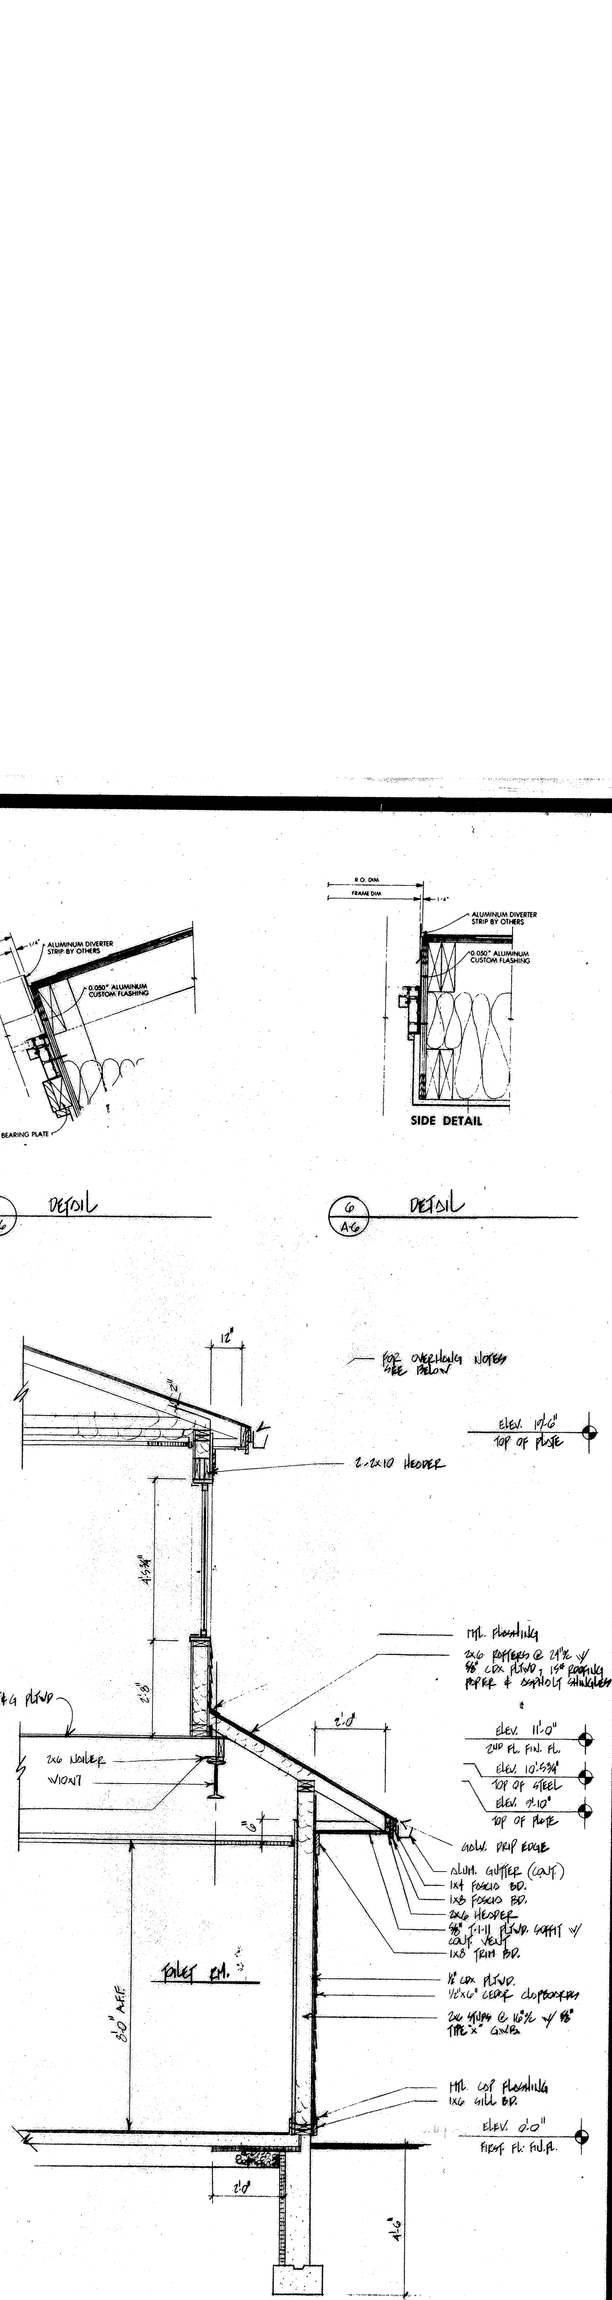

4 A/6 SECTION
1/2"=1'-0"

MOESER & ASSOCIATES
ARCHITECT
308 GREAT ROAD P.O. BOX 171 LITTLETON, MA. 617-486-9205

NO.	DATE	REVISION	BY

DATE: 4.20.81
DRAWN BY: GHP

PROPOSED BURGER KING RESTAURANT
PORTLAND, MAINE

STORE NO. 5678
46772 N

DESCRIPTION
BUILDING SECTIONS

JOB NO. P.8602.1
DWG NO. A-6