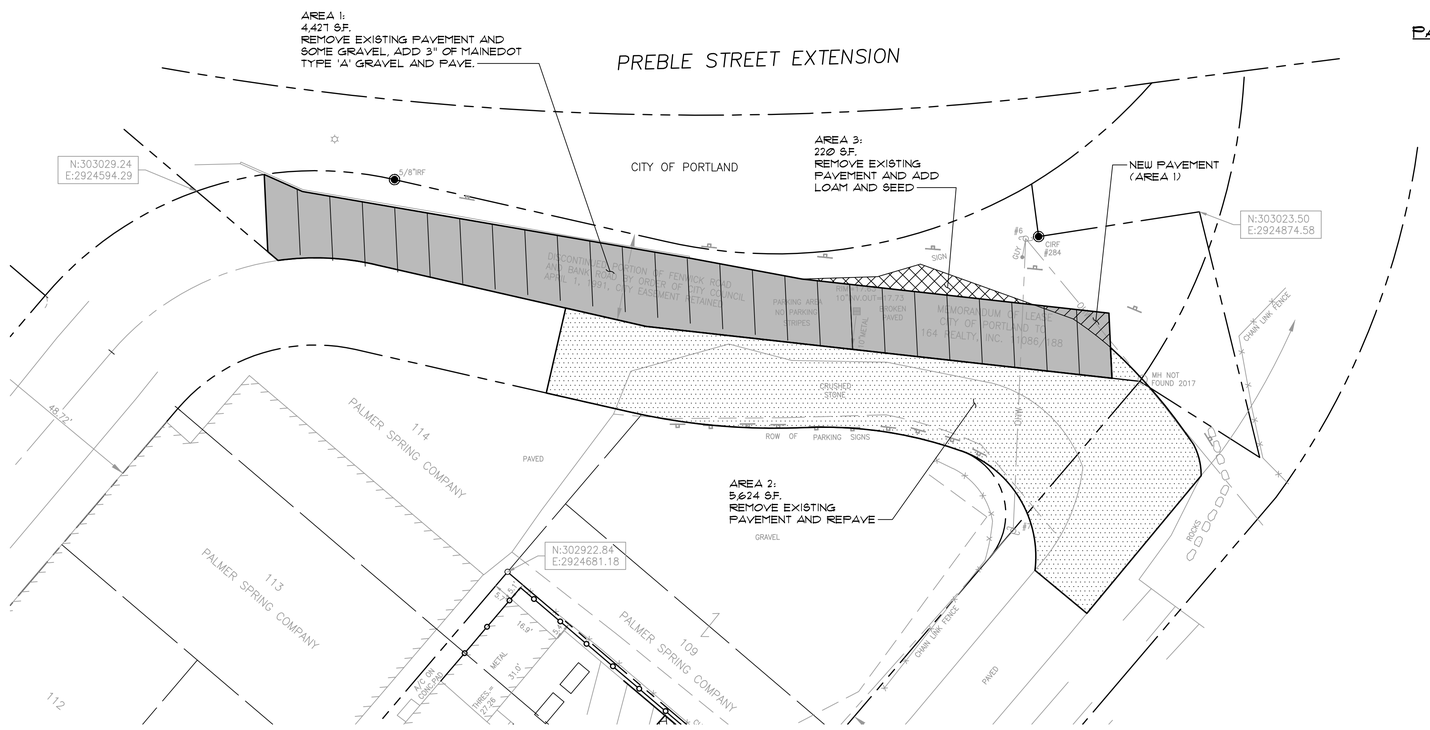

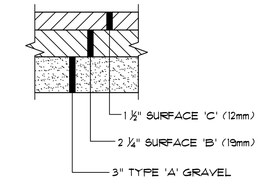

PAVEMENT BUILDUP DETAIL
NOT TO SCALE

GRAPHIC SCALE

20 0 10 20 40 80

(IN FEET)
1 inch = 20 ft.

NOT FOR CONSTRUCTION

PINKHAM & GREER
CIVIL ENGINEERS
28 WANNAH AVE., PORTLAND, ME. 04103
TEL: 207.781.5242 FAX: 207.781.4245

REV.	DATE	DESCRIPTION

SCALE: AS SHOWN
DATE: APRIL 10, 2017
PROJECT: 16183
DRN BY: RJS
DESG BY: TSG
CHK BY:

PARKING PLAN

C2.1

MAP/LOT