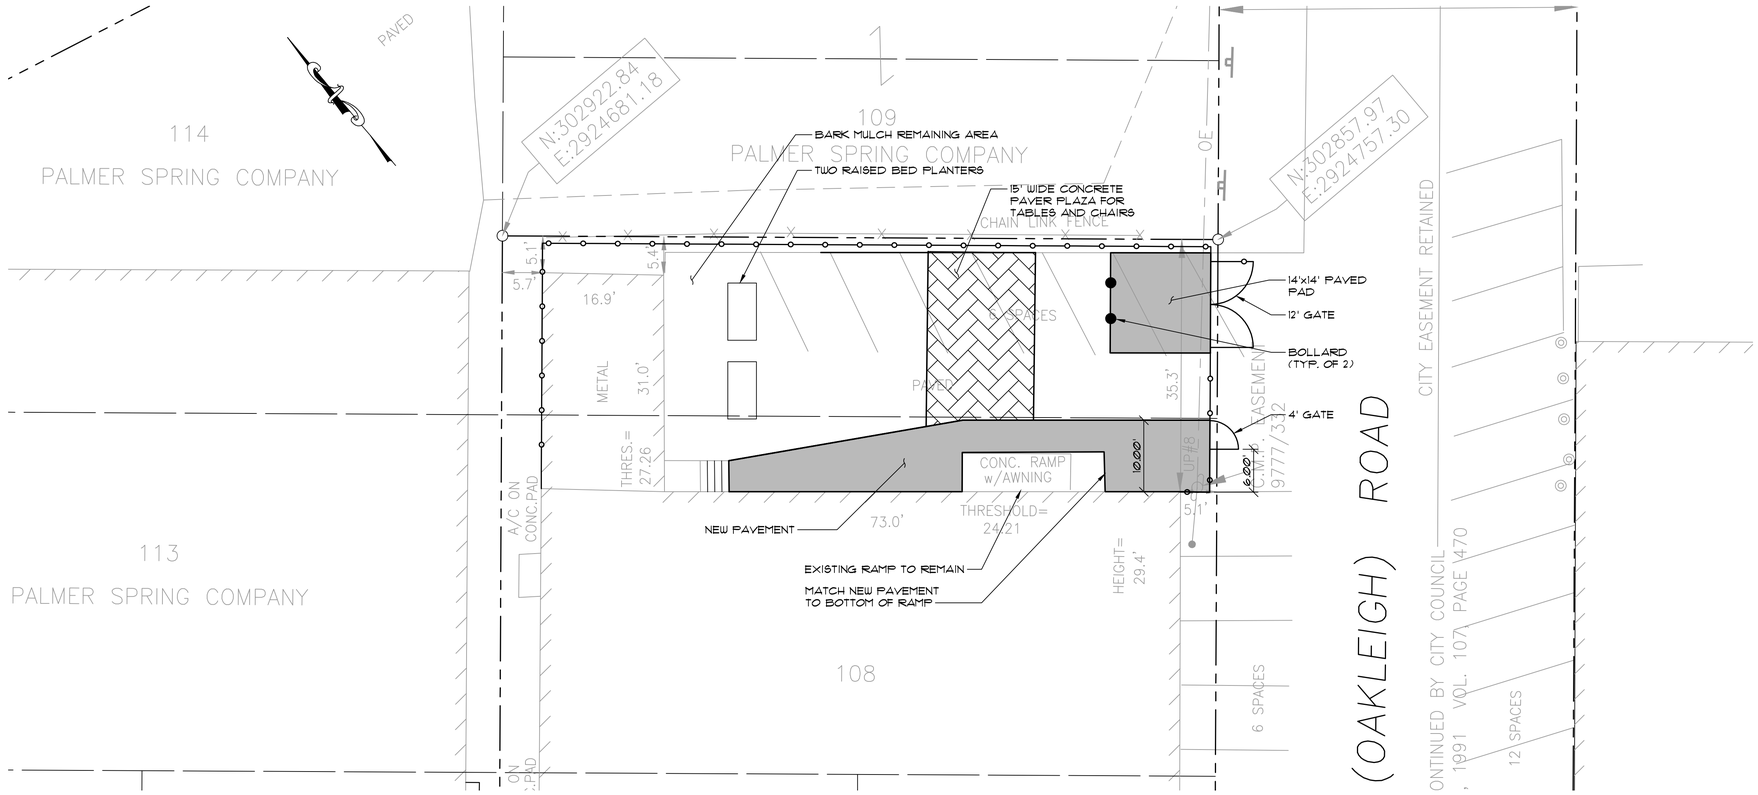

CONSTRUCTION NOTES:

1. REMOVE EXISTING PAVEMENT.
2. PROVIDE 8' HIGH FENCE AROUND THE COURTYARD WITH 1-4' PASS GATE AND ONE 12' WIDE DOUBLE LEAF GATE.
3. REMOVE TOP TWO FEET OF EXISTING FOUNDATION.
4. COMPLETE COURTYARD DESIGN.

GRAPHIC SCALE

10 0 5 10 20 40

(IN FEET)
1 inch = 10 ft.

NOT FOR CONSTRUCTION

PINKHAM & GREER
CIVIL ENGINEERS
28 WANNAN AVE., PORTLAND, ME. 04103
TEL: 207.781.5242 FAX: 207.781.4245

REV.	DATE	DESCRIPTION

SCALE: AS SHOWN
DATE: APRIL 10, 2017
PROJECT: 16183

DRN BY: RJS
DESG BY: TSG
CHK BY:

COURTYARD PLAN

C2.1

MAP/LOT ...