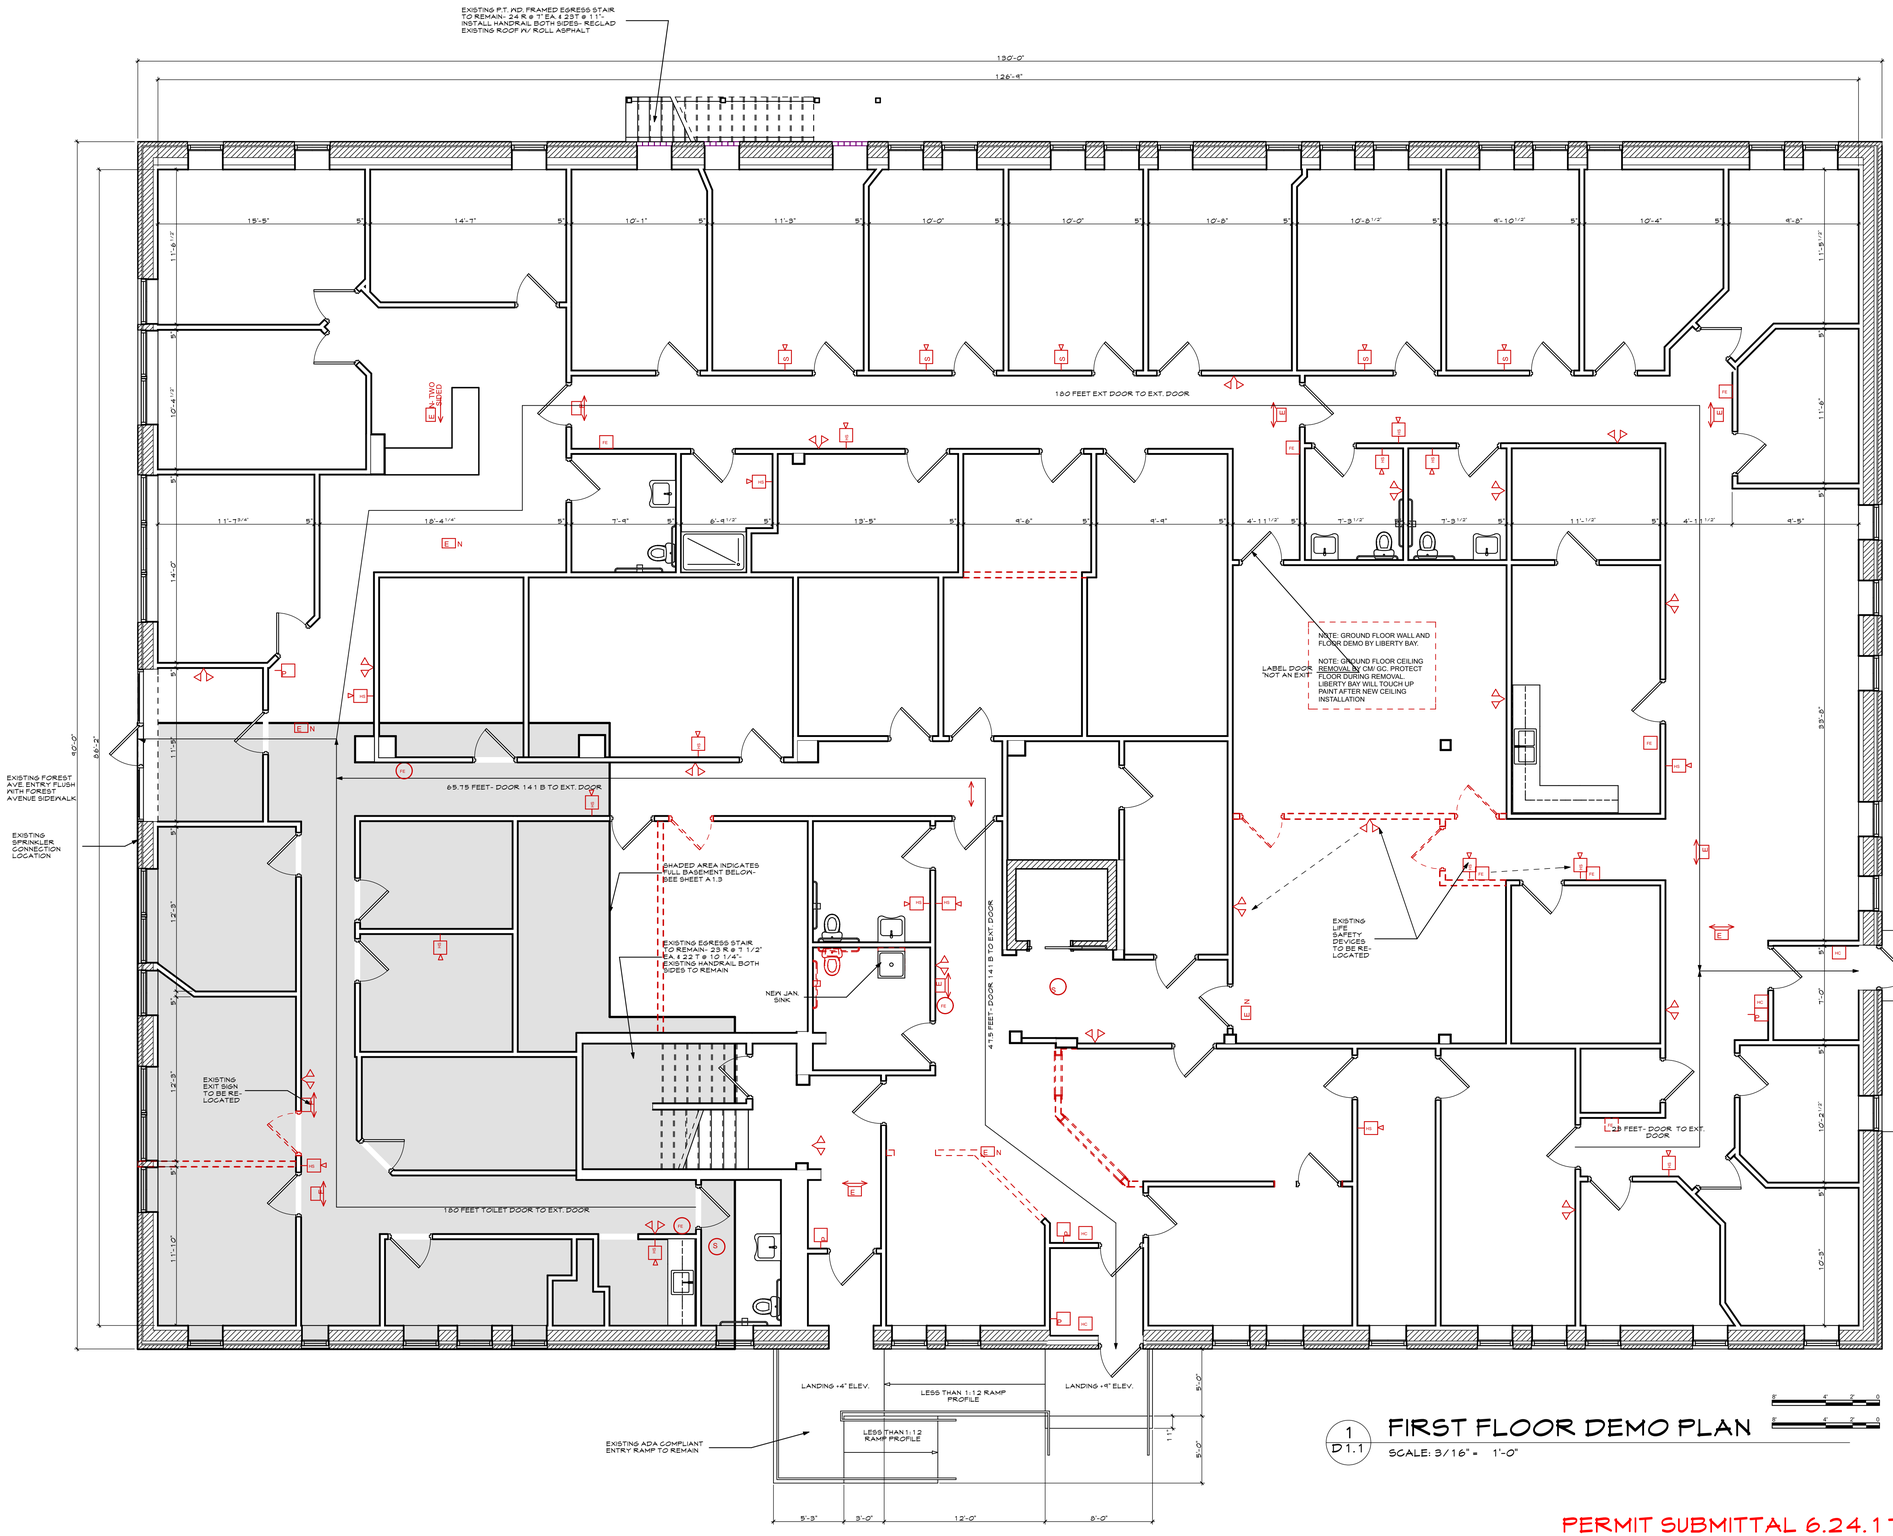

1 D1.1 FIRST FLOOR DEMO PLAN

SCALE: 3/16" = 1'-0"

PERMIT SUBMITTAL 6.24.17

LIFE SAFETY SYMBOLS

NOTE: EXISTING GROUND FLOOR LIFE SAFETY DEVICES TO REMAIN AS MUCH AS POSSIBLE. THE FIXTURES IN THIS PLAN REPRESENT EXISTING FIXTURES TO REMAIN.

NOTE: FIXTURE DESIGNATED WITH "N" IS NEW

- EXIT SIGN
- EMERGENCY LIGHTING
- FIRE ALARM SYSTEM - HORN
- FIRE ALARM SYSTEM - STROBE
- HORN/ STROBE
- PULL STATION
- FIRE EXTINGUISHER- WALL MOUNTED
- FIRE EXTINGUISHER- WALL MOUNTED IN CABINET
- SMOKE DETECTOR
- ADA DOOR OPENER
- CARBON MONOXIDE DETECTOR

LIBERTY BAY

343 FOREST AVENUE PORTLAND, MAINE 04101

LICENSED ARCHITECT JOSEPH A. DELANEY #1722 STATE OF MAINE

WHIPPLE CALLENDER ARCHITECTS

136 PLEASANT AVE.
PORTLAND, ME 04103
P 207.775.2696
F 207.775.3631
www.whipplecallender.com

MARK	DATE	DESCRIPTION
	6.24.17	PERMIT SUBMITTAL

DATE: 6/28/17 SFMO APPLICATION SET

CHECKED BY: JAD

DRAWN BY: CLBC

JOB: LIB 2017

SHEET TITLE: DEMO PLAN

D1.1

THIS DRAWING IS AN INSTRUMENT OF SERVICE AND SHALL REMAIN THE PROPERTY OF WHIPPLE CALLENDER ARCHITECTS. IT SHALL NOT BE USED FOR ANY OTHER PURPOSE THAT FOR WHICH IT IS SPECIFICALLY FURNISHED