Exhibit H

DOOR SCHEDULE

NO	QUANTITY	SIZE	TYPE	FRAME	REMARKS
	1	3'-0" x 6'-8"	METAL INSULATED	METAL	HINGES, PANIC PUSH BAR, BLANK EXTERIOR, CLOSER
	2	3'-0" x 6'-8"	SOLID WOOD FIRE RATED TO MATCH EXISTING	METAL	HINGES, LEVER HARDWARE, CLOSER, VISION PANEL, 60-MIN. FIRE RATED
	2	3'-0" x 6'-8"	FULL GLASS STORE FRONT	METAL	HINGES, O-RING PULL HANDLE, PUSH BAR, CLOSER, ENTRY LOCKSET

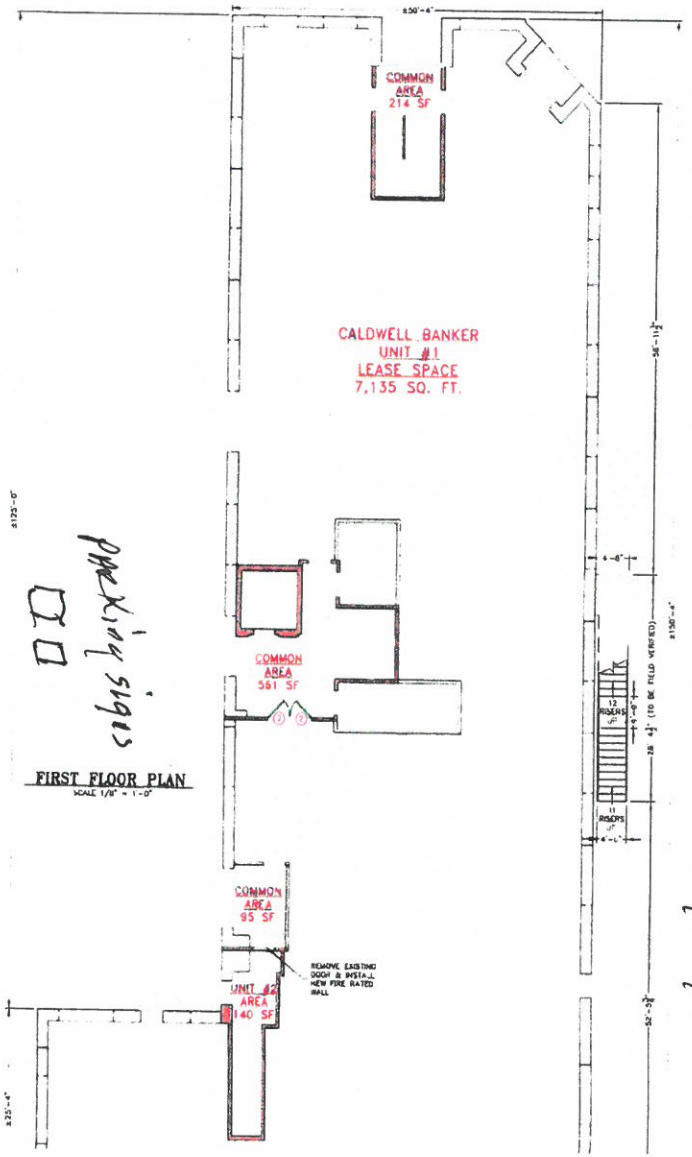

FIRST FLOOR PLAN
SCALE 1/8" = 1'-0"

parking signs

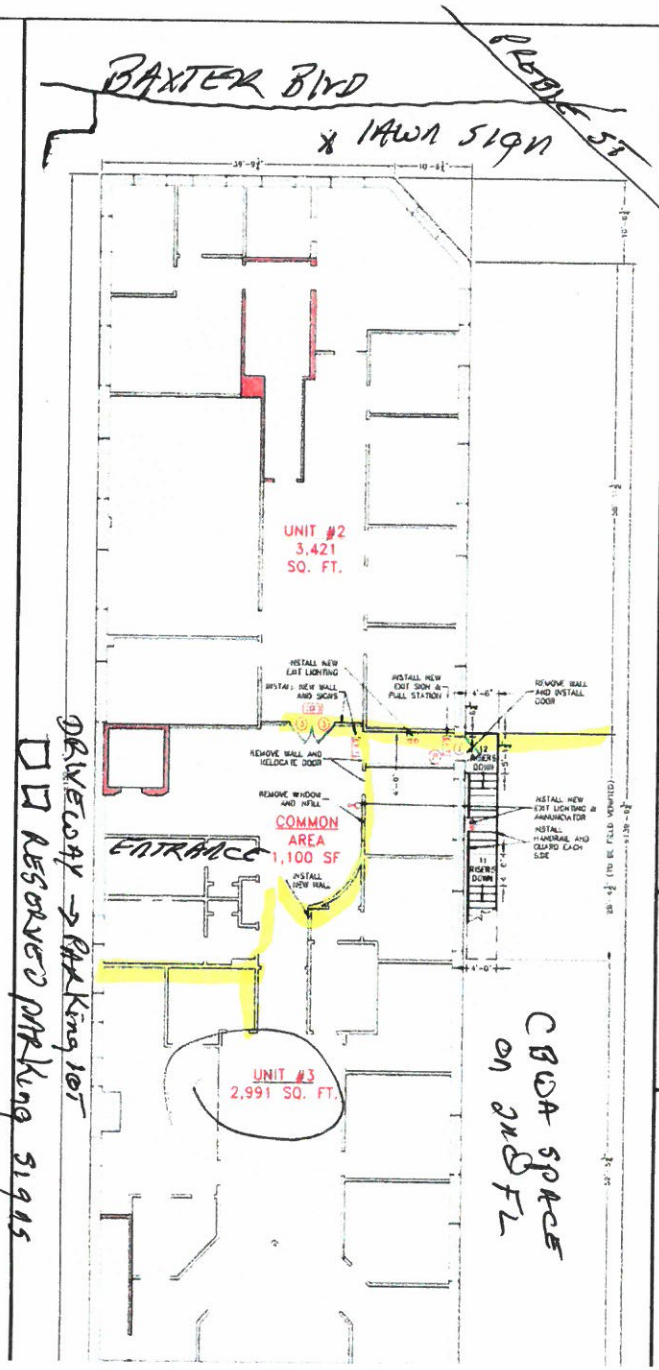

DRIVEWAY → PARKING LOT
□□ RESERVED PARKING SIGNS

CBOA SPACE on 2nd FL

LEGEND

- EXISTING WALL
- EXISTING 1-HR FIRE RATED WALL
- EXISTING WALL TO BE REMOVED
- PROPOSED WALL
- PROPOSED 1-HR FIRE RATED WALL
- EXISTING EXIT SIGN
- EXISTING EMERGENCY LIGHTING
- EXISTING SMOKE DETECTOR
- EXISTING FIRE ALARM PULL HANDLE
- PROPOSED EXIT SIGN
- PROPOSED EMERGENCY LIGHTING
- PROPOSED FIRE EXTINGUISHER
- PROPOSED FIRE ALARM PULL HANDLE

PLAN SUBMISSION NOTES

1. THIS PLAN IS FOR CITY OF PORTLAND BUILDING CODE LIFE SAFETY CODE, ADA, FIRE MARSHAL AND OCCUPANCY APPROVAL ONLY
2. PLAN BASED ON PLAN PROVIDED BY THE OWNER
3. THE PLUMBING, ELECTRICAL, AND MECHANICAL DESIGN OF THE BUILDING IS BY THE OWNER
4. IBC 2009 USE GROUP: BUSINESS (B)
5. 2009 NFPA LIFE SAFETY OCCUPANCY: BUSINESS
6. CONSTRUCTION TYPE: TYPE V (UNPROTECTED)
7. EXISTING BUILDING EQUIPPED WITH A NFPA 13 FIRE SUPPRESSION SYSTEM. SYSTEM IS BE MODIFIED AND TESTED AS NEEDED FOR THE PROPOSED RENOVATION
8. MAP 112 LOT F007
9. ZONE B2. NO SETBACK REQUIRED ANYTHING NON-RESIDENTIAL USE

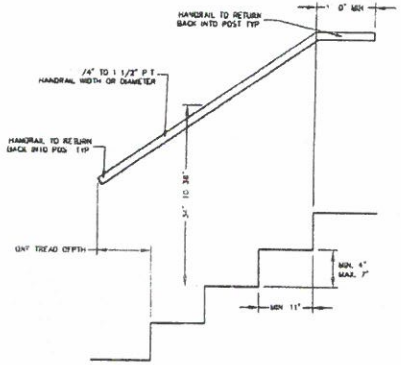

A.D.A. STAIR & HANDRAIL DETAIL
NO SCALE

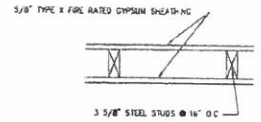

FIRE RATED WALL DETAIL
1 HR RATING - UL DES U419
NO SCALE

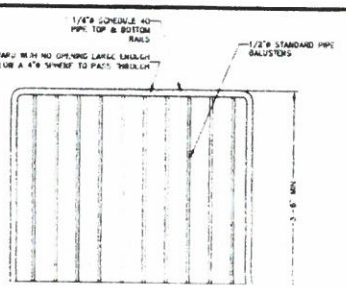

STATE OF MAINE
BENJAMIN E. MURRAY
NO. 10120
LICENSED PROFESSIONAL ENGINEER

ENGINEERING SURVEYING
E.S. COFFIN
E.S. COFFIN ENGINEERING & SURVEYING, INC.
145 Lion Road, P.O. Box 1607, Lewiston, Maine 04240
Ph. (207) 784-6077 Fax (207) 513-3000 Email info@escoffinsurvey.com

3	REVISED CORRIDOR HALLWAY LAYOUT	09/23/13
2	ADDED SECOND FLOOR CORRIDOR	09/20/13
1	ADDED FIRE RATED ROOF AND PULL STATION	09/20/13
NO.	REVISION	DATE

DRAWN BY: JPK
CHECKED BY: BEM

SECOND FLOOR FITUP

SCALE: 1/8" = 1'-0"
DATE: JULY 30, 2013

53 BAXTER BOULEVARD
51 BAXTER LLC

53 BAXTER BOULEVARD
PORTLAND (TOWN) CUMBERLAND (CO) MAINE