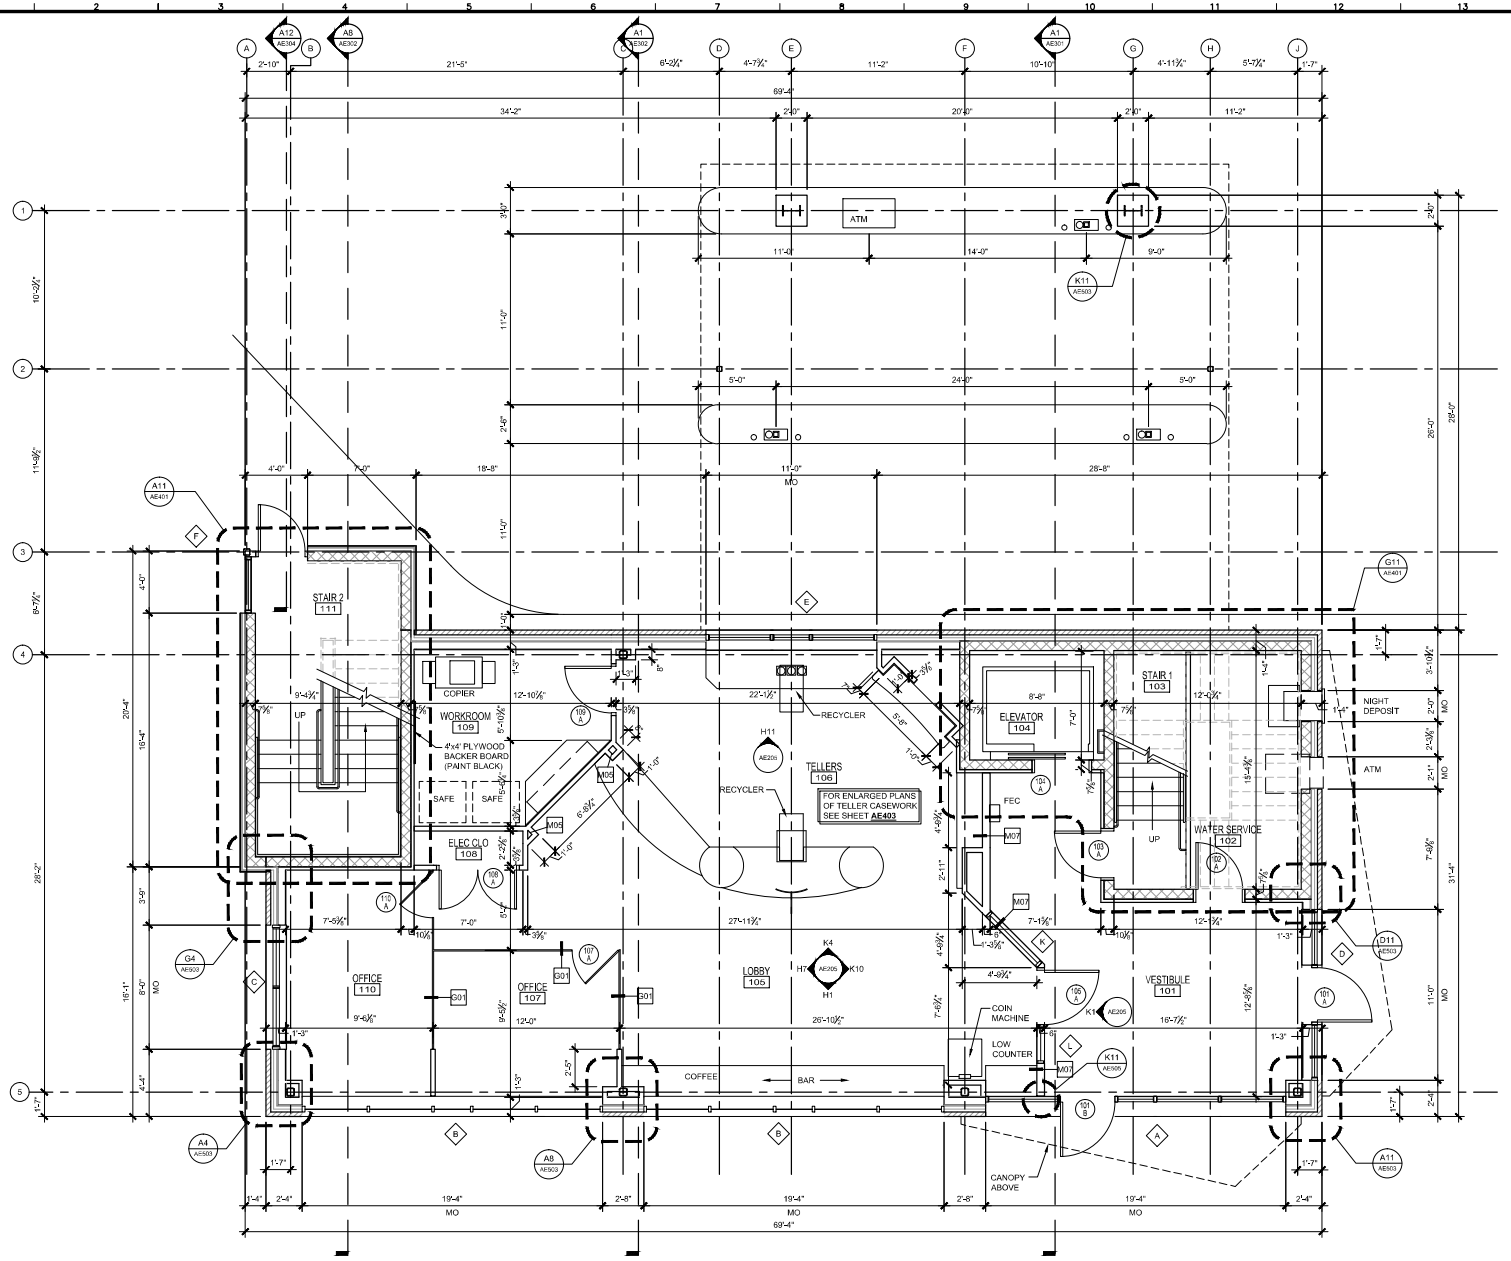


A1 FIRST FLOOR PLAN
1/4" = 1'-0"

| NO. | DATE | DESCRIPTION |
|---|---|---|
| 0 | 03.31.15 | SCHEMATIC DESIGN |

ISSUED FOR CONSTRUCTION
07.22.15

TAC Architectural Group Inc.

LICENSED ARCHITECT
Daniel C. Miller
No. 3617
STATE OF MAINE
07.22.15

BSB - MARGINAL WAY

PORTLAND, MAINE

| | |
|---|---|
| PROJECT NO: | 14-007 |
| CAD DWG FILE: | AE101 FIRST FLOOR PLAN.DWG |
| DRAWN BY: | CRJ |
| CHK'D BY: | DCM |
| COPYRIGHT: | 2015 |

SHEET TITLE

FIRST FLOOR PLAN

AE101