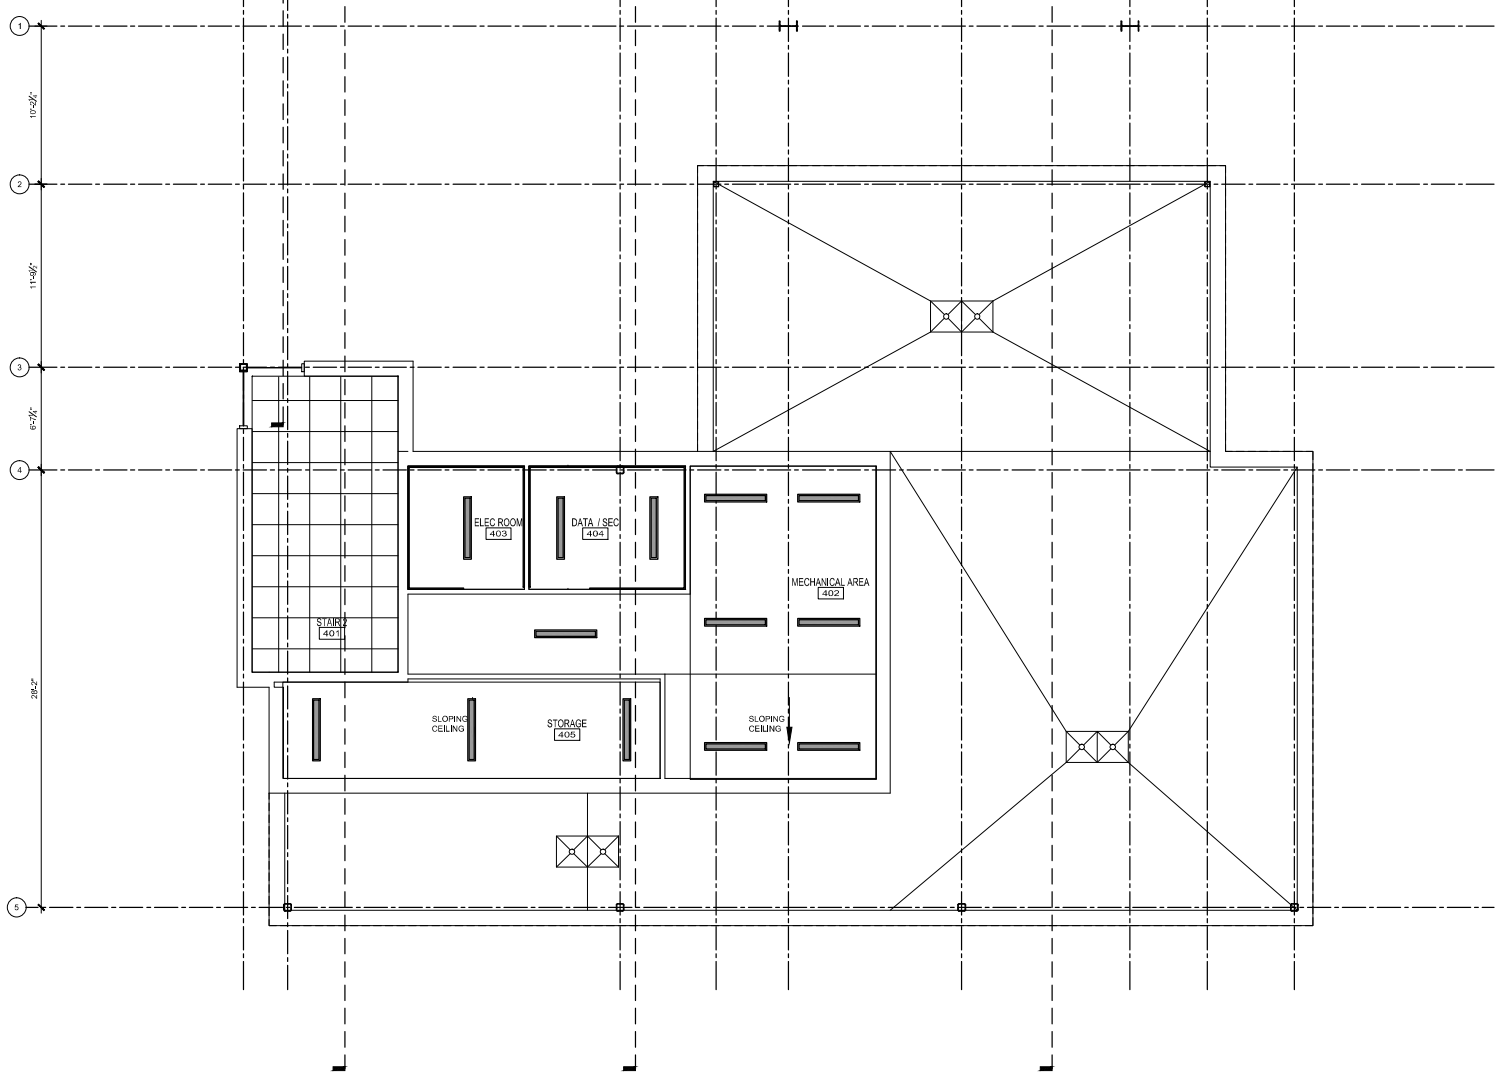

A1 MECHANICAL PENTHOUSE REFLECTED CEILING PLAN
1/4" = 1'-0"

NO.	DATE	DESCRIPTION
0	03.31.15	SCHEMATIC DESIGN

ISSUED FOR CONSTRUCTION
07.22.15

TAC Architectural Group Inc.

LICENSED ARCHITECT
Daniel C. Miller
No. 3617
STATE OF MAINE
07.22.15

BSB - MARGINAL WAY

PORTLAND, MAINE

PROJECT NO:	14-007
CAD DWG FILE:	AE109 MECHANICAL PENTHOUSE REFLECTED CEILING PLAN.DWG
DRAWN BY:	CRJ
CHK'D BY:	DCM
COPYRIGHT:	2015

SHEET TITLE

MECHANICAL PENTHOUSE REFLECTED CEILING PLAN

AE109