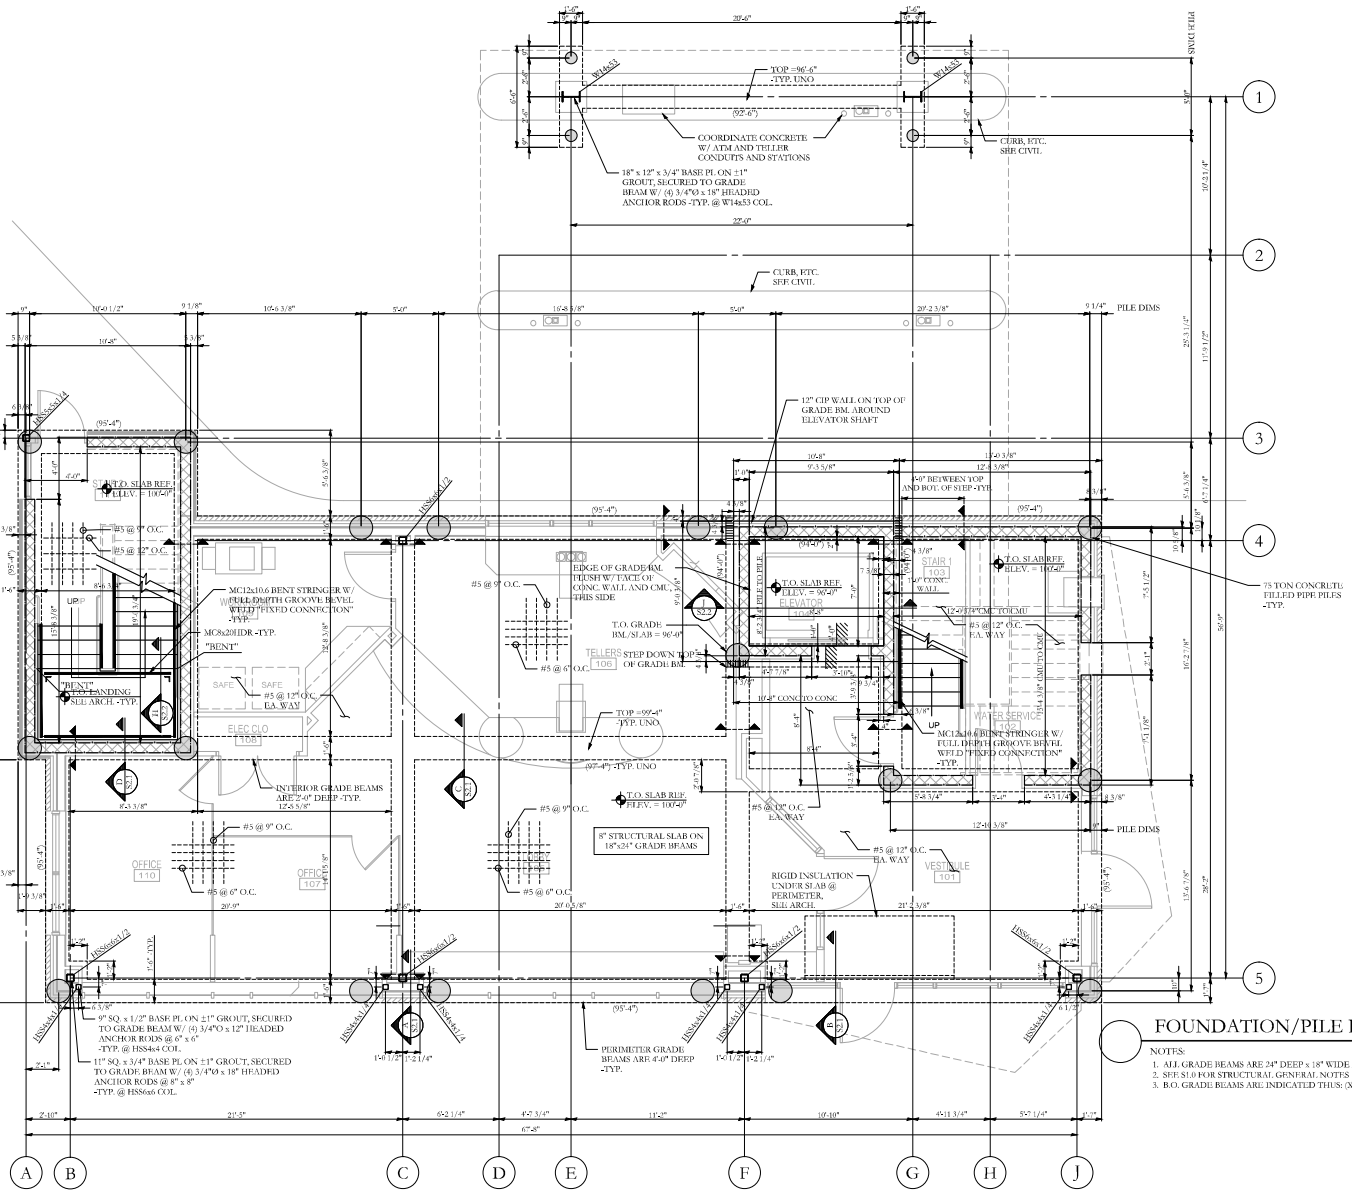

FOUNDATION/PILE PLAN

SCALE 1/4"=1'-0"

NOTES:
1. ALL GRADE BEAMS ARE 24" DEEP x 18" WIDE x CONT. WITH REINFORCING AS NOTED
2. SEE S1.0 FOR STRUCTURAL GENERAL NOTES
3. B.O. GRADE BEAMS ARE INDICATED THUS: (XX' x XX')

Structural Integrity Consulting Engineers, Inc.
SI # 15-0055
71 Oak Street
Portland, ME, 04101
p. 207-774-1644
f. 866-793-7635
www.structuralintegrity.com
BUILD WITH CONFIDENCE

©2002 Structural Integrity Consulting Engineers, Inc.

NO.	DATE	DESCRIPTION

ISSUED FOR CONSTRUCTION
07.22.15

TAC Architectural Group Inc.

STATE OF MAINE
AARON C. JONES
No. 10955
LICENSED PROFESSIONAL ENGINEER
July 22nd, 2015

BSB - MARGINAL WAY

PORTLAND, MAINE

PROJECT NO:	1502
CAD DWG FILE:	
DRAWN BY:	BDH
CHK'D BY:	ACJ
COPYRIGHT:	2015

SHEET TITLE

FOUNDATION PLAN

S1.1