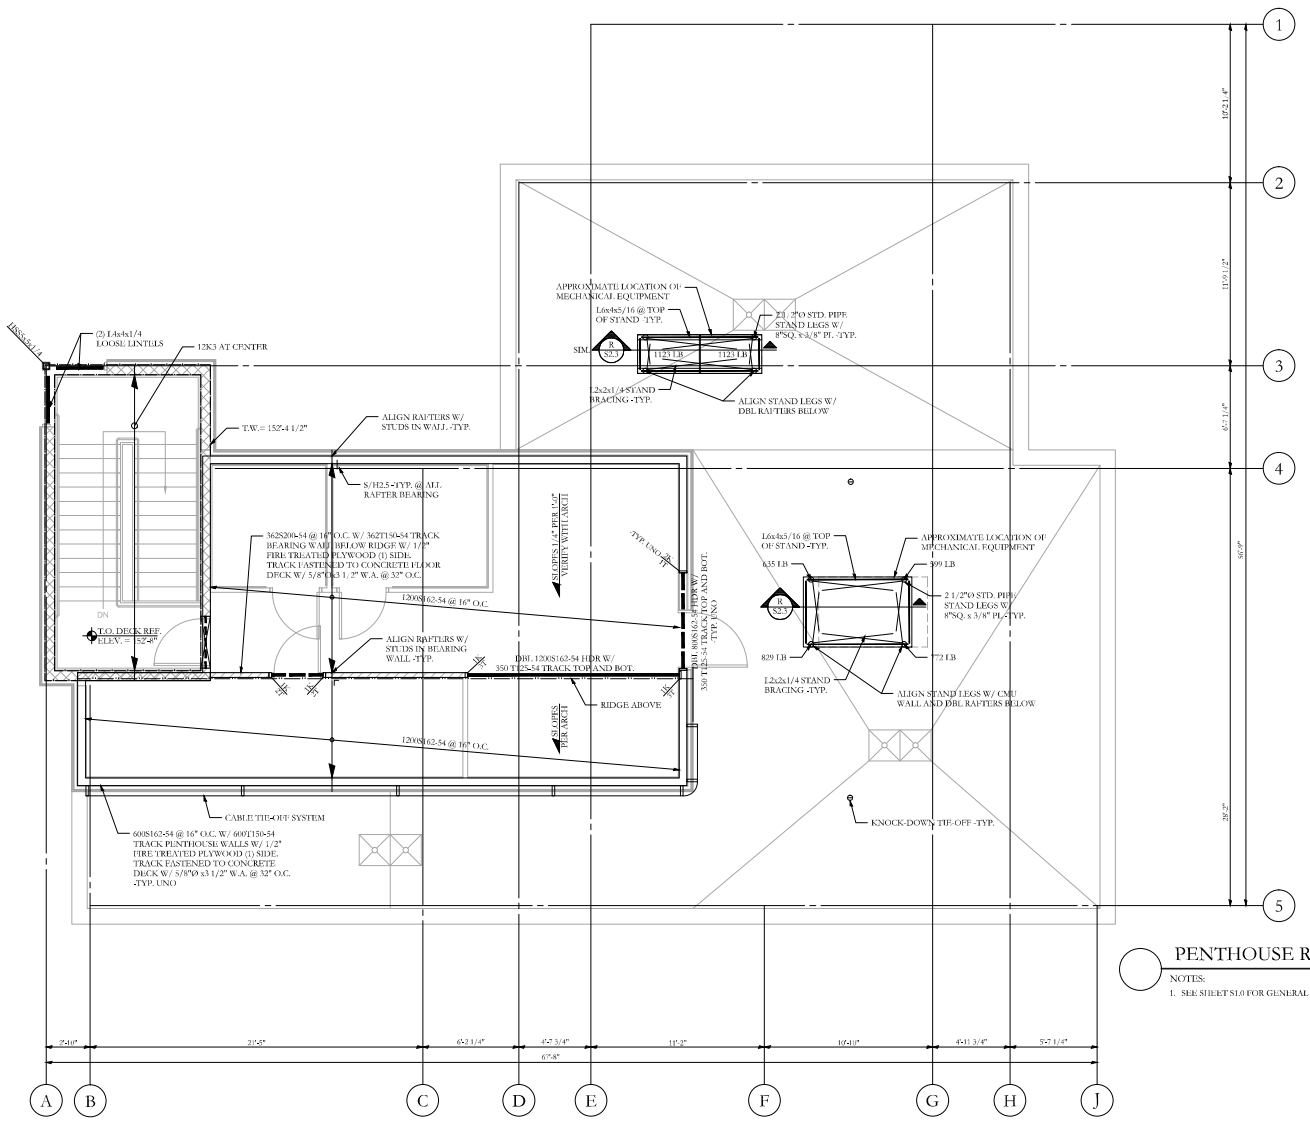

PENTHOUSE ROOF FRAMING PLAN

SCALE: 1/4"=1'-0"

NOTES:

1. SEE SHEET S1.0 FOR GENERAL STRUCTURAL NOTES

NO.	DATE	DESCRIPTION

ISSUED FOR CONSTRUCTION
07.22.15

TAC Architectural Group Inc.

AARON C. JONES No. 10661 LICENSED PROFESSIONAL ENGINEER STATE OF MAINE
July 22nd, 2015

BSB - MARGINAL WAY

PORTLAND, MAINE

PROJECT NO:	1502
CAD DWG FILE:	
DRAWN BY:	BDH
CHK'D BY:	ACJ
COPYRIGHT:	2015

SHEET TITLE

PENTHOUSE ROOF FRAMING PLAN

S1.5

Structural Integrity Consulting Engineers, Inc.
SI # 15-0055
71 Oak Street
Portland, ME, 04101
p. 207-774-1644
f. 866-793-7635
www.structuralintegrity.com

BUILD WITH CONFIDENCE

©2015 Structural Integrity Consulting Engineers, Inc.