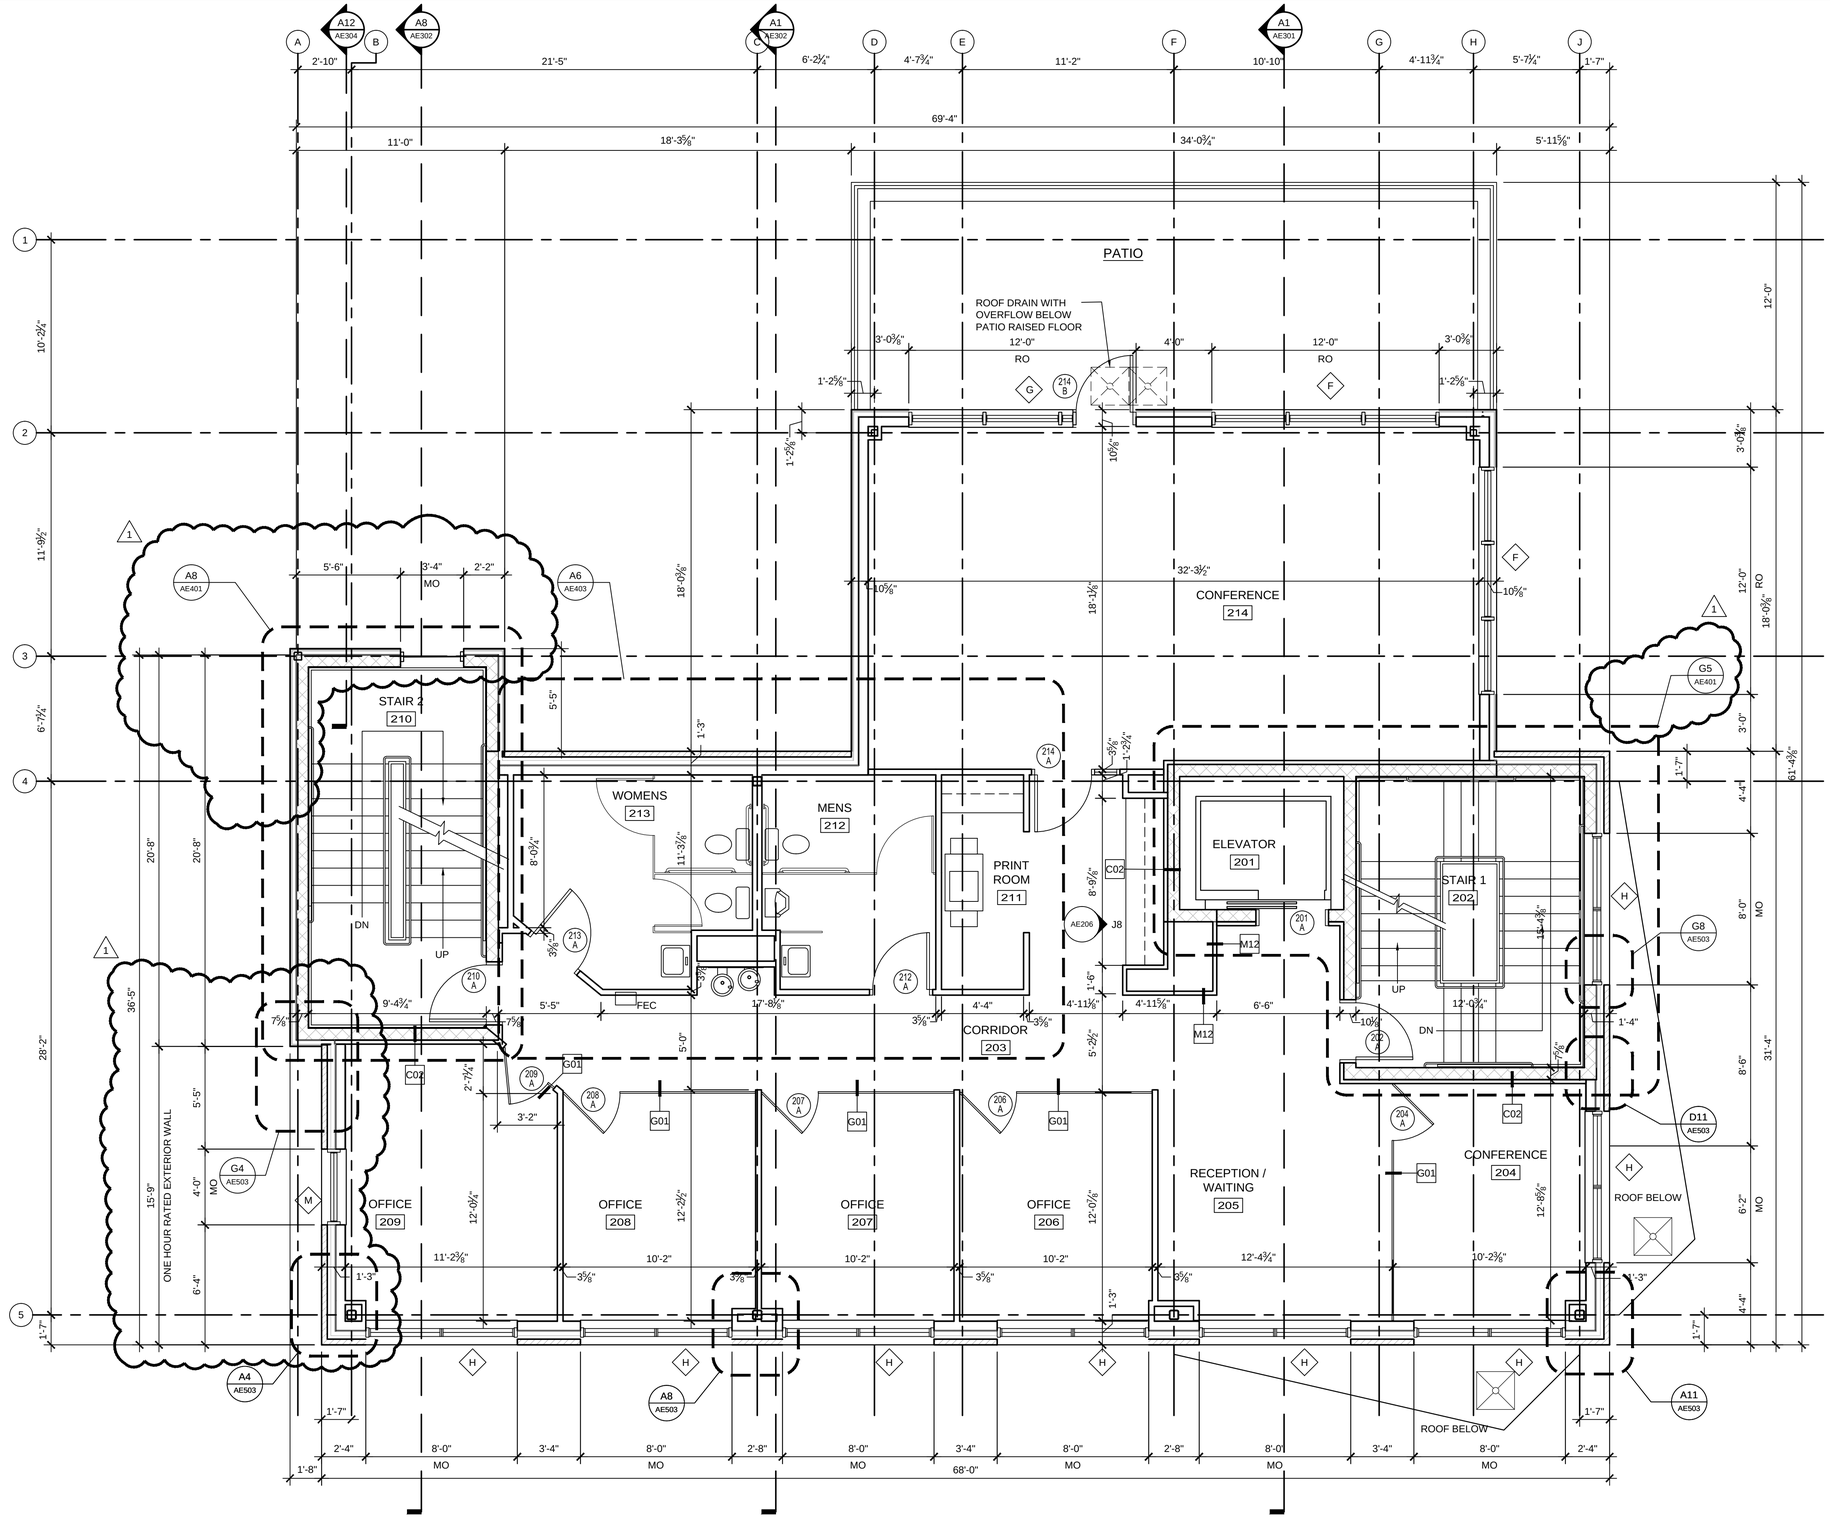

A1 SECOND FLOOR PLAN
1/4" = 1'-0"

NO.	DATE	DESCRIPTION
1	09.23.15	ASI #003
0	03.31.15	SCHEMATIC DESIGN

ISSUED FOR CONSTRUCTION
07.22.15

TAC Architectural Group Inc.

LICENSED ARCHITECT Dennis C. Mills 4173617 STATE OF MAINE
NOT FOR CONSTRUCTION

BSB - MARGINAL WAY

PORTLAND, MAINE

PROJECT NO:	14–007
CAD DWG FILE:	AE102 SECOND FLOOR PLAN.DWG
DRAWN BY:	CRJ
CHK'D BY:	DCM
COPYRIGHT:	2015

SHEET TITLE

SECOND FLOOR PLAN

AE102