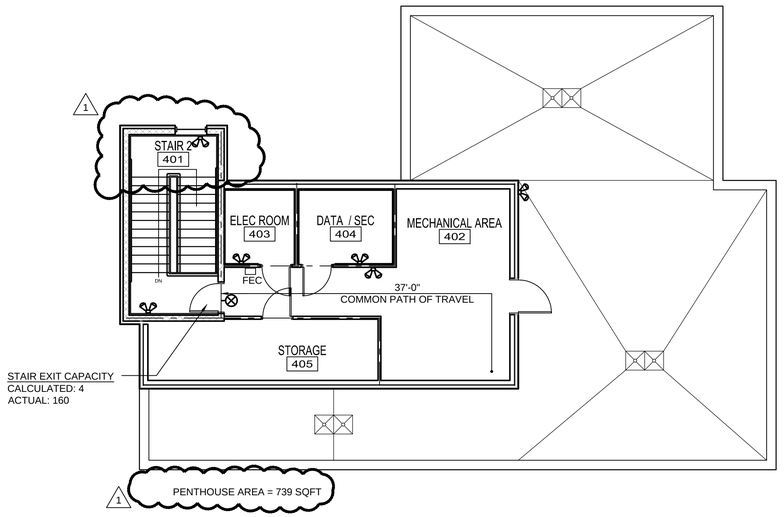

A1 MECHANICAL PENTHOUSE PLAN
1/8" = 1'-0"

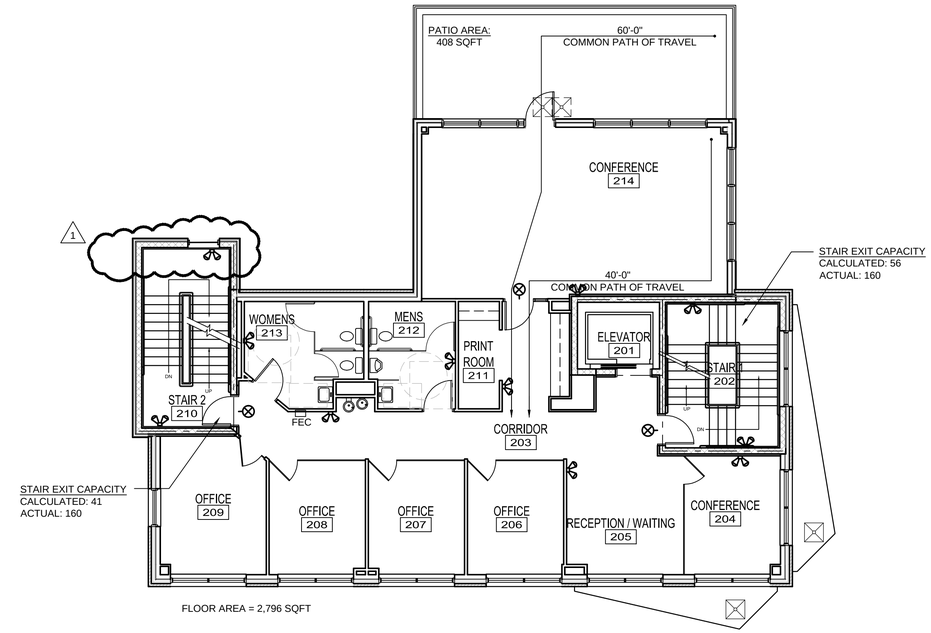

G8 SECOND FLOOR PLAN
1/8" = 1'-0"

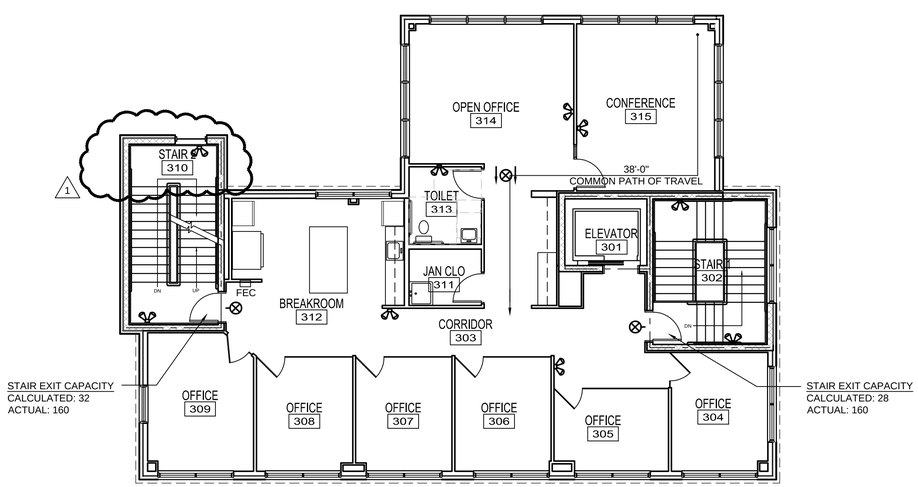

A1 THIRD FLOOR PLAN
1/8" = 1'-0"

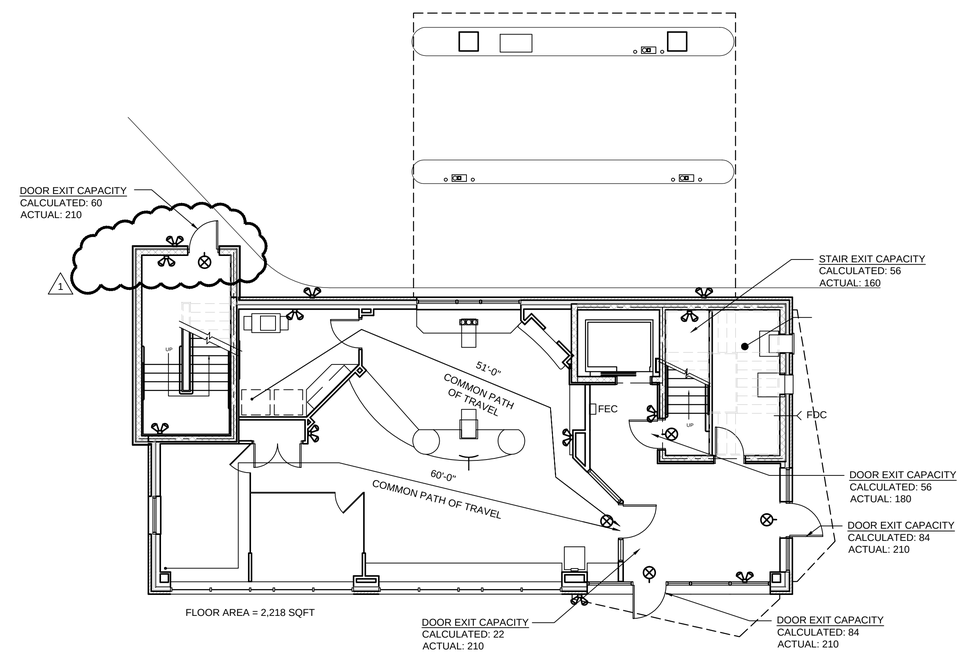

A8 FIRST FLOOR PLAN
1/8" = 1'-0"

NO.	DATE	DESCRIPTION
1	09.23.15	ASI #003
0	03.31.15	SCHEMATIC DESIGN

ISSUED FOR CONSTRUCTION
07.22.15

TAC Architectural Group Inc.

LICENSED ARCHITECT
Donald C. Mills
No. 3017
STATE OF MAINE
NOT FOR CONSTRUCTION

BSB - MARGINAL WAY

PORTLAND, MAINE

PROJECT NO:	14--007
CAD DWG FILE:	GI002 CODE COMPLIANCE PLANS.DWG
DRAWN BY:	CRJ
CHK'D BY:	DCM
COPYRIGHT:	2015

SHEET TITLE

CODE COMPLIANCE PLANS

GI002