DOOR AND FRAME SCHEDULE - LUTHER BONNEY

No.	DOOR PANELS							FRAME					FIRE RATING	STC RATING	REMARKS
	PANEL SIZE					TYPE	MAT	TYPE	MAT / FIN	DETAILS					
	PANELS	WIDTH	LEAF 2 WIDTH	HEIGHT	THICK					HEAD	JAMB	SILL			
1ST FLOOR															
136	(1)	3' - 0"		6' - 8"	2"	N	WD	HM1	HM	A60.2/B4	A60.2/B2				
136A	(1)	3' - 0"		6' - 8"	2"	F	WD	HM4	HM	A60.2/B4	A60.2/B2				
136B	(1)	3' - 0"		6' - 8"	2"	F	WD	HM2	HM	A60.2/B4	A60.2/B2				
136C	(1)	3' - 0"		6' - 8"	2"	G	WD	HM2	HM	A60.2/B4	A60.2/B2				
136D	(1)	3' - 0"		6' - 8"	2"	G	WD	HM2	HM	A60.2/B4	A60.2/B2				
136E	(1)	3' - 0"		6' - 8"	2"	G	WD	HM2	HM	A60.2/B4	A60.2/B2				
136F	(1)	3' - 0"		6' - 8"	2"	G	WD	HM2	HM	A60.2/B4	A60.2/B2				
136H	(1)	3' - 0"		6' - 8"	2"	N	WD	HM1	HM	A60.2/B4	A60.2/B2				
136IT	(1)	3' - 0"		6' - 8"	2"	N	WD	HM1	HM	A60.2/A4	A60.2/B2				
136S	(1)	3' - 0"		6' - 8"	2"	F	WD	HM1	HM	A60.2/B4	A60.2/B2				
137	(2)	3' - 6"	3' - 6"	6' - 8"	2"	G	WD	AL2	AL	A60.2/A4	A60.2/A3				MAGNETIC HOLD OPENS
137A	(1)	3' - 0"		6' - 8"	2"	G	WD	HM2	HM	A60.2/B4	A60.2/B2				
137B	(1)	3' - 0"		6' - 8"	2"	G	WD	HM2	HM	A60.2/B4	A60.2/B2				
137C	(1)	3' - 0"		6' - 8"	2"	G	WD	HM2	HM	A60.2/B4	A60.2/B2				
137D	(1)	3' - 0"		6' - 8"	2"	G	WD	HM2	HM	A60.2/B4	A60.2/B2				
137E	(1)	3' - 0"		6' - 8"	2"	G	WD	HM2	HM	A60.2/B4	A60.2/B2				
137F	(1)	3' - 0"		6' - 8"	2"	G	WD	HM2	HM	A60.2/B4	A60.2/B2				
137G	(1)	3' - 0"		6' - 8"	2"	G	WD	HM2	HM	A60.2/B4	A60.2/B2				
137H	(1)	3' - 0"		6' - 8"	2"	G	WD	HM2	HM	A60.2/B4	A60.2/B2				
137J	(1)	3' - 0"		6' - 8"	2"	G	WD	HM2	HM	A60.2/B4	A60.2/B2				
137K	(1)	3' - 0"		6' - 8"	2"	G	WD	HM2	HM	A60.2/B4	A60.2/B2				
137L	(1)	3' - 0"		6' - 8"	2"	G	WD	HM2	HM	A60.2/B4	A60.2/B2				
137M	(1)	3' - 0"		6' - 8"	2"	G	WD	HM2	HM	A60.2/B4	A60.2/B2				
137N	(1)	3' - 0"		6' - 8"	2"	G	WD	HM2	HM	A60.2/B4	A60.2/B2				
137P	(1)	3' - 0"		6' - 8"	2"	G	WD	HM2	HM	A60.2/B4	A60.2/B2				
138A	(1)	3' - 0"		6' - 8"	2"	F	WD	HM1	HM	A60.2/B4	A60.2/B2				
138B	(1)	3' - 0"		6' - 8"	2"	F	WD	HM1	HM	A60.2/B4	A60.2/B2				
140	(2)	3' - 0"	3' - 0"	6' - 8"	2"	G	WD	AL2	AL	A60.2/A4	A60.2/A3				MAGNETIC HOLD OPENS
140A	(1)	3' - 0"		6' - 8"	2"	G	WD	HM2	HM	A60.2/B4	A60.2/B2				
140B	(1)	3' - 0"		6' - 8"	2"	F	WD	HM1	HM	A60.2/B4	A60.2/B2				
140C	(1)	3' - 0"		6' - 8"	2"	G	WD	HM2	HM	A60.2/B4	A60.2/B2				
140D	(1)	3' - 0"		6' - 8"	2"	G	WD	HM2	HM	A60.2/B4	A60.2/B2				
140E	(1)	3' - 0"		6' - 8"	2"	G	WD	HM2	HM	A60.2/B4	A60.2/B2				
140F	(1)	3' - 0"		6' - 8"	2"	G	WD	HM2	HM	A60.2/B4	A60.2/B2				
140M	(2)	3' - 0"	3' - 0"	7' - 0"	2"	F	WD	HM1	HM	A60.2/B4	A60.2/B2				
141	(1)	3' - 0"		6' - 8"	2"	N	WD	HM1	HM	A60.2/B4	A60.2/B2				
141A	(1)	3' - 0"		6' - 8"	2"	G	WD	HM2	HM	A60.2/B4	A60.2/B2				
142A	(1)	3' - 0"		6' - 8"	2"	G	WD	AL5	AL	A60.2/A4	A60.2/A3				MAGNETIC HOLD OPENS
142B	(1)	3' - 0"		6' - 8"	2"	N	WD	HM1	HM	A60.2/A4	A60.2/A3				
142C	(1)	3' - 0"		6' - 8"	2"	F	WD	HM1	HM	A60.2/B4	A60.2/B2				
142D	(1)	3' - 0"		6' - 8"	2"	F	WD	HM1	HM	A60.2/B4	A60.2/B2				
142F	(1)	3' - 0"		6' - 8"	2"	F	WD	EXG	WD	N/A	N/A				EXISTING DOOR AND FRAME. NEW HARDWARE. -PAINT
142G	(1)	3' - 0"		6' - 8"	2"	F	WD	EXG	HM	N/A	N/A				EXISITNG DOOR AND FRAME. -PAINT
142S	(1)	3' - 0"		6' - 8"	2"	F	WD	EXG	HM	N/A	N/A				EXISTING DOOR AND FRAME. NEW HARDWARE. -PAINT
143	(1)	3' - 0"		6' - 8"	2"	F	WD	HM1	HM	A60.2/B4	A60.2/B2				
198	(1)	3' - 0"		6' - 8"	2"	F	WD	EXG	HM	N/A	N/A				EXISITNG DOOR AND FRAME. -PAINT

DOOR AND FRAME - GLICKMAN

No.	DOOR PANELS							FRAME					FIRE RATING	STC RATING	REMARKS
	PANEL SIZE				TYPE	LEAF 2 TYPE	MAT	TYPE	MAT / FIN	DETAILS					
	PANELS	WIDTH	HEIGHT	THICK						HEAD	JAMB	SILL			
3RD FLOOR															
302	(1)	3' - 0"	6' - 8"	2"	G		WD	AL7	AL	A60.2/A4	A60.2/A3	A60.2/A1			
303	(1)	3' - 0"	6' - 8"	2"	G		WD	AL7	AL	A60.2/A4	A60.2/A3	A60.2/A1			
304	(1)	3' - 0"	6' - 8"	2"	G		WD	AL7	AL	A60.2/A4	A60.2/A3	A60.2/A1			
305	(1)	3' - 0"	6' - 8"	2"	G		WD	AL7	AL	A60.2/A4	A60.2/A3	A60.2/A1			

BORROWED LITE SCHEDULE - LUTHER BONNEY

No.	Level	SIZE	FRAME					REMARKS
		WIDTH	TYPE	MAT / FIN	FRAME DETAILS			
					SILL	JAMB	HEAD	
1ST FLOOR								
BL136A	1ST FLOOR	4' - 0"	AL5	AL	A60.2/A2	A60.2/A3	A60.2/A4	
BL137A	1ST FLOOR	4' - 0"	AL3	AL	A60.2/A1	A60.2/A3	A60.2/A4	
BL137J	1ST FLOOR	4' - 0"	AL6	HM	A60.2/A2	A60.2/A3	A60.2/A4	
BL137K	1ST FLOOR	4' - 0"	AL6	HM	A60.2/A2	A60.2/A3	A60.2/A4	
BL137L	1ST FLOOR	4' - 0"	AL6	HM	A60.2/A2	A60.2/A3	A60.2/A4	
BL137M	1ST FLOOR	4' - 0"	AL6	AL	A60.2/A2	A60.2/A3	A60.2/A4	
BL138	1ST FLOOR	4' - 0"	HM3	HM	A60.2/C1	A60.2/B2	A60.2/B4	
BL138A	1ST FLOOR	4' - 0"	HM3	HM	A60.2/C1	A60.2/B2	A60.2/B4	
BL140A	1ST FLOOR	3' - 4"	AL1	AL	A60.2/A1	A60.2/A3	A60.2/A4	
BL140B	1ST FLOOR	3' - 4"	AL1	AL	A60.2/A1	A60.2/A3	A60.2/A4	
BL140C	1ST FLOOR	6' - 11"	AL4	AL	A60.2/A1	A60.2/A3	A60.2/A4	
BL140E	1ST FLOOR	4' - 0"	AL6	AL	A60.2/A1	A60.2/A3	A60.2/A4	
BL142	1ST FLOOR	4' - 0"	HM3	HM	A60.2/C1	A60.2/B2	A60.2/B4	

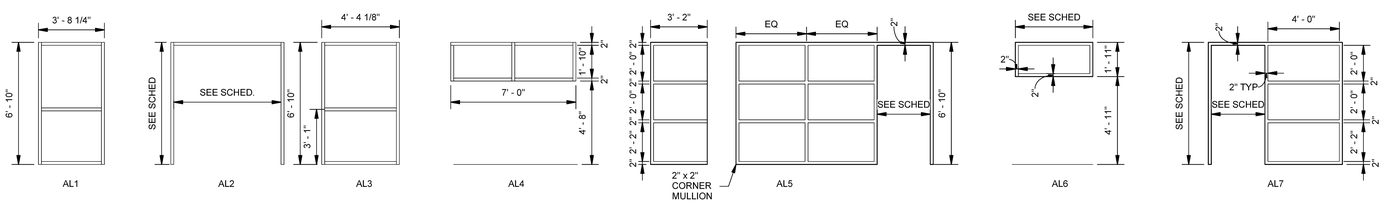

GENERAL NOTES:
1. HEADS, JAMBS AND MULLIONS SHALL BE 2" UNLESS NOTED OTHERWISE.
2. BASES OF ALUM SIDELITES SHALL BE 2" UNLESS NOTED OTHERWISE.
3. ALL GLAZING SHALL BE TEMPERED.

B1 ALUMINUM STOREFRONT FRAME TYPES

SCALE: 1/4" = 1'-0"

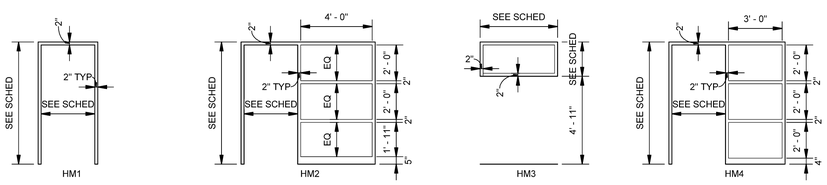

GENERAL NOTES:
1. HEADS, JAMBS AND MULLIONS SHALL BE 2" UNLESS NOTED OTHERWISE.
2. BASES OF SIDELITES SHALL BE 6" UNLESS NOTED OTHERWISE.
3. ALL GLAZING WITHIN HM FRAMES FOR DOORS INCLUDING TRANSOMS SHALL BE TEMPERED.

A1 HOLLOW METAL FRAME TYPES

SCALE: 1/4" = 1'-0"

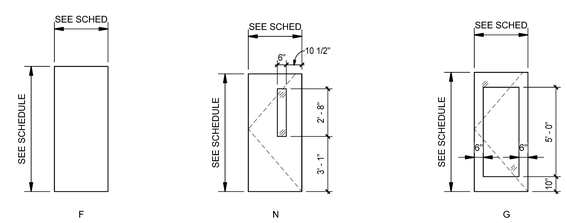

A4 DOOR TYPES

SCALE: 1/4" = 1'-0"

HARRIMAN

AUBURN PORTLAND MANCHESTER

UNIVERSITY OF SOUTHERN MAINE DEPARTMENT REORGANIZATION PROJECT 2015-011

PORTLAND, MAINE

Harriman Project No.	15457

Key Plan

Proj North

True North

Issues and Revisions

Mark	Date	Description
-	07-09-15	75% REVIEW
--	07-23-15	100% REVIEW
---	08-03-15	OWNER REVIEW
----	08-10-15	ISSUED FOR BID

LICENSED ARCHITECT MARK D LEE #3640 STATE OF MAINE

Drawing Scales
1/4" = 1'-0"

PA / PE: MDL

Drawn By: ERP

© 2015 Harriman Associates

DOOR SCHEDULE AND DETAILS

A60.1

Plot Date: 8/11/2015 3:51:10 PM