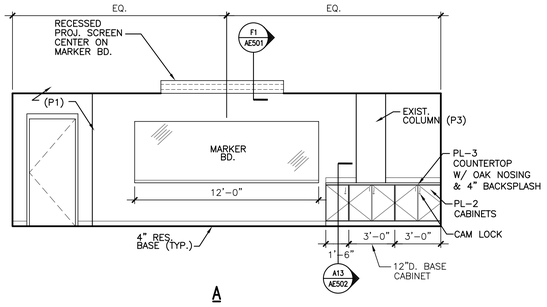

A

N1	INTERIOR ELEVATIONS @ RM. #518
1/4"=1'-0"	AE105

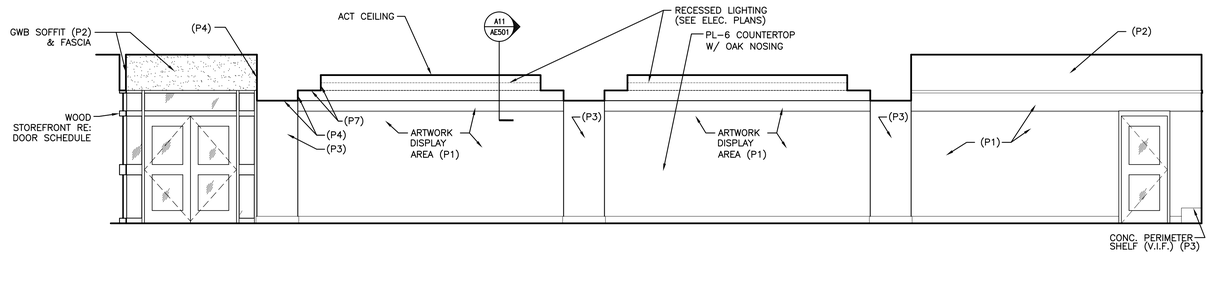

A

N6	INTERIOR ELEVATIONS @ RM. #726
1/4"=1'-0"	AE107

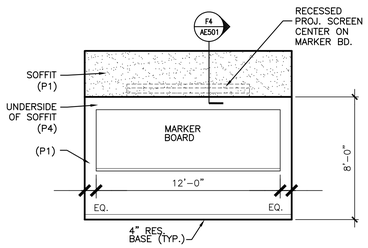

A

J1	INT. ELEVATION @ RM. #612
1/4"=1'-0"	AE503, AE106

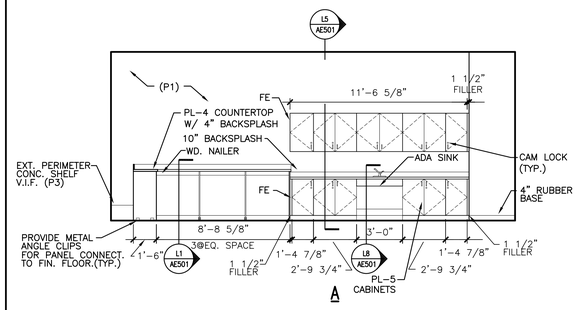

A

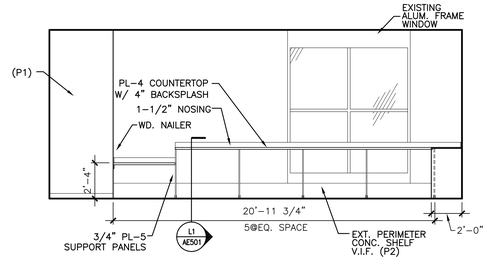

B

J8	INTERIOR ELEVATIONS @ RM. #510
1/4"=1'-0"	AE105

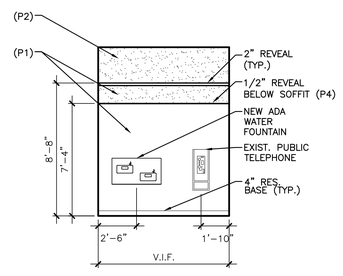

A

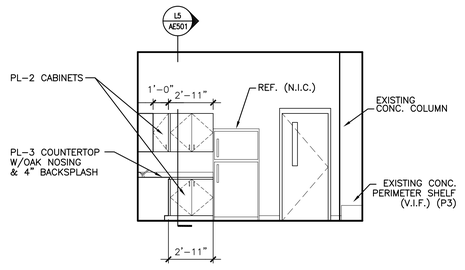

A

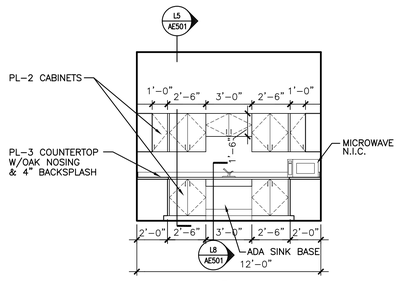

B

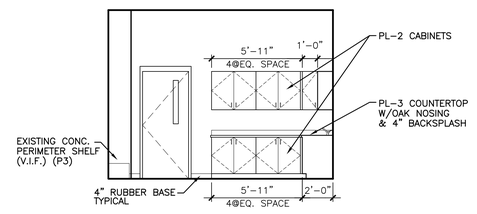

C

E1	ELEVATION @ CORRIDOR
1/4"=1'-0"	AE106, AE107

E5	KITCHEN ELEVATIONS
1/4"=1'-0"	AE402

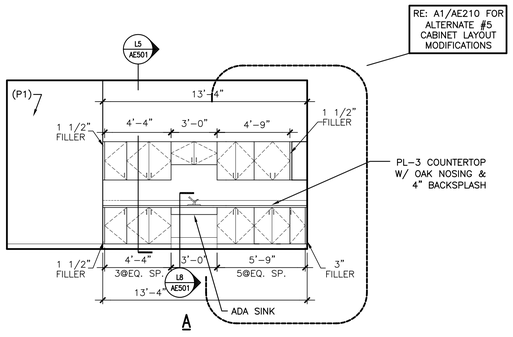

A

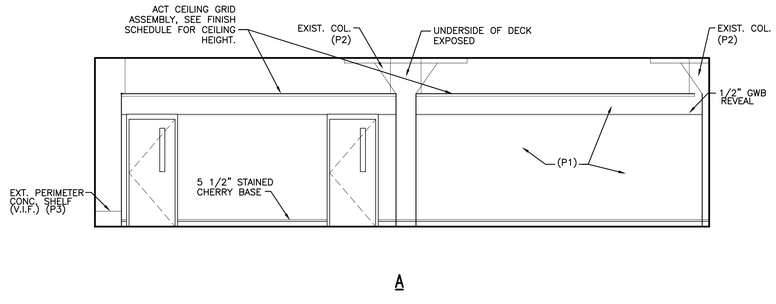

A

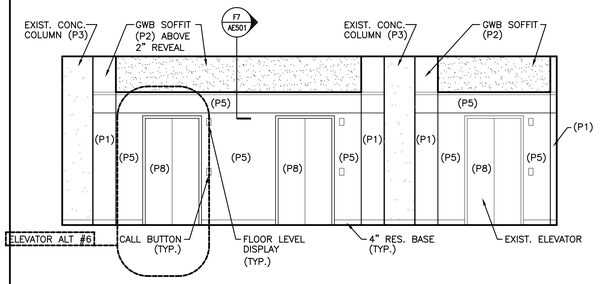

A1	INTERIOR ELEVATIONS @ RM. #621
1/4"=1'-0"	AE106

A6	INT. ELEVATION @ RM. #717
1/4"=1'-0"	AE107

A12	ELEVATION @ ELEVATOR LOBBY (TYP.)
1/4"=1'-0"	AE105, AE106, AE107

GENERAL NOTES:

1. RE GI002 FOR GENERAL NOTES.

INTERIOR ELEVATION NOTES:

1. RE: GI002 FOR TYPICAL MOUNTING HEIGHTS.
2. RE: PLANS FOR IDENTIFICATION OF ITEMS SHOWN IN ELEVATION.
3. PROVIDE SCREBE STRIPS FOR ALL CABINETS AGAINST WALLS. CAULK WITH SPECIFIED SEALANT.
4. ALL EXPOSED CABINET END PANELS TO BE FINISHED TO MATCH CABINETS AS SPECIFIED.
5. PROVIDE A 1 1/2" WOOD SCRIBE ON CASEWORK THAT IS ADJACENT TO, OR BETWEEN WALLS. UNLESS NOTED OTHERWISE.
6. ADD 1 1/2" FILLER ON CASEWORK WHERE TWO CABINETS JOIN AT AN INSIDE CORNER. U.N.O.
7. RE: WALL TAGS ON FLOOR PLANS FOR LOCATION OF WALL REVEALS. WALL REVEALS MAY NOT BE SHOWN IN ELEVATIONS @ EVERY OCCURANCE

MATERIAL LEGEND:

(BASE & PAINT SLECTIONS WILL MATCH EXISTING. SEE DRAWINGS FOR DISTRIBUTION)

PL-1: WILSONART D304-60 ROSE BLUFF

PL-2: WILSONART D478-60 AMAZON

PL-3: WILSONART 4656-60 BRONZE LEGACY

PL-4: WILSONART 1787-60 OXIDE

PL-5: FORMICA 4748 DECO METAL

PL-6: WILSONART 4739-60 CLAY POLLETA

PL-7: TBD

PL-8: TBD

P1: PRIMARY WALLS- BENJAMIN MOORE BM150

P2: ABOVE 2" REVEAL- BENJAMIN MOORE BM1449

P3: STRUCTURAL- BENJAMIN MOORE BM1365

P4: ACCENT LIGHT- BENJAMIN MOORE BM929

P5: ELEVATOR CORE AND ACCENT- BENJAMIN MOORE BM642

P6: BATHROOM WALLS- BENJAMIN MOORE BM136

P7: ACCENT DARK- BENJAMIN MOORE BM151

P8: ELEVATOR ENTRANCEWAY & FRAME (FIRST FLOOR ONLY)- EW-1 PURITY

P9: ELEVATOR ENTRANCEWAY & FRAMES (2ND-7TH FLOORS)- TBD

BASE @P1: JOHNSONITE #129 SILK

BASE @P3: ROPPE #P190 GARNET

BASE @P5: ROPPE #P118 PEACOCK

BASE @WALL PROTECTION: ROPPE #P190 GARNET

REV.	DESCRIPTION	DATE
0	ISSUED FOR CONSTRUCTION	3-17-03

ISSUED FOR CONSTRUCTION 3-17-03

CURRENT ISSUE STATUS:

SMRT

ARCHITECTURE ENGINEERING PLANNING

SMRT
144 Fore Street/P.O. Box 618
Portland, Maine 04104
tel. (207) 772-3846
fax. (207) 772-1070

PROJECT:

GLICKMAN LIBRARY
UNIVERSITY OF SOUTHERN MAINE
PORTLAND, MAINE

SHEET TITLE:

INTERIOR ELEVATIONS

SCALE:	1/4"=1'-0"	DATE:	3-17-03
PROJECT MANAGER:	SLB	GRAPHIC SCALE:	0" 1"
JOB CAP/DRAWN:	CTB		
A/E OF RECORD:	JLH	SHEET No.	AE201
SMRT CAD FILE:	AE201-99092		
PROJECT No.	99092		

© COPYRIGHT 2000 SMRT INC.