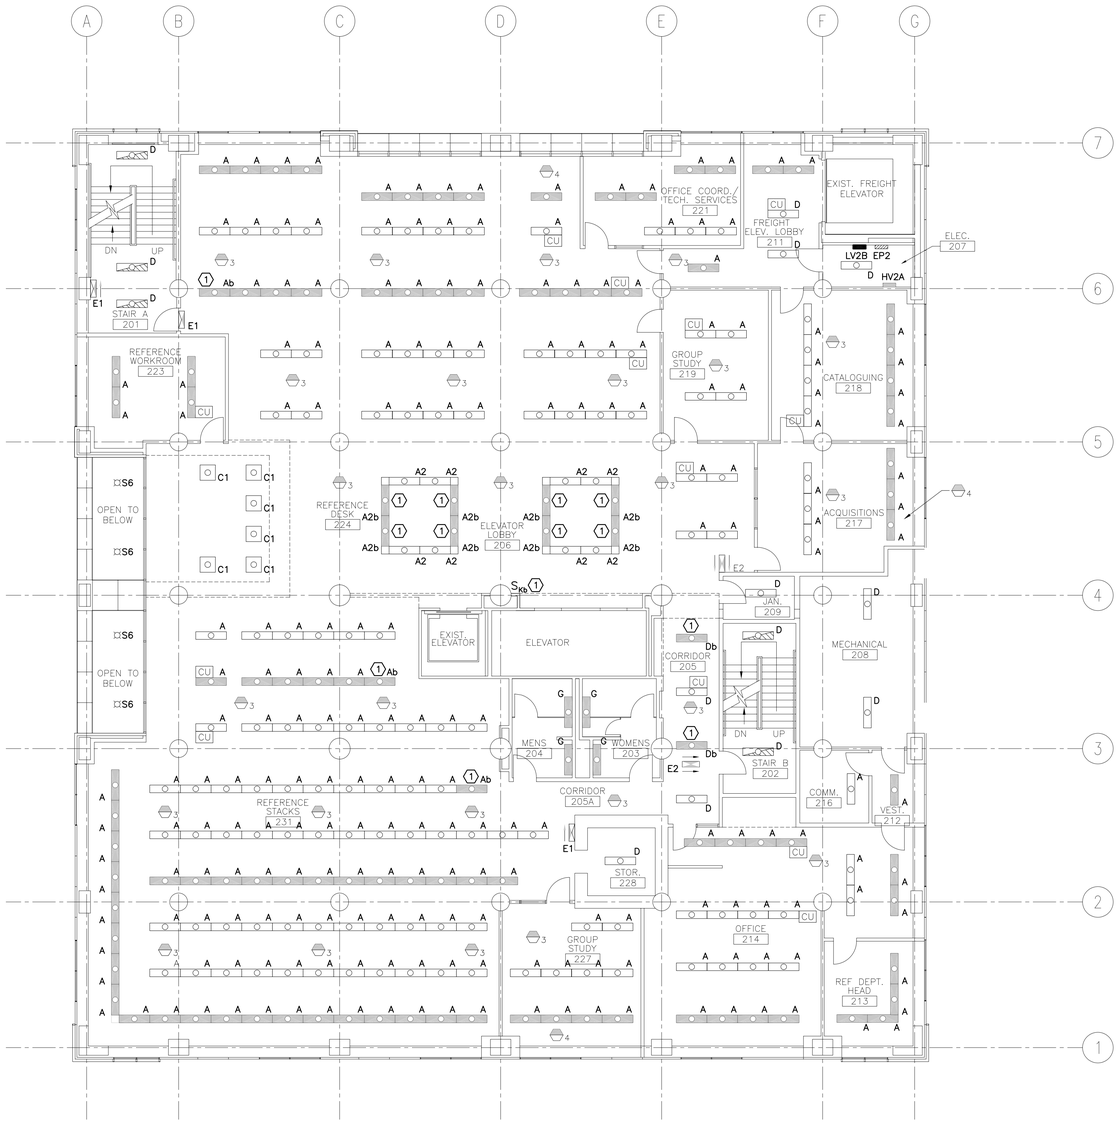

NOTES:

1. SEE SHEET E-001 FOR LEGEND AND GENERAL NOTES.
2. LIGHTS SHOWN ON DEMO PLANS CAN BE RE-USED WHERE NEW LIGHTS OF THE SAME TYPE ARE SHOWN.
3. PROVIDE KEY SWITCH SKb. IT WILL CONTROL SOME EMERGENCY LIGHTS THAT WERE PREVIOUSLY CONTROLLED BY MOTION SENSOR. ALL WORK ASSOCIATED WITH THE ADDITION OF THIS KEY SWITCH, INCLUDING ALL WIRING, SHALL BE PRICED AS ALTERNATE #3.

KEYED NOTE:

1. EXISTING FIXTURE TO BE CONTROLLED FROM NEW KEYED SWITCH SKb AND CIRCUIT EP2-5. DISCONNECT FROM EXISTING CIRCUIT AND MOTION CONTROL.

REV.	DESCRIPTION	DATE
0	ISSUED FOR CONSTRUCTION	3-17-03

ISSUED FOR CONSTRUCTION
3-17-03

CURRENT ISSUE STATUS:

PROJECT NORTH

SMRT

ARCHITECTURE ENGINEERING PLANNING

SMRT
144 Fore Street/P.O. Box 618
Portland, Maine 04104

tel. (207) 772-3846
fax. (207) 772-1070

PROJECT:
GLICKMAN LIBRARY
UNIVERSITY OF SOUTHERN MAINE
PORTLAND, MAINE

SHEET TITLE:
SECOND FLOOR
LIGHTING PLAN

SCALE: 1/8"=1'-0"	DATE:
PROJECT MANAGER: SLB	GRAPHIC SCALE: 0" 1"
JOB CAP/DRAWN: CTB/JAC	
A/E OF RECORD: JPP	SHEET No.
SMRT CAD FILE: EL102-99092	EL102
PROJECT No. 99092	

© COPYRIGHT 2000 SMRT INC.

A1	SECOND FLOOR PLAN
1/8"=1'-0"	