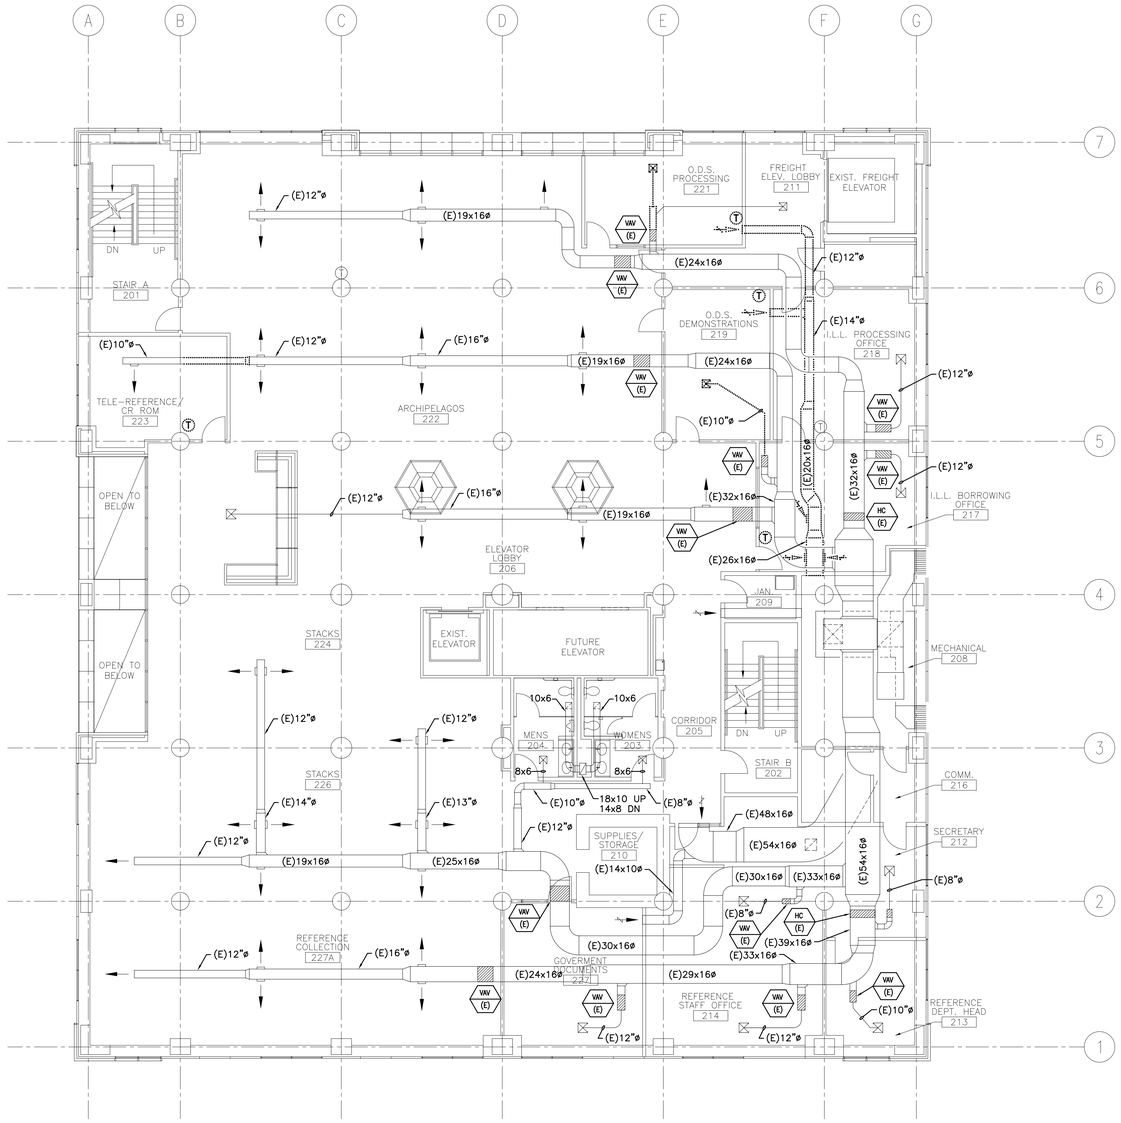

NOTE:

1. SEE SHEET M-001 FOR LEGEND AND ABBREVIATIONS.

REV.	DESCRIPTION	DATE
0	ISSUED FOR CONSTRUCTION	3-17-03

ISSUED FOR CONSTRUCTION
3-17-03

CURRENT ISSUE STATUS:

PROJECT NORTH

ARCHITECTURE ENGINEERING PLANNING
SMRT
144 Fore Street/P.O. Box 618
Portland, Maine 04104
tel. (207) 772-3846
fax. (207) 772-1070

GLICKMAN LIBRARY
UNIVERSITY OF SOUTHERN MAINE
PROJECT: PORTLAND, MAINE

SECOND FLOOR
DEMO PLAN
SHEET TITLE:

SCALE:	1/8"=1'-0"	DATE:	3-17-03
PROJECT MANAGER:	SLB	GRAPHIC SCALE:	0" 1"
JOB CAP/DRAWN:	CTB/LAC		
A/E OF RECORD:	JPP	SHEET No.	
SMRT CAD FILE:	MD102-99092		MD102
PROJECT No.	99092		

© COPYRIGHT 2000 SMRT INC.

A1 SECOND FLOOR PLAN

1/8"=1'-0"