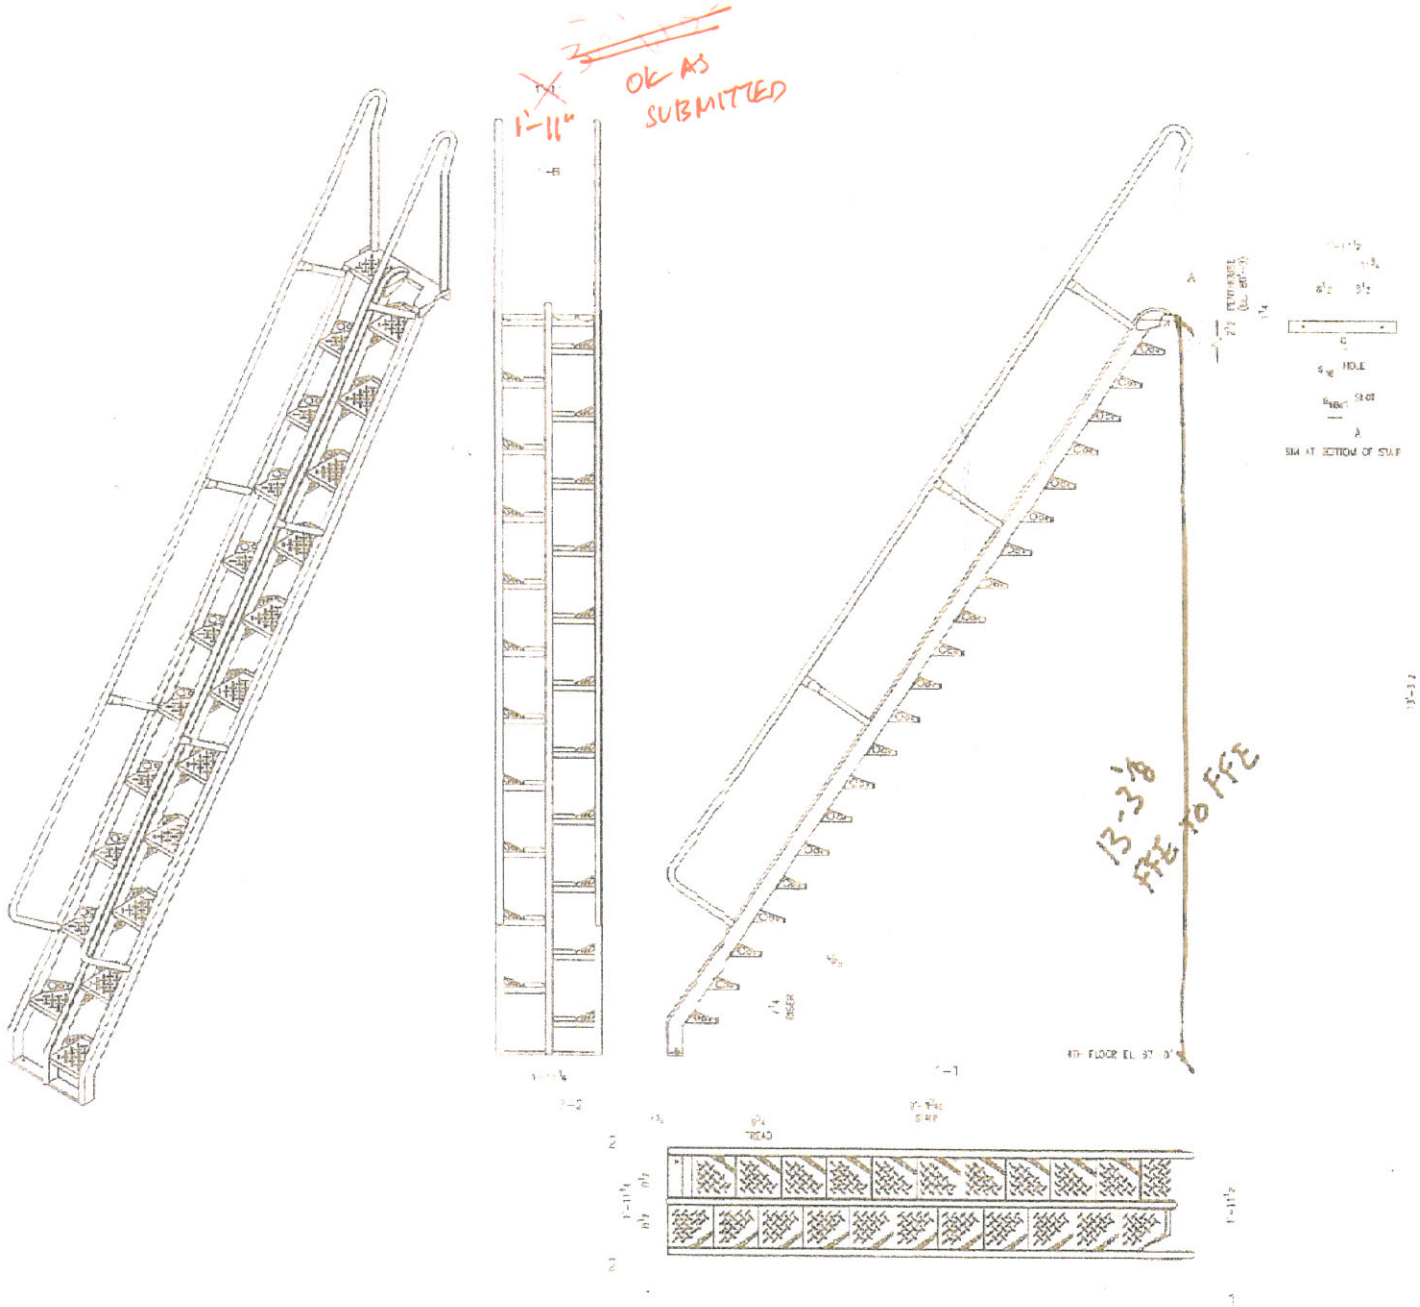

SHIP	BILL OF MATERIAL						
MARK	QUAN	PC MK	DESCRIPTION	FT	INCHES	WT	REMARKS

PRINT RECORD			
JOB	QUAN	DATE	MATERIAL: STEEL
OFA			HOLES: 1/16" LOW
			ELECTRODES: E7000 NON
FITTINGS SHOP			FIELD CONN: 1/2" EXPANSION JOIN
			SURFACE PREP: SSPC - SP3
			PAINT: ONE S/C OSHA YELLOW
FIELD			REF DWG

CUSTOMER: WRIGHT - RYAN CONSTRUCTION

JOB: USM

DESCRIPTION: ALTERNATING TREAD STAIR TO PENTHOUSE DETAILS

ARCHITECT: KOETTER/KIM & ASSOCIATES INC

ENGINEER: WEIDLINGER

DRAWN BY: GB 10-25-07 | CHECKED BY: | DRAWING NUMBER: S14 | REVISION NUMBER:

LMC LIGHT IRON, INC.

ICE NUMBER 2700