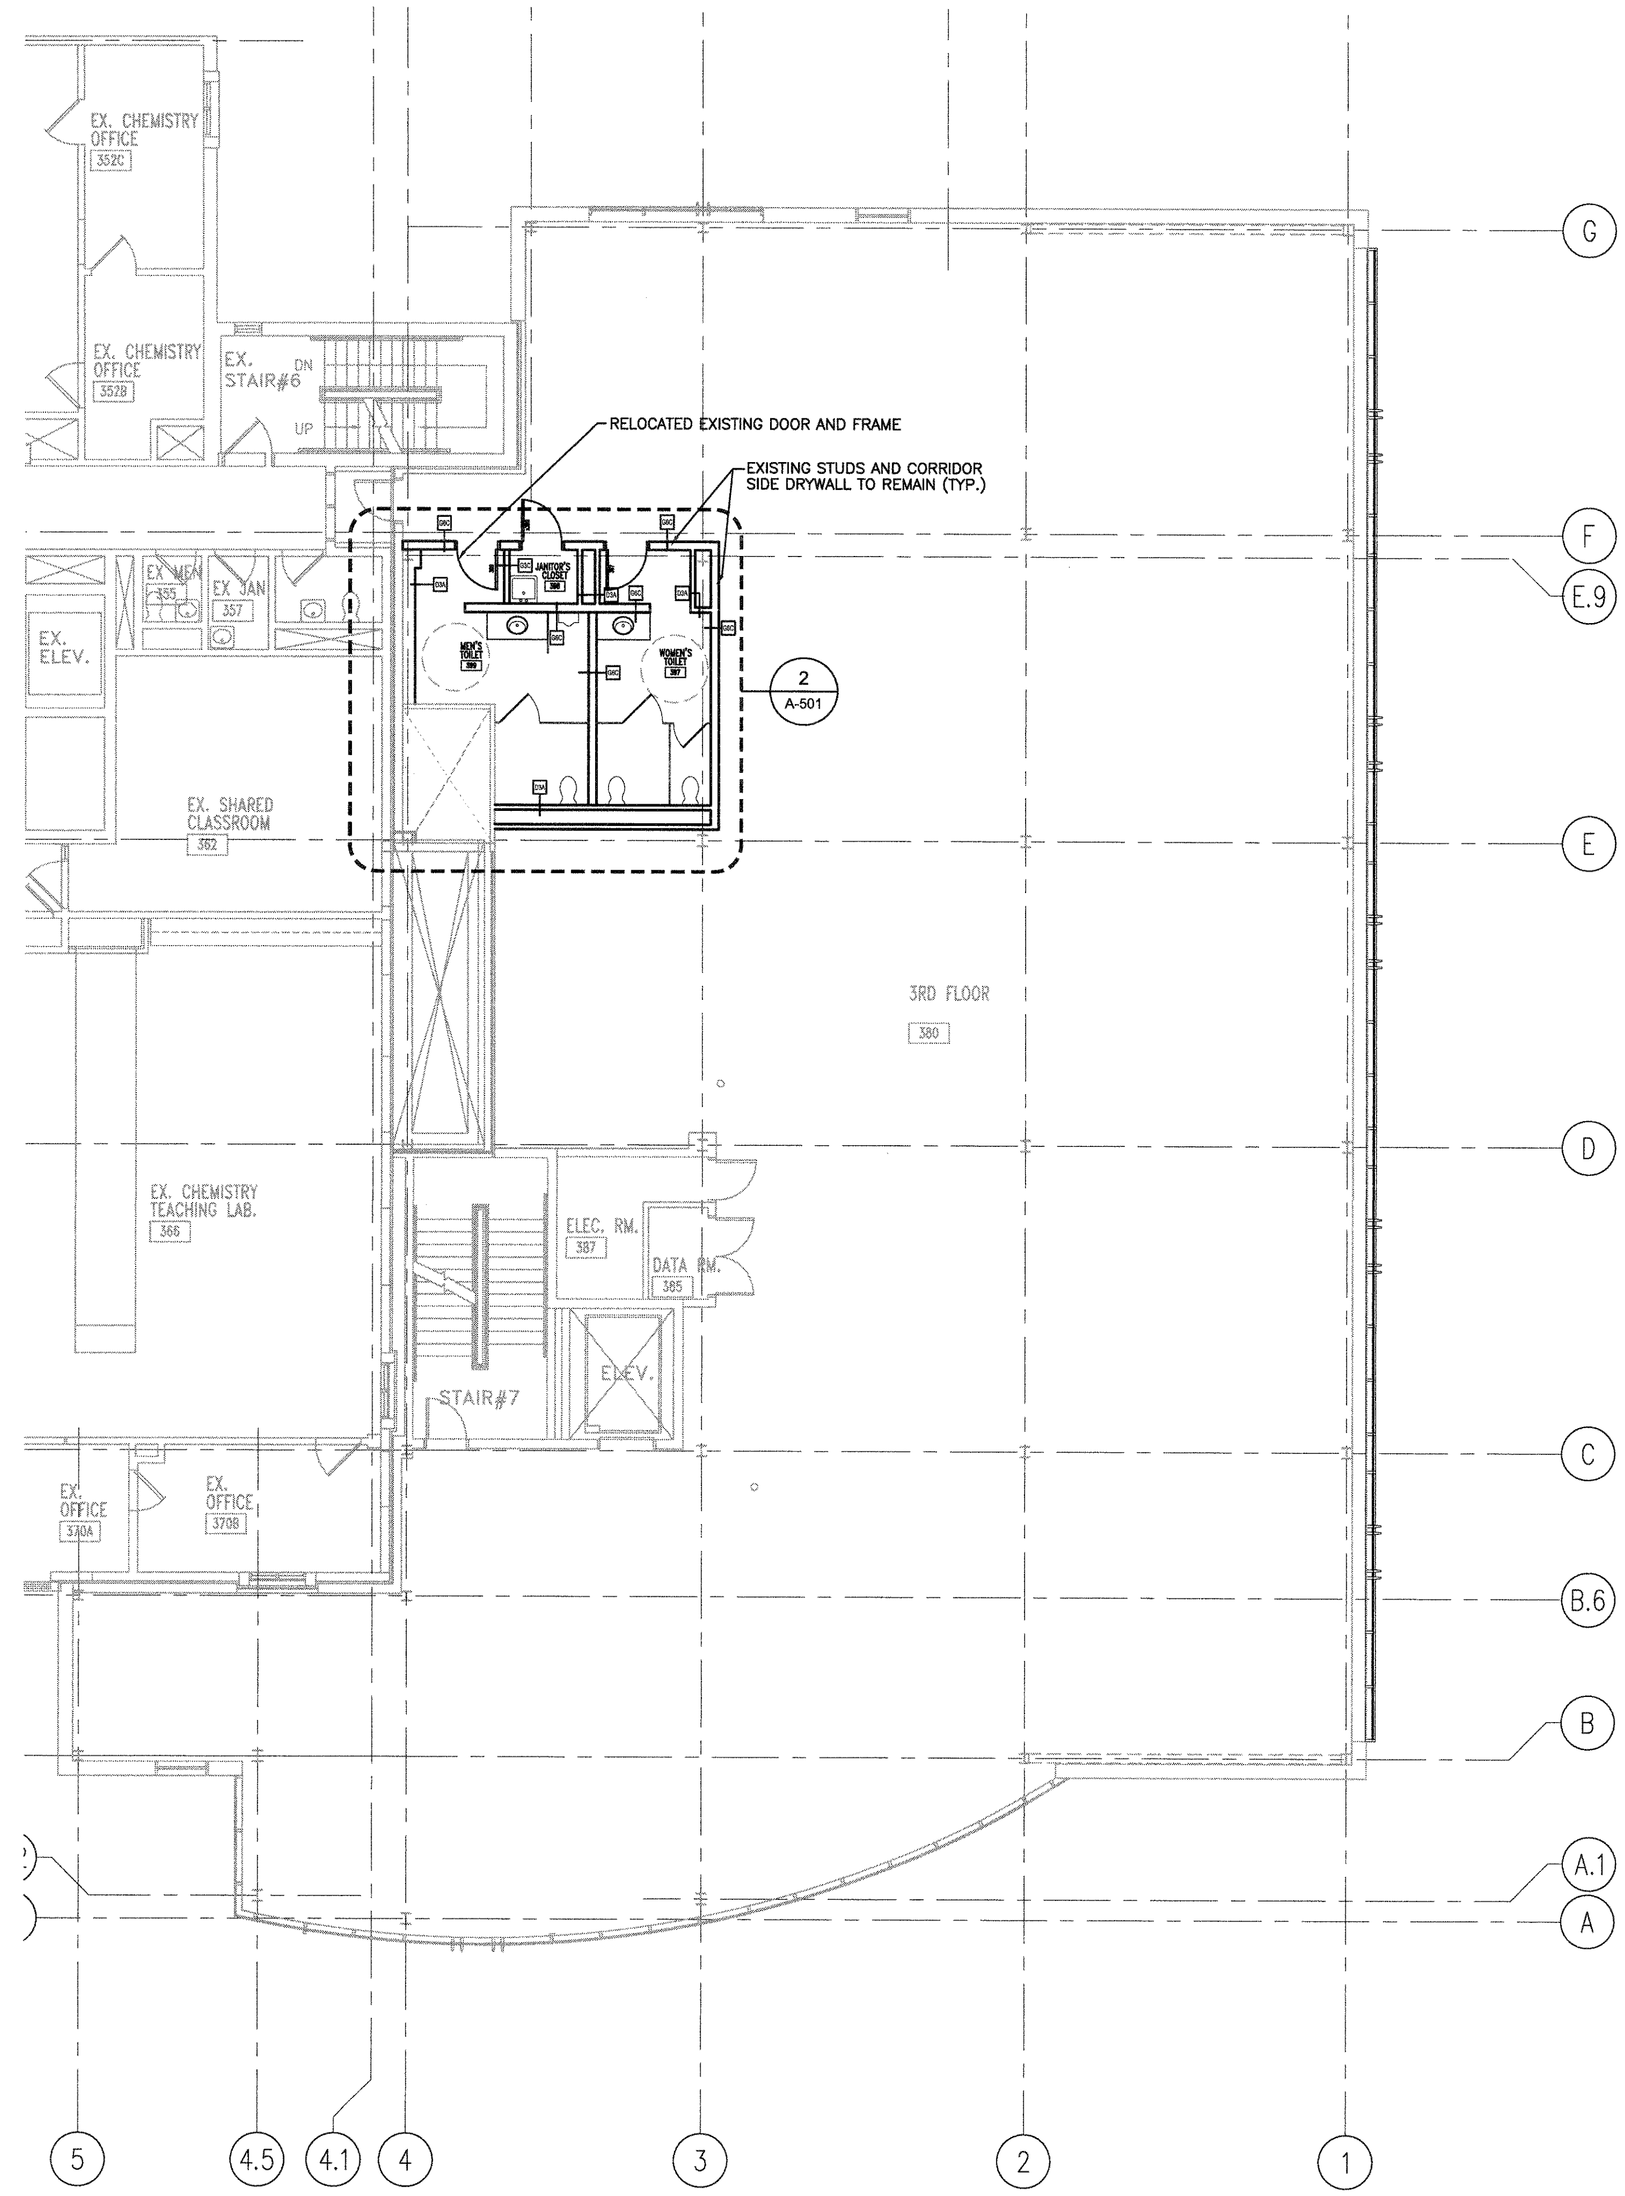

1 THIRD FLOOR PLAN
1/8" = 1'-0"

SMMA

SYMMES MAINI & McKEE ASSOCIATES
1000 Massachusetts Avenue
Cambridge, Massachusetts 02138
P:617.547.5400 F:617.648.4920

usm
UNIVERSITY OF SOUTHERN MAINE

USM
BIO-SCIENCE BUILDING TOILET ROOM FIT-UP
SECOND, THIRD AND FIFTH FLOORS

70 FALMOUTH STREET, PORTLAND, ME

LICENSED ARCHITECT
ALAN PITTMAN
No. 3955
STATE OF MAINE

MARK:	DATE:	DESCRIPTION:
	10.10.2013	ISSUED FOR CONSTRUCTION

ISSUE LOG
△ = CLOUDED CHANGE

SCALE	AS NOTED
DRAWN BY	DJO
CHECK BY	
PROJ.ARCH./ENGR.	DJO
PROJ. MGR.	RCH
JOB NO.	11082.04

© SYMMES, MAINI & MCKEE ASSOCIATES, INC. 2012

THIRD FLOOR PLAN

A-103