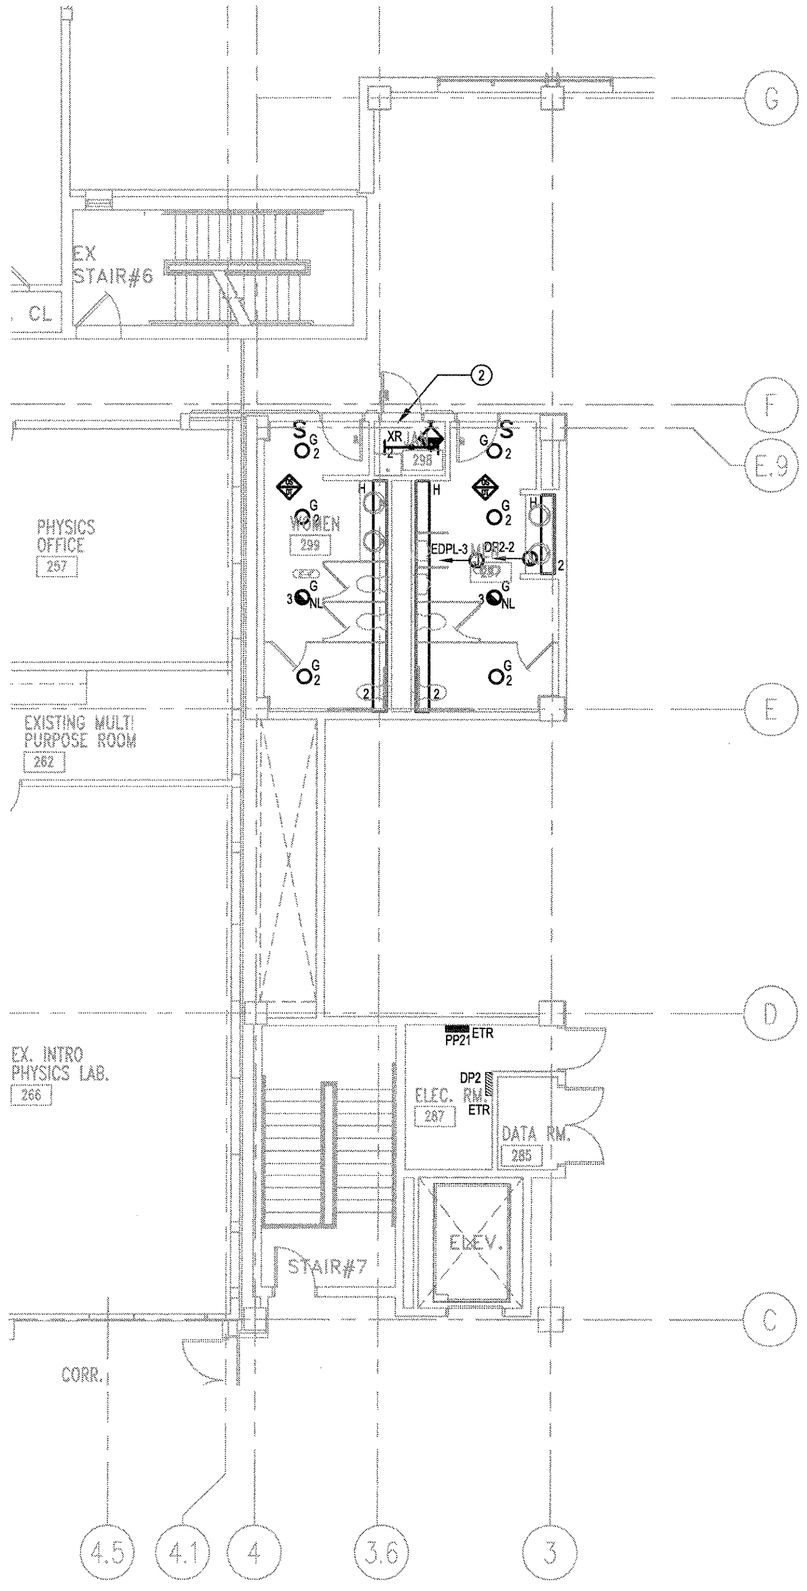

C2 SECOND FLOOR PLAN - LIGHTING
1/8"=1'-0"

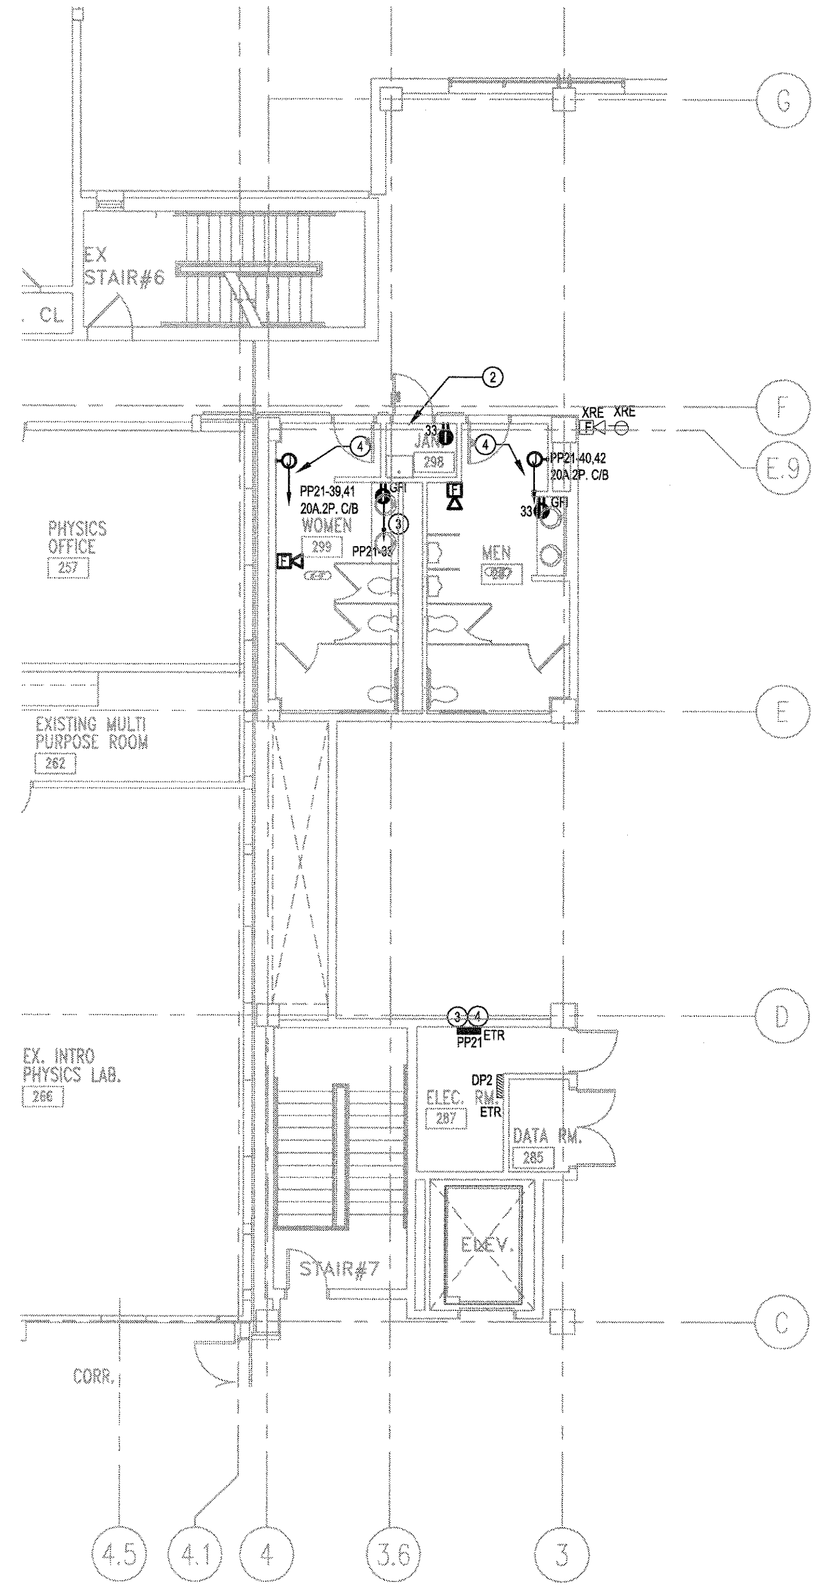

C4 SECOND FLOOR PLAN - POWER AND SYSTEMS
1/8"=1'-0"

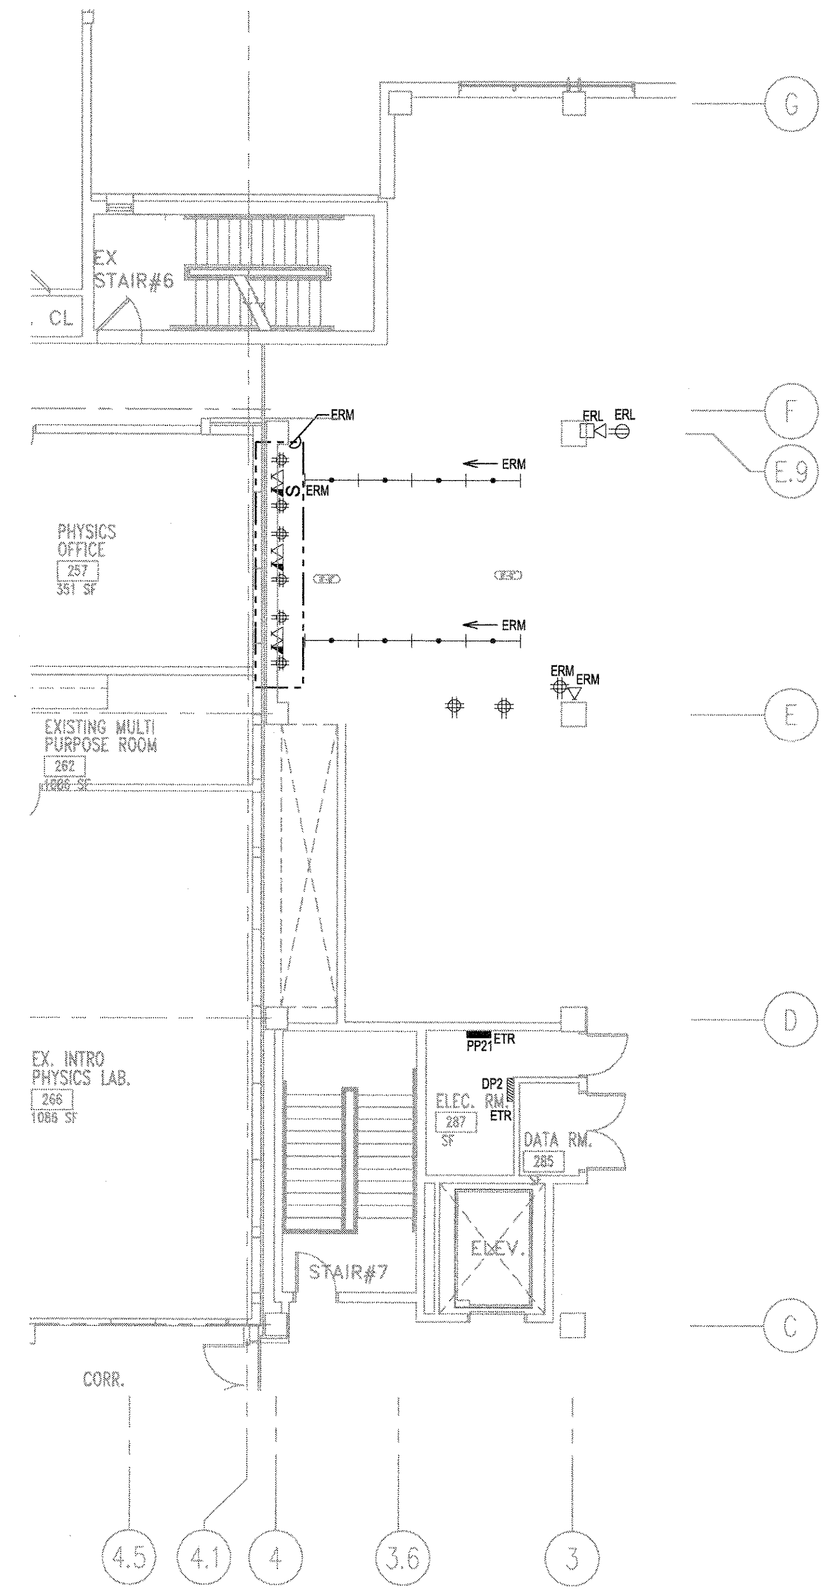

C7 SECOND FLOOR PLAN - DEMOLITION
1/8"=1'-0"

REFER TO DRAWING E-002 FOR KEY NOTE DESCRIPTIONS

SMMA

SYMMES MAINI & McKEE ASSOCIATES
1000 Massachusetts Avenue
Cambridge, Massachusetts 02138
P:617.547.5400 F:617.648.4920

UNIVERSITY OF SOUTHERN MAINE

USM
BIO-SCIENCE BUILDING TOILET ROOM FIT-UP
SECOND, THIRD AND FIFTH FLOORS

70 FALMOUTH STREET, PORTLAND, ME

STATE OF MAINE
RANDALL T. GUREVICH
No. 8868
LICENSED
PROFESSIONAL ENGINEER

MARK:	DATE:	DESCRIPTION:
	10.10.2013	ISSUED FOR CONSTRUCTION

ISSUE LOG

△ = CLOUDED CHANGE

SCALE	1/8"=1'-0"
DRAWN BY	MJB
CHECK BY	BTG
PROJ.ARCH./ENGR.	DJO
PROJ. MGR.	RCH
JOB NO.	11082.04

© SYMMES, MAINI & MCKEE ASSOCIATES, INC. 2012

SECOND FLOOR PLANS

E-102