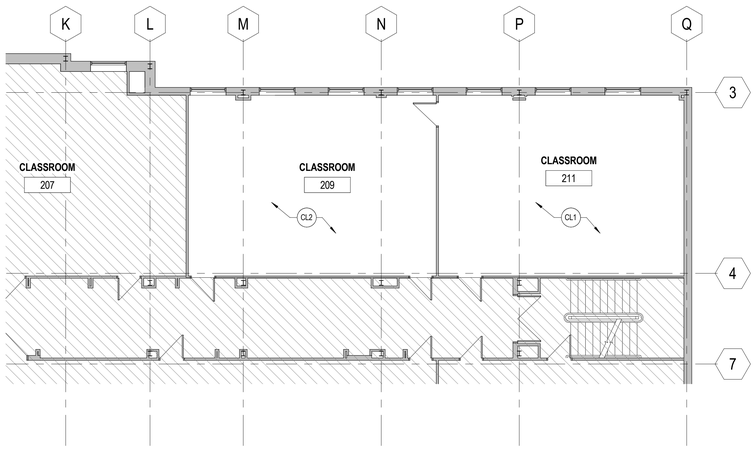

E1 LEVEL 2-DEMOLITION
AD.1 1/8" = 1'-0"

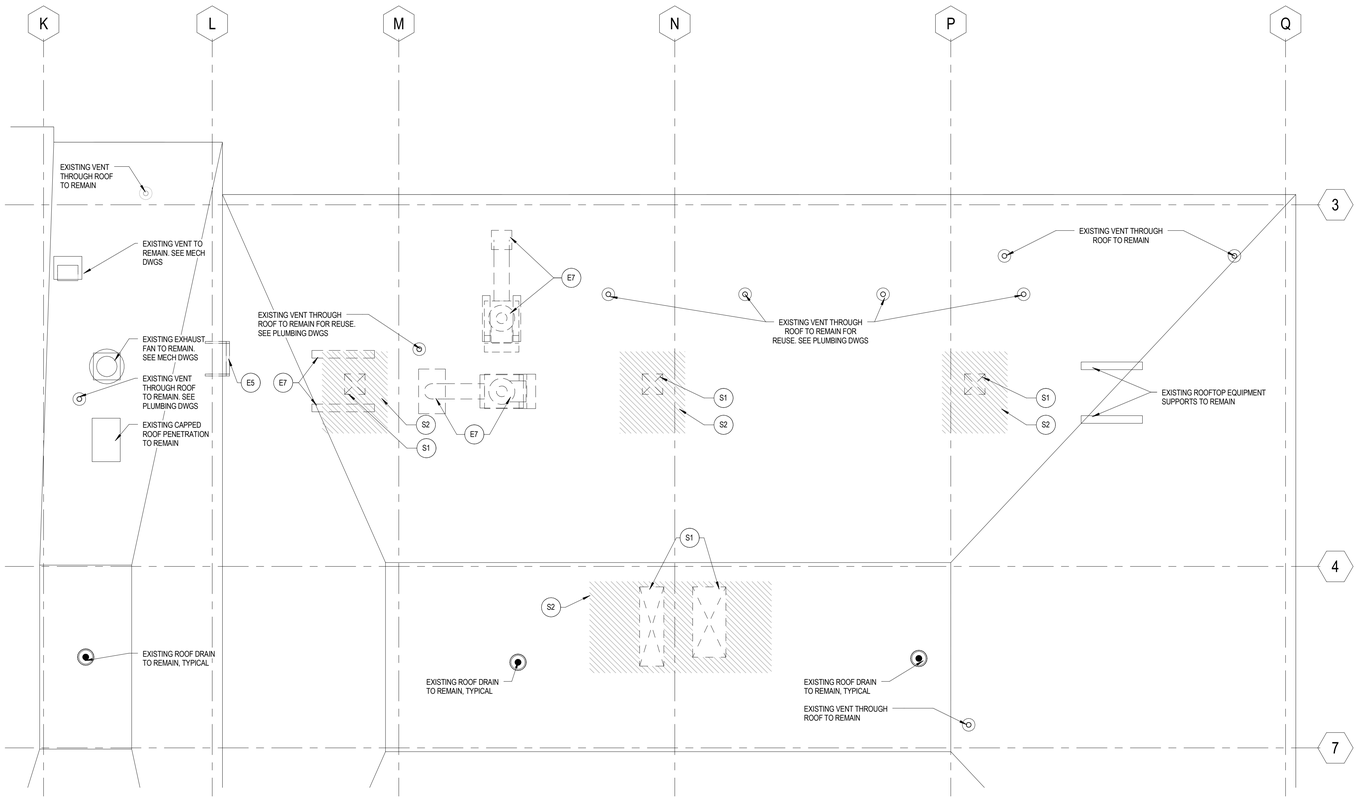

E4 PARTIAL ROOF PLAN
AD.1 1/4" = 1'-0"

DEMOLITION LEGEND:

1 S1 DEMOLITION NOTE

EXISTING CONSTRUCTION TO REMAIN

EXISTING CONSTRUCTION TO BE REMOVED

DEMOLITION NOTES:

GENERAL NOTES:

1. THE DEMOLITION PLANS AND ELEVATIONS ILLUSTRATE THE CONCEPT OF THE ARCHITECTURAL DEMOLITION. THEY ARE NOT INTENDED TO BE A COMPLETE REPRESENTATION OF ALL DEMOLITION WORK REQUIRED. ALL DRAWINGS AND SPECIFICATIONS ARE TO BE CONSIDERED WHEN DETERMINING THE SCOPE OF DEMOLITION FOR THE PROJECT. IT IS THE INTENT OF THE DRAWINGS AND SPECIFICATIONS TO REQUIRE DEMOLITION OF ALL BUILDING ELEMENTS AS NECESSARY FOR THE INSTALLATION OF WORK REQUIRED BY THE SCOPE OF THIS PROJECT.

STRUCTURE

S1 REMOVE ROOF DECKING, ROOF INSULATION AND ROOFING AS REQUIRED FOR INSTALLATION OF ROOFTOP EQUIPMENT. GC TO COORDINATE OPENING WITH EXISTING STRUCTURE AND DETAIL J11/M5.0

S2 REMOVE ROOF INSULATION AND ROOFING AS REQUIRED FOR INSTALLATION OF ROOFTOP EQUIPMENT

FLOORING AND FINISH

F1 REMOVE FLOORING AND BASE

MASONRY

M1 REMOVE MASONRY WALL.

M2 REMOVE MASONRY WALL AS REQUIRED FOR NEW WORK.

DOORS AND WINDOWS

DW1 REMOVE DOOR AND FRAME.

DW2 REMOVE DOOR AND HARDWARE ONLY (EXISTING FRAME TO REMAIN).

DW3 REMOVE HARDWARE ONLY (EXISTING DOOR AND FRAME TO REMAIN)

DW4 REMOVE BORROWED LITE.

CEILINGS

CL1 REMOVE ACOUSTIC CEILING SYSTEM COMPLETE.

CL2 REMOVE PORTIONS OF ACOUSTIC CEILING SYSTEM AS REQUIRED FOR WORK ABOVE CEILING

CASEWORK AND MILLWORK

CM1 REMOVE CABINETS, COUNTERS AND PLUMBING FIXTURES. SEE MEP DRAWINGS

CM2 REMOVE LAVATORY COUNTER AND SUPPORTS.

2. DASHED LINES GENERALLY REPRESENT ITEMS TO BE REMOVED. IT IS THE CONTRACTOR'S RESPONSIBILITY TO FIELD VERIFY EXACT LIMITS AND DETAILS OF REQUIRED DEMOLITION AND COORDINATE WITH PLANS AND DETAILS.

3. REMOVE PARTITIONS TO STRUCTURE ABOVE, UNLESS OTHERWISE INDICATED BY CONSTRUCTION DETAILS.

4. REMOVE MASONRY FOR NEW OPENINGS AS REQUIRED FOR THE INSTALLATION OF NEW LINTELS.

5. REMOVE DOORS, FRAMES AND HARDWARE INCLUDING SIDELIGHTS, TRANSOMS AND THRESHOLDS WHERE DOORS ARE SHOWN DASHED, UNLESS OTHERWISE INDICATED.

6. REMOVE PORTIONS OF ALL SUSPENDED CEILINGS FOR THE INSTALLATION OF NEW WORK TO BE DONE ABOVE CEILINGS, UNLESS OTHERWISE INDICATED. SAVE USABLE COMPONENTS FOR REINSTALLATION WHERE CEILINGS ARE NOT BEING REPLACED.

7. REMOVE ALL CHALK, MARKER AND TACK BOARDS, SHELVING AND OTHER EQUIPMENT ON WALLS TO BE REMOVED OR FURRED.

8. REMOVE CONCRETE SLABS AND FILLS AS REQUIRED FOR INSTALLATION OF NEW MECHANICAL, ELECTRICAL AND PLUMBING SERVICES. SEE MECHANICAL, ELECTRICAL AND PLUMBING DRAWINGS.

EQUIPMENT

E1 REMOVE DISPLAY BOARDS, WINDOW TREATMENTS, MISCELLANEOUS EQUIPMENT COMPLETE.

E2 REMOVE SHELVING, RACKS, HOOKS COMPLETE.

E3 REMOVE PLUMBING FIXTURES COMPLETE. SEE PLUMBING DRAWINGS.

E4 REMOVE CHALKBOARD COMPLETE

1 E5 REMOVE ROOF LADDER.

E6 NOT USED

E7 REMOVE ROOFTOP EQUIPMENT SUPPORTS

E8 REMOVE FUME HOOD. SEE MECHANICAL DRAWINGS.

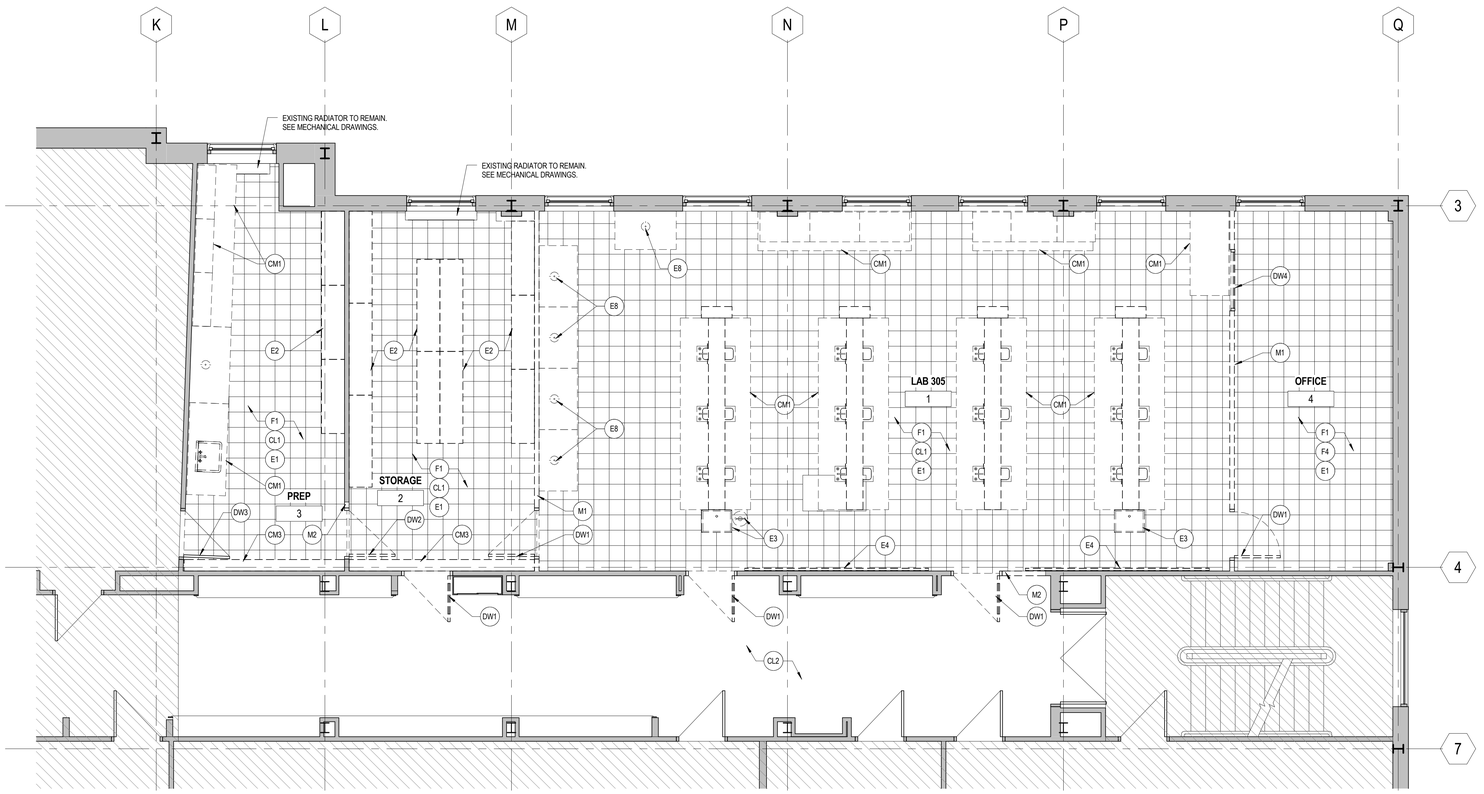

J5 DEMOLITION PLAN
AD.1 1/4" = 1'-0"

LAVALLEE|BRENSINGER ARCHITECTS
155 Dow Street, Suite 400, Manchester, NH 03101
40 Cambridge Street, Charlestown, MA 02129
NH: 603.622.5450 MA: 617.398.2035 www.LBPA.com

LICENSED ARCHITECT CHRISTOPHER D. PRICE 3281 STATE OF MAINE

UNIVERSITY OF SOUTHERN MAINE

PAYSON-SMITH HALL CHEMISTRY LAB RENOVATION

96 Falmouth Street, Portland, ME, 04101

NO.	DESCRIPTION	DATE

N

CONTENT:
DEMOLITION PLANS

DRAWN BY:	Author
PROJECT NO:	14-049-00
DATE:	01/09/2015
REVISED:	
SCALE:	As indicated

AD.1

Project Phase
BID DOCUMENTS

COPYRIGHT © 2014 BY LAVALLEE/BRENSINGER PROFESSIONAL ASSOCIATION. ALL RIGHTS RESERVED. NO REPRODUCTION WITHOUT PERMISSION.

1/23/2015 11:49:57 AM C:\Projects\14-049 USM Payson Lab_Central-Revit 2015_mike_mahan.rvt