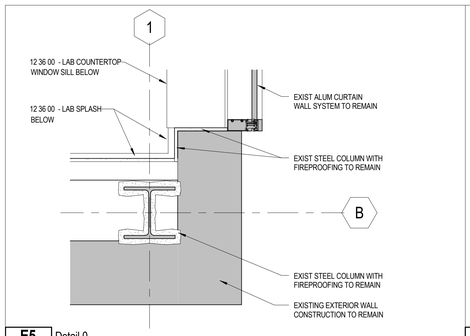

E5 A1.2 Detail 0
1" = 1'-0"

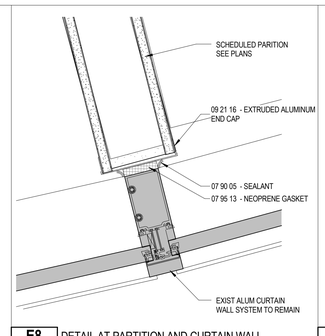

E8 A1.2 DETAIL AT PARTITION AND CURTAIN WALL
3" = 1'-0"

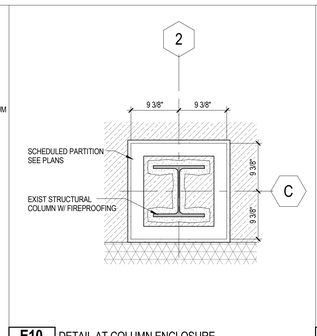

E10 A1.2 DETAIL AT COLUMN ENCLOSURE
1" = 1'-0"

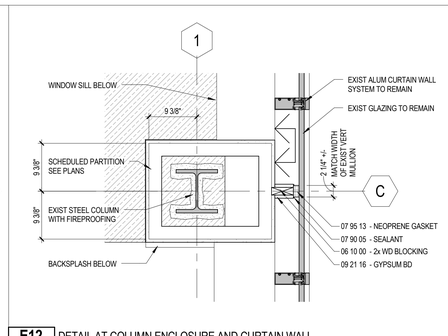

E12 A1.2 DETAIL AT COLUMN ENCLOSURE AND CURTAIN WALL
1" = 1'-0"

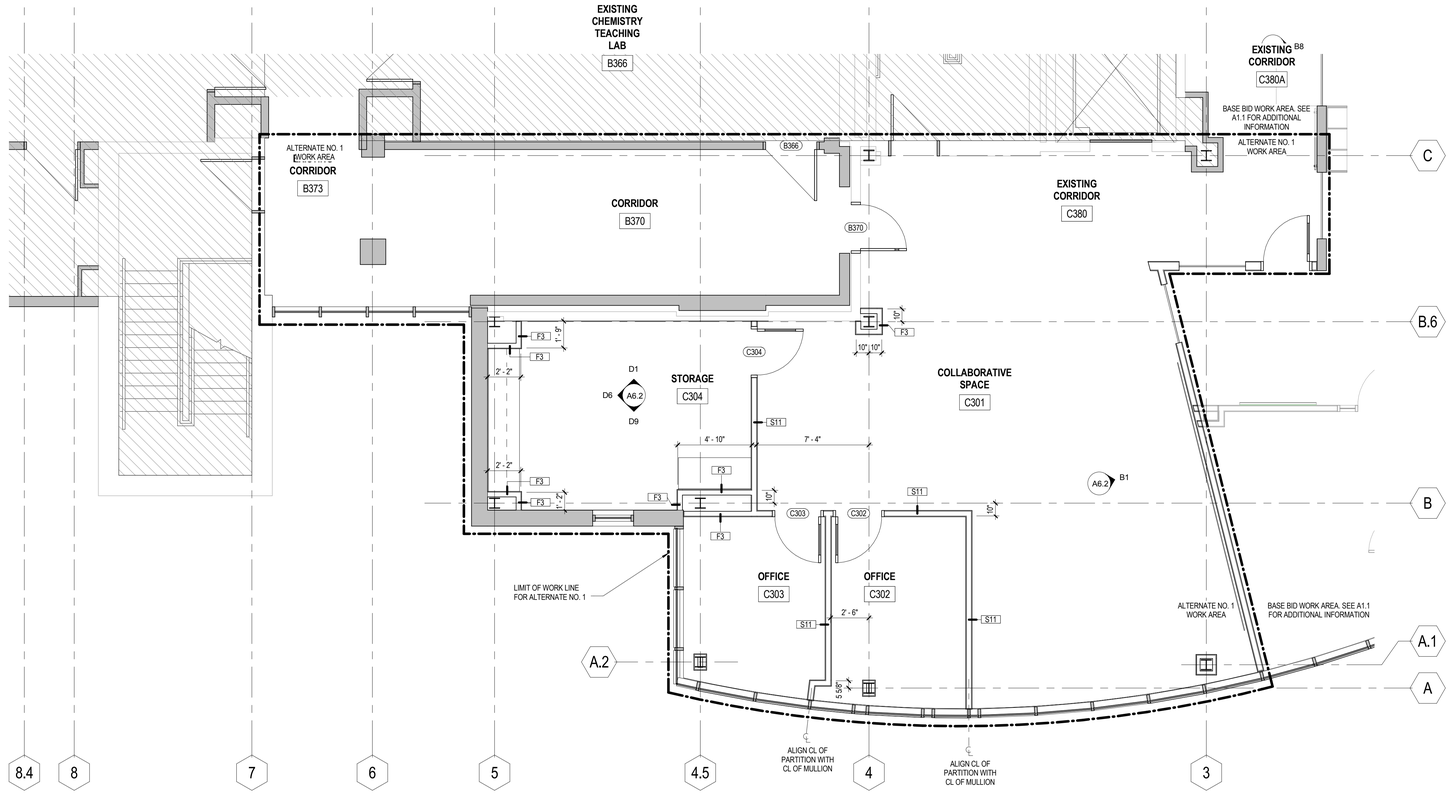

J5 A1.2 PARTIAL THIRD FLOOR PLAN - ALTERNATE NO. 1
1/4" = 1'-0"

LAVALLEE | BRENSINGER ARCHITECTS
155 Dow Street, Suite 400, Manchester, NH 03101
40 Cambridge Street, Charlestown, MA 02129
NH: 603.622.5450 MA: 617.398.2035 www.LBPA.com

UNIVERSITY OF SOUTHERN MAINE

SCIENCE BUILDING
C300 CHEMISTRY LAB

70 Falmouth Street Portland, Maine
04101

NO.	DESCRIPTION	DATE

CONTENT:
FLOOR PLAN - ALTERNATE NO. 1

DRAWN BY:	Author
PROJECT NO:	14-049-00
DATE:	07/21/2015
REVISED:	
SCALE:	As indicated

A1.2

Project Phase
PERMIT SET

COPYRIGHT © 2015 BY LAVALLEE/BRENSINGER PROFESSIONAL ASSOCIATION. ALL RIGHTS RESERVED.
NO REPRODUCTION WITHOUT PERMISSION.

FOR ADDITIONAL INFORMATION, REFER TO PROJECT MANUAL.

7/22/2015 2:49:17 AM C:\Projects\14-049 USM C300 Chem Lab_Central-Revit 2015_michael.mahan.rvt