SYMBOLS LEGEND

Symbol labels	Meaning
DETAIL / SECTION NUMBER (1); DRAWING (A1.3)	DETAIL TITLE
ELEVATION NUMBER (J1, A1.1); DRAWING WHERE SHOWN	ELEVATION
DETAIL NUMBER (1, SIM); DRAWING WHERE SHOWN (A101)	SECTION DETAIL
SECTION NUMBER (1, SIM); DRAWING WHERE SHOWN (A101)	BUILDING SECTION
SECTION NUMBER (1, SIM); DRAWING WHERE SHOWN (A101)	WALL SECTION
DETAIL NUMBER (1, SIM); DRAWING WHERE SHOWN (A101)	PLAN DETAIL

Symbol	Meaning	Symbol	Meaning
1	**INTERIOR GLASS AND FRAME TYPE**	Room name 101	**ROOM NAME AND NUMBER**
1	**EXTERIOR WINDOW / LOUVER TYPE**	101	**DOOR NUMBER**
1 A	**ACCESSORY TYPE**	1i	**PARTITION TYPE**
S1	**DEMOLITION NOTE**		INDICATES ALIGNMENT BETWEEN ADJACENT PARTITION FINISHES
1	**REVISION**		WORK POINT, CONTROL POINT, OR DATUM POINT.
	INDICATES BARRIER FREE ACCESS. ITEM DESIGNATED THUS MUST COMPLY WITH LATEST EDITION STATE BARRIER FREE CODE AND FEDERAL ADA LEGISLATION.		NOT IN SCOPE OF WORK

MATERIAL DESIGNATION:
XX XX XX - XXXXXXX (X) XXXX
- ADDITIONAL MATERIAL TEXT
- REFER TO STRUCTURAL(S), MECHANICAL(M), ELECTRICAL(E)
- MATERIAL NAME
- REFERENCE SPECIFICATIONS NUMBER

GRAPHICS LEGEND

Material	Line / symbol
THERMAL OR ACOUSTIC FIBERGLASS INSULATION, UNO.	NEW CONSTRUCTION
CMU PARTITION	EXISTING CONSTRUCTION TO REMAIN
CONCRETE	EXISTING CONSTRUCTION TO BE REMOVED
STEEL	
RIGID INSULATION	
LOAM / EARTH	EXISTING DOOR TO REMAIN
GRAVEL	
SPRAYED-ON FIREPROOFING	NEW DOOR AND FRAME
WOOD BLOCKING	
FINISH WOOD	EXISTING COLUMN GRID INDICATORS (0)
GWB + SHEATHING	

CEILING LEGEND

2' x 4' ACT

2' x 2' ACT

TYPE 01 (X'-XX" AFF) — CEILING TYPE / CEILING HEIGHT

NOTE: SEE MECHANICAL, ELECTRICAL DRAWINGS FOR ADDITIONAL INFORMATION.
NOTE: SEE RATING PLANS FOR LOCATIONS OF RATED CEILING.

DOOR CLEARANCES

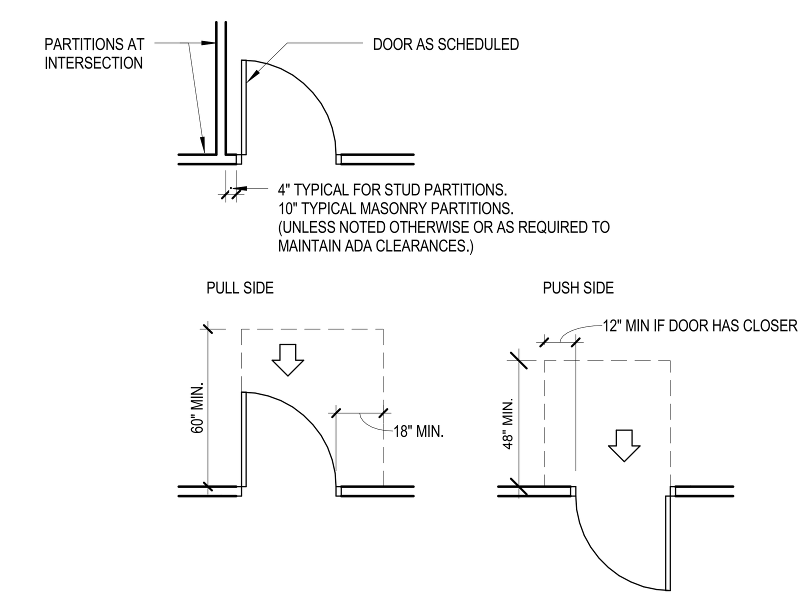

TABLE OF ABBREVIATIONS

THE FOLLOWING TABLE OF ABBREVIATIONS IS PROVIDED FOR THE CONVENIENCE OF THE CONTRACTOR. IT IS NOT INTENDED TO SERVE AS A COMPLETE LIST OF ALL ABBREVIATIONS TO BE FOUND IN THE CONTRACT DOCUMENTS. SHOULD THE CONTRACTOR REQUIRE ANY CLARIFICATION OR INTERPRETATION HEREOF, HE SHALL PROMPTLY SO NOTIFY THE ARCHITECT.

Abbr.	Meaning
&	AND
∠	ANGLE
@	AT
℄	CENTER LINE
°	DEGREES
'	FEET
"	INCHES
d	PENNY
±	PLUS OR MINUS
#	POUNDS, NUMBER
P	PROPERTY LINE
⌀	ROUND, DIAMETER
(T)	TEMPERED
AFF	ABOVE FINISHED FLOOR
AP	ACCESS PANEL
ACT	ACOUSTICAL CEILING TILE
AWP	ACOUSTICAL WALL PANEL
ADJ	ADJUSTABLE
AGG	AGGREGATE
A/C	AIR CONDITIONING
ALT	ALTERNATE
ALUM	ALUMINUM
AB	ANCHOR BOLT
ANOD	ANODIZED
APP'D	APPROVED
ARCH	ARCHITECT (URAL)
AUTO	AUTOMATIC
BSMT	BASEMENT
BRG	BEARING
BP	BEARING PLATE
BM	BENCH MARK
BIT	BITUMINOUS
BLKG	BLOCKING
BD	BOARD
BS	BOTH SIDES
BOT	BOTTOM
BO	BOTTOM OF
BLDG	BUILDING
BO	BY OWNER / BY OTHER
CAB	CABINET
CUH	CABINET UNIT HEATER
CPT	CARPET
CB	CATCH BASIN
CLG	CEILING
CEM	CEMENT
CL	CENTER LINE
CT	CERAMIC TILE
CB	CHALKBOARD
CIRC	CIRCULAR
CLR	CLEAR
CP	COAT PEGS
CMU	CONCRETE MASONRY UNIT
CM	CONSTRUCTION MANAGER
CJ	CONTROL JOINT
CF	CUBIC FEET
CY	CUBIC YARDS
COL	COLUMN
CONC	CONCRETE
CONT	CONTINUOUS
CORR	CORRUGATED
DEMO	DEMOLISH / DEMOLITION
DTL	DETAIL
DIAG	DIAGONAL
DIA	DIAMETER
DIM	DIMENSION
D/W	DISHWASHER
DIV	DIVIDE / DIVISION
DR	DOOR
DBL	DOUBLE
DN	DOWN
DWG	DRAWING
DF	DRINKING FOUNTAIN
EA	EACH
EF	EACH FACE
EW	EACH WAY
ELEC	ELECTRICAL
EP	ELECTRICAL PANEL BOARD
EWC	ELECTRIC WATER COOLER
EL	ELEVATION
ELEV	ELEVATOR
EMER	EMERGENCY
EQ	EQUAL
EQUIP	EQUIPMENT
EST	ESTIMATED
EXH	EXHAUST
EXIST	EXISTING
EJ	EXPANSION JOINT
EXP	EXPOSED / EXPANSION
EXT	EXTERIOR
EIFS	EXTERIOR INSULATED FINISH SYSTEM
F/O	FACE OF
F/F	FACE TO FACE
FP	FACING PANEL
FG	FIBERGLASS
FIN	FINISH
FF	FINISHED FLOOR
FE	FIRE EXTINGUISHER
FEC	FIRE EXTINGUISHER CABINET
FPROOF	FIRE PROOFING
FT	FIRE TREATED
FLR	FLOOR
FD	FLOOR DRAIN
FLOUR	FLOURESCENT
FAF	FLUID APPLIED FLOORING
FTG	FOOTING
FNDN	FOUNDATION
FUT	FUTURE
GALV	GALVANIZED
GA	GAUGE
GC	GENERAL CONTRACTOR
GL	GLASS
GMMB	GLASS MESH MORTAR BOARD
GWB	GYPSUM WALL BOARD
HDWR	HARDWARE
HDWD	HARDWOOD
HVAC	HEATING, VENTILATION & AIR CONDITIONING
HD	HEAVY DUTY
HT	HEIGHT
HC	HOLLOW CORE
HM	HOLLOW METAL
HORIZ	HORIZONTAL
ICB	INTEGRAL COVE BASE
INCL	INCLUDE (ING)
ID	INSIDE DIAMETER
INSUL	INSULATION
INT	INTERIOR
INV	INVERT
IWB	INTERACTIVE WHITE BOARD
JAN	JANITOR
JT	JOINT
KD	KILN DRIED / KNOCK DOWN
KIT	KITCHEN
KO	KNOCK OUT
LAV	LAVATORY
LH	LEFT HAND
LxWxH	LENGTH x WIDTH x HEIGHT
LT	LIGHT
LF	LINEAR FEET
MAS	MASONRY
MFR	MANUFACTURER
MO	MASONRY OPENING
MB	MARKER BOARD
MAX	MAXIMUM
MECH	MECHANICAL
MC	MEDICINE CABINET
MED	MEDIUM
MTL	METAL
MIN	MINIMUM
MISC	MISCELLANEOUS
MR	MOISTURE RESISTANT
MLDG	MOLDING
MAT	WALK OFF MAT
NAT	NATURAL
NS	NATURAL STONE
NRC	NOISE REDUCTION COEFFICIENT
NA	NOT APPLICABLE
NTS	NOT TO SCALE
NIC	NOT IN CONTRACT
NO	NUMBER
OC	ON CENTER
OPNG	OPENING
OPP	OPPOSITE
OD	OUTSIDE DIAMETER
O/O	OUTSIDE TO OUTSIDE
OA	OVERALL
OH	OVERHEAD
OFOI	OWNER FURNISHED OWNER INSTALLED
OFCI	OWNER FURNISHED CONTRACTOR INSTALLED
P	PAINT
PTD	PAINTED
PR	PAIR
PART	PARTITION
PTM	PATCH TO MATCH
PVMT	PAVEMENT
PERF	PERFORATED
PERIM	PERIMETER
PL	PLATE
PLAS	PLASTIC
PLAM	PLASTIC LAMINATE
PLUMB	PLUMBING
PLYWD	PLYWOOD
PVC	POLY VINYL CHLORIDE
PT	PORCELAIN TILE
PREFIN	PREFINISHED
PT	PRESSURE TREATED
QT	QUARRY TILE
QTZ	QUARTZ TILE
R	RADIUS
RAD	RADIUS
RB	RESILIENT BASE
RF	RESILIENT FLOORING
REF	REFERENCE
REFRIG	REFRIGERATOR
REINF	REINFORCE
REQ'D	REQUIRED
REV	REVERSE
RH	RIGHT HAND
RD	ROOF DRAIN
RM	ROOM
RO	ROUGH OPENING
SC	SEALED CONCRETE
SHT	SHEET
SV	SHEET VINYL
SIM	SIMILAR
SS	SOLID SURFACE
STC	SOUND TRANSMISSION COEFFICIENT
SP	SPECIAL PAINT
SPEC	SPECIFICATIONS / SPECIFIED
SQ	SQUARE
SF	SQUARE FEET
S/S	STAINLESS STEEL
STD	STANDARD
STL	STEEL
ST	STONE TILE
STOR	STORAGE
STRUCT	STRUCTURAL / STRUCTURE
SUSP	SUSPENDED
SYM	SYMMETRICAL
TWP	TACKABLE WALL PANEL
TB	TACKBOARD
TEL	TELEPHONE
TV	TELEVISION
TEMP	TEMPORARY
THK.	THICKNESS
TBD	TO BE DETERMINED
TP	TOILET PAPER
T&G	TONGUE AND GROOVE
T&B	TOP AND BOTTOM
TO	TOP OF
TU	TOUCH UP
TS	TRANSITION STRIP
TYP	TYPICAL
UC	UNDERCUT
UNO	UNLESS NOTED OTHERWISE
VB	VAPOR BARRIER
VFY	VERIFY
VIF	VERIFY IN FIELD
VERT	VERTICAL
VCT	VINYL COMPOSITE TILE
VWC	VINYL WALLCOVERING
WPP	WALL PROTECTION PANEL
WC	WATER CLOSET
WP	WATER PROOF
WWF	WELDED WIRE FABRIC
WG	WIRE GLASS
W/	WITH
W/O	WITHOUT
WD	WOOD
WVP	WOOD VENEER PANELING

GENERAL NOTES

1. ALL DIMENSIONS ARE TO FACE OF MASONRY OR FACE OF STUD, UNO.
2. ALL OPENINGS IN MASONRY CONSTRUCTION ARE DIMENSIONED TO THE FACE OF MASONRY.
3. ALL DIMENSIONS TO EXISTING WALLS ARE TO FACE OF FINISH.
4. ALL SPLAYS SHOWN ON PLANS ARE 45°, UNO.
5. REFERENCE CODE ANALYSIS KEY PLAN AND SPECIFICATIONS FOR EXTENT OF FIREPROOFING.
6. ALL EXPOSED MECHANICAL AND ELECTRICAL SERVICES IN AREAS WITHOUT CEILINGS SHALL BE CAREFULLY COORDINATED AND ORGANIZED SO AS TO PROVIDE A NEAT AND ORDERLY APPEARANCE. SERVICES SHALL BE RUN IN STRAIGHT LINES PARALLEL OR PERPENDICULAR TO EXPOSED STRUCTURE. ALL SERVICES SHALL BE RUN WITHIN OR BETWEEN EXPOSED STRUCTURE TO THE EXTENT POSSIBLE. LAYOUTS FOR PROPOSED SERVICES SHALL BE REVIEWED WITH THE ARCHITECT PRIOR TO PROCEEDING WITH THE WORK.
7. THE CONTRACTOR SHALL BE FULLY RESPONSIBLE FOR VERIFYING DIMENSIONS. ALL DISCREPANCIES BETWEEN ANTICIPATED AND ACTUAL CONDITIONS SHALL BE PROMPTLY BROUGHT TO THE ARCHITECT'S ATTENTION.

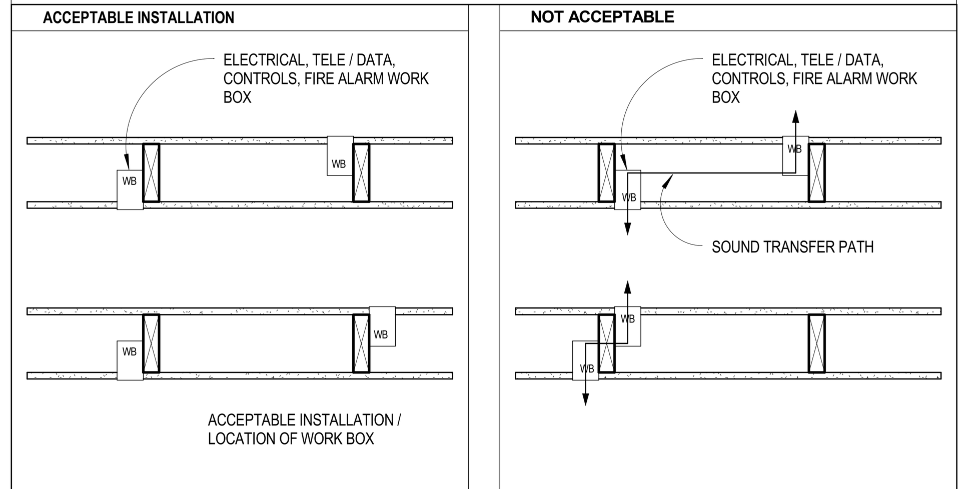

WORK BOX LOCATIONS IN ALL WALLS / SOUND TRANSFER (TYP. ALL NEW WORK BOXES ALL WALLS)

GENERAL PARTITION NOTES

1. ALL PARTITIONS ARE TYPE S11 UNLESS OTHERWISE INDICATED.
2. ACOUSTICAL CONSTRUCTION: SEAL ALL CRACKS, JOINTS, AND VOIDS IN ACOUSTICAL CONSTRUCTION AIR TIGHT. SEALING SHALL INCLUDE:
   a. SEALING BOTTOM EDGES OF GYPSUM BOARD TO FLOOR BEHIND BASE AT BOTH SIDES OF PARTITIONS.
   b. SEALING TOP AND SIDE EDGES OF GYPSUM BOARD AT BOTH SIDES OF WALLS ABUTTING OTHER CONSTRUCTION.
   c. SEALING TOP OF WALL TO DECK FLUTES.
   d. SEALING ALL WALL PENETRATIONS INCLUDING ELECTRICAL BOXES, PIPES, CONDUITS, DUCTS, BEAMS, JOISTS, ETC.
3. AT PARTITION INFILL LOCATIONS, INFILL TO MATCH ADJACENT MATERIALS AND FIRE RESISTANCE RATING.

	2A	10C	62	90B
	10 28 00 PAPER TOWEL DISPENSER	10 28 00 SOAP DISPENSER	10 44 00 FIRE EXTINGUISHER CABINET	10 56 00 WALL UTILITY DOUBLE HOOK
	FURNISHED BY OWNER, INSTALLED BY CONTRACTOR	FURNISHED BY OWNER, INSTALLED BY CONTRACTOR		
	SURFACE MOUNTED VERIFY LOCATIONS IN FIELD WITH OWNER	SURFACE MOUNTED VERIFY LOCATIONS IN FIELD WITH OWNER	SEMI-RECESSED MOUNTED	
PLAN				
ELEVATION	3' - 8"	3' - 8"	4' - 6"	SEE ELEVATIONS

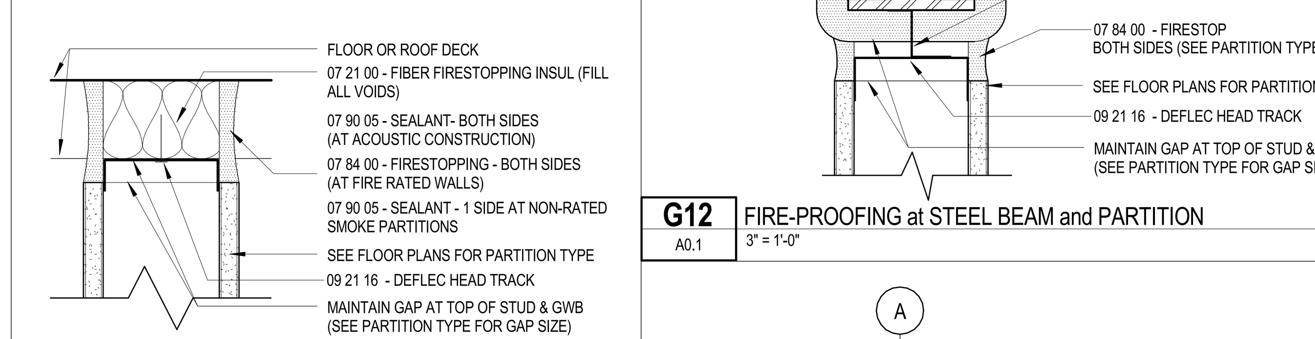

G10 A0.1 — SEALANT/FIRESTOP at PARTITION HEAD
3" = 1'-0"

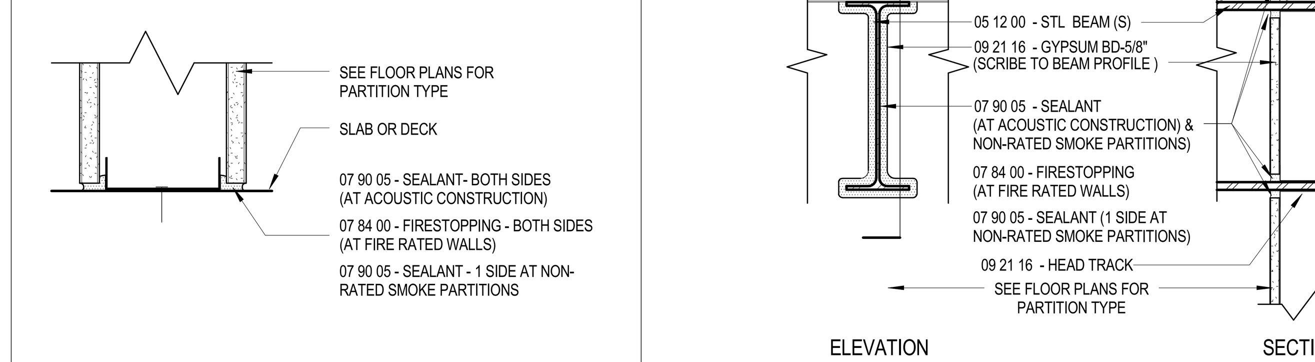

H10 A0.1 — SEALANT/FIRESTOP at PARTITION SILL
3" = 1'-0"

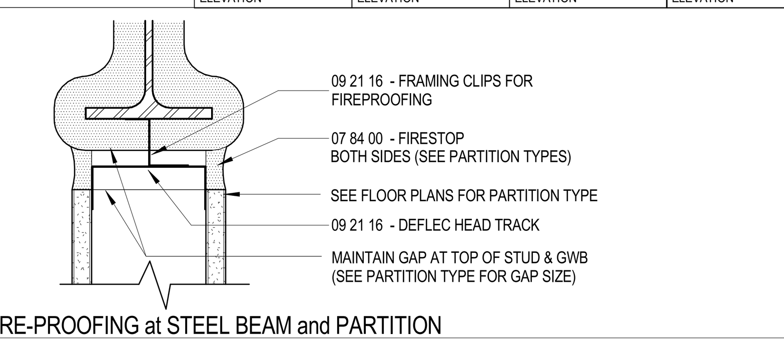

G12 A0.1 — FIRE-PROOFING at STEEL BEAM and PARTITION
3" = 1'-0"

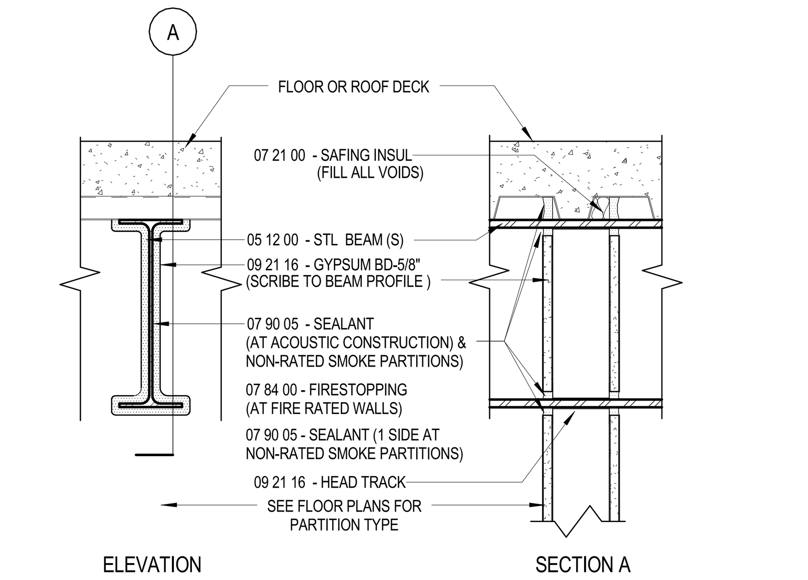

H12 A0.1 — SEALANT DETAIL at BEAM/PARTITION
1 1/2" = 1'-0"

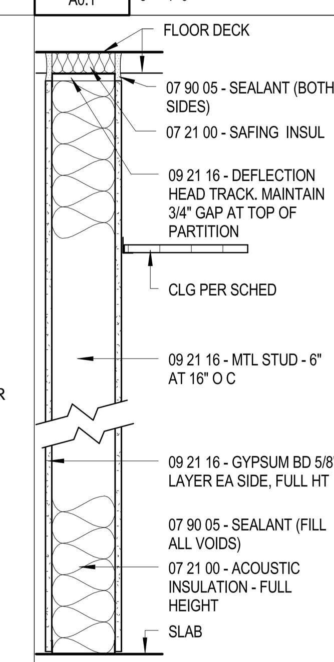

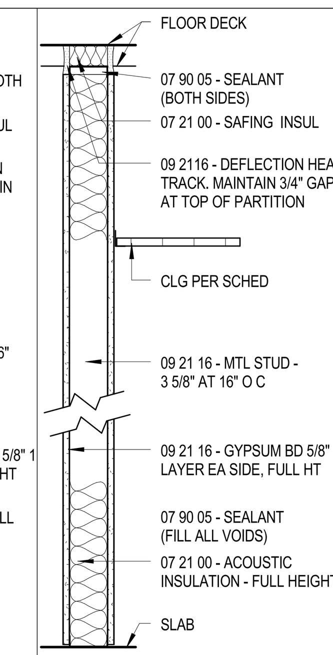

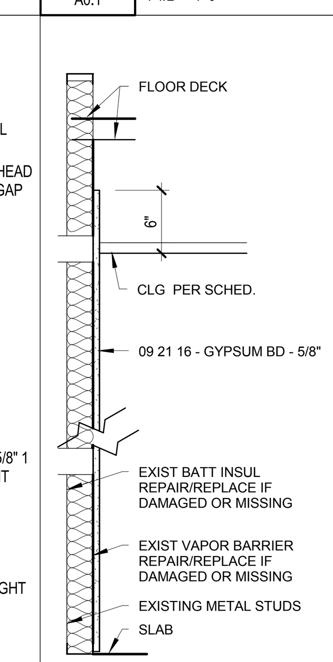

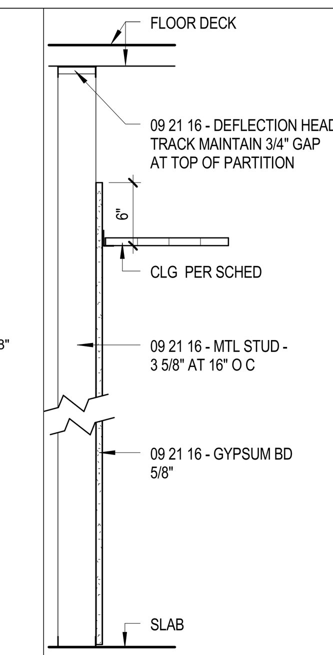

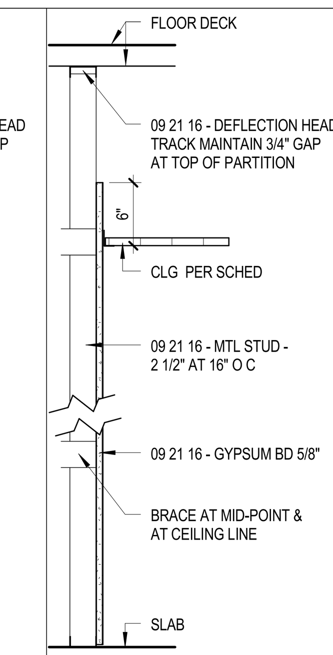

LAVALLEE|BRENSINGER ARCHITECTS
155 Dow Street, Suite 400, Manchester, NH 03101
40 Cambridge Street, Charlestown, MA 02129
NH: 603.622.5450 MA: 617.398.2035 www.LBPA.com

LICENSED ARCHITECT CHRISTOPHER J. DROBAT 3254 STATE OF MAINE

UNIVERSITY OF SOUTHERN MAINE

SCIENCE BUILDING
C300 CHEMISTRY LAB

70 Falmouth Street Portland, Maine 04101

NO.	DESCRIPTION	DATE

N

FOR ADDITIONAL INFORMATION, REFER TO PROJECT MANUAL.

CONTENT:	LEGENDS, SYMBOLS, NOTES, PARTITION TYPES
DRAWN BY:	Author
PROJECT NO:	14-049-00
DATE:	07/21/2015
REVISED:	
SCALE:	As indicated

A0.1

Project Phase
PERMIT SET

COPYRIGHT © 2015 BY LAVALLEE/BRENSINGER PROFESSIONAL ASSOCIATION. ALL RIGHTS RESERVED. NO REPRODUCTION WITHOUT PERMISSION.