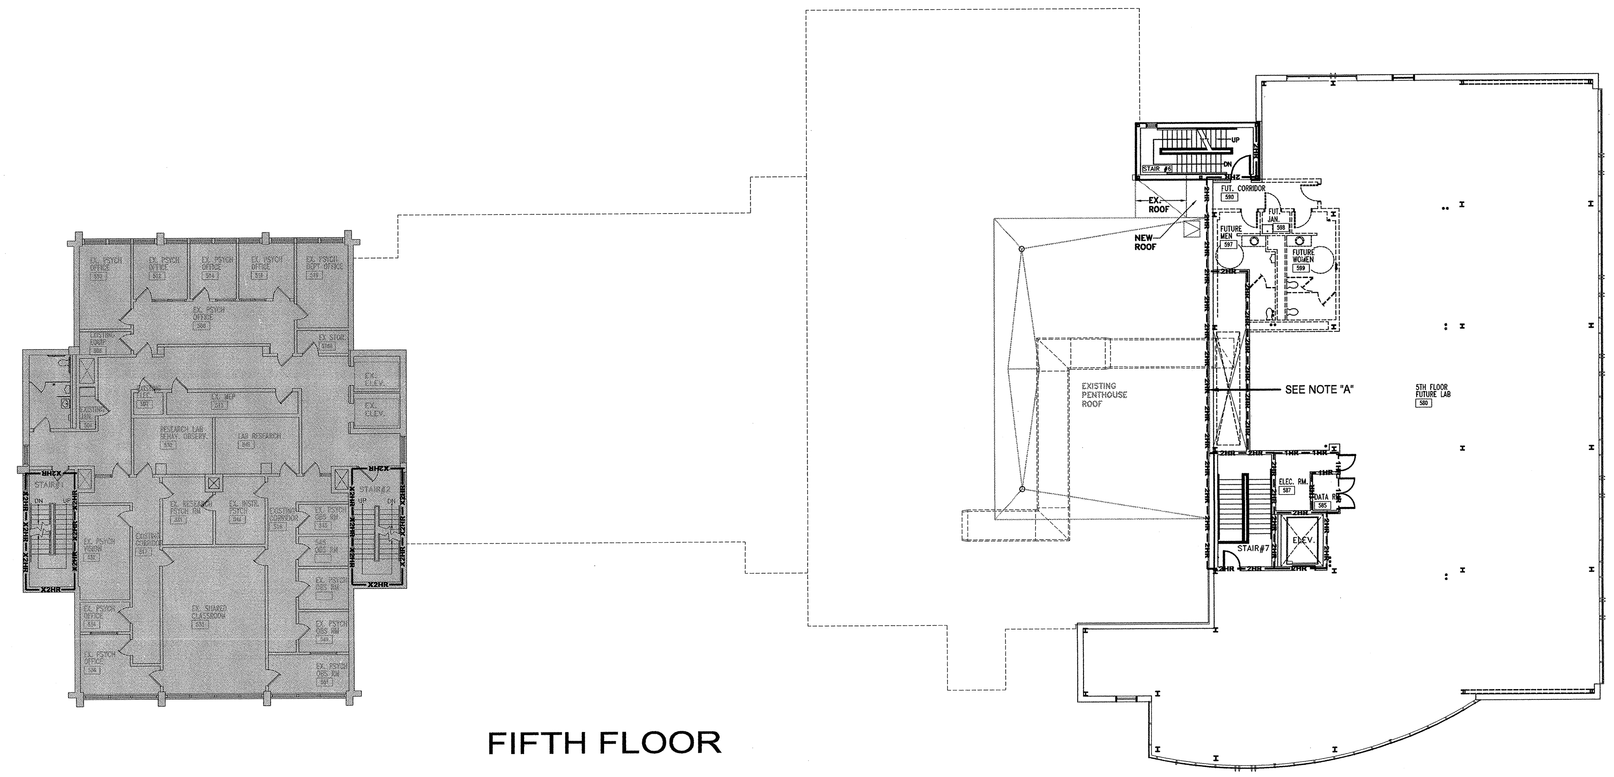

FIFTH FLOOR

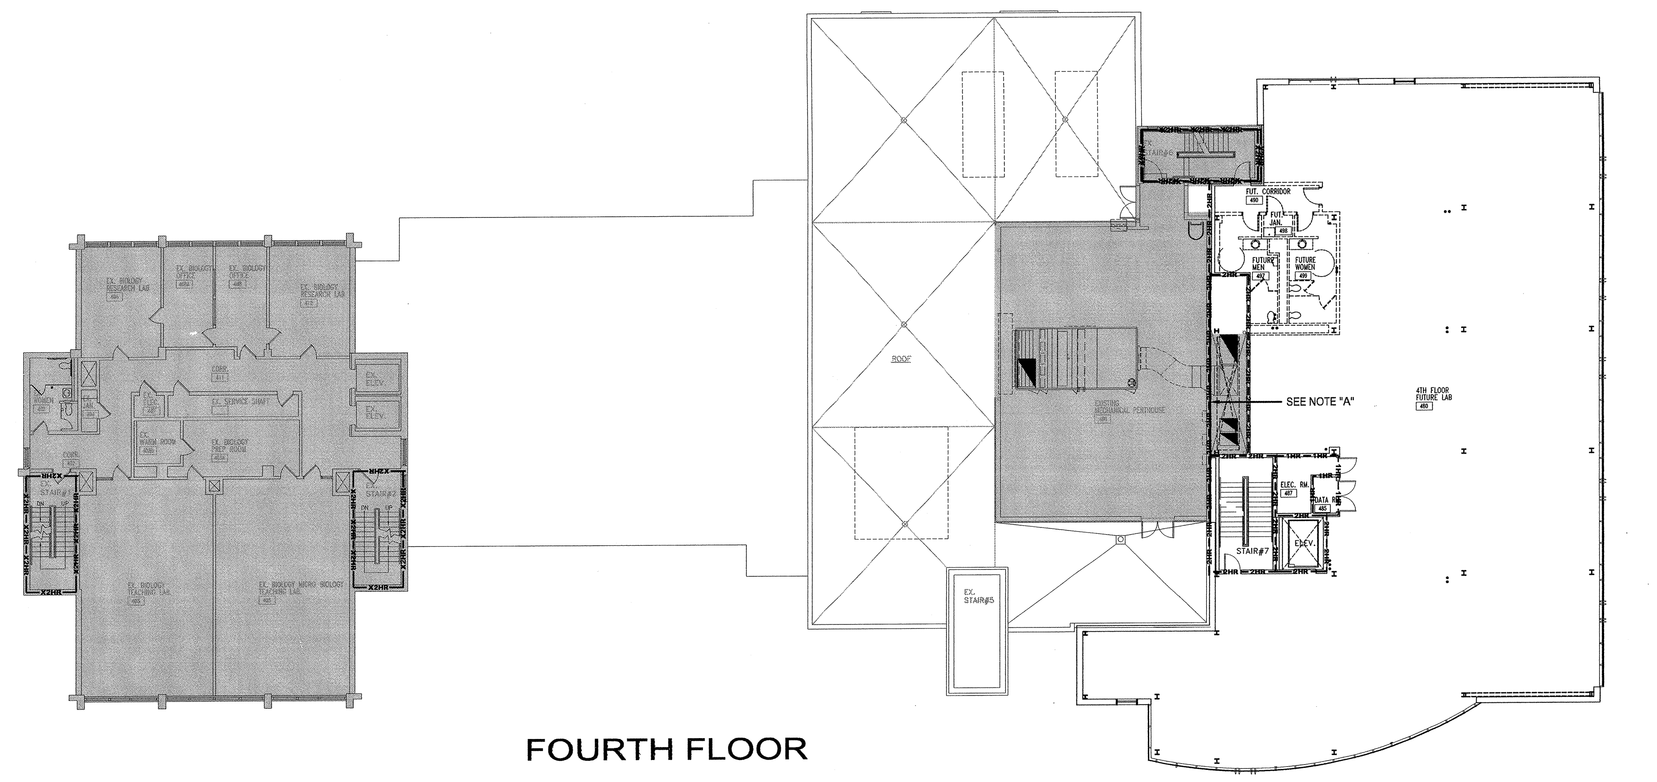

FOURTH FLOOR

PLAN LEGEND

- EXISTING 2HR RATED FIRE SEPARATION
- 2 HR RATED FIRE SEPARATION WALL
- 1 HR RATED FIRE SEPARATION WALL
- EXISTING CONSTRUCTION

NOTE "A": THE PURPOSE OF THIS 2-HR FIRE SEPARATION IS TO CREATE A CONTROL AREA PER 780 CMR 307.0. IT IS NOT A FIRE WALL NOR IS IT INTENDED TO SEPARATE USE GROUPS.

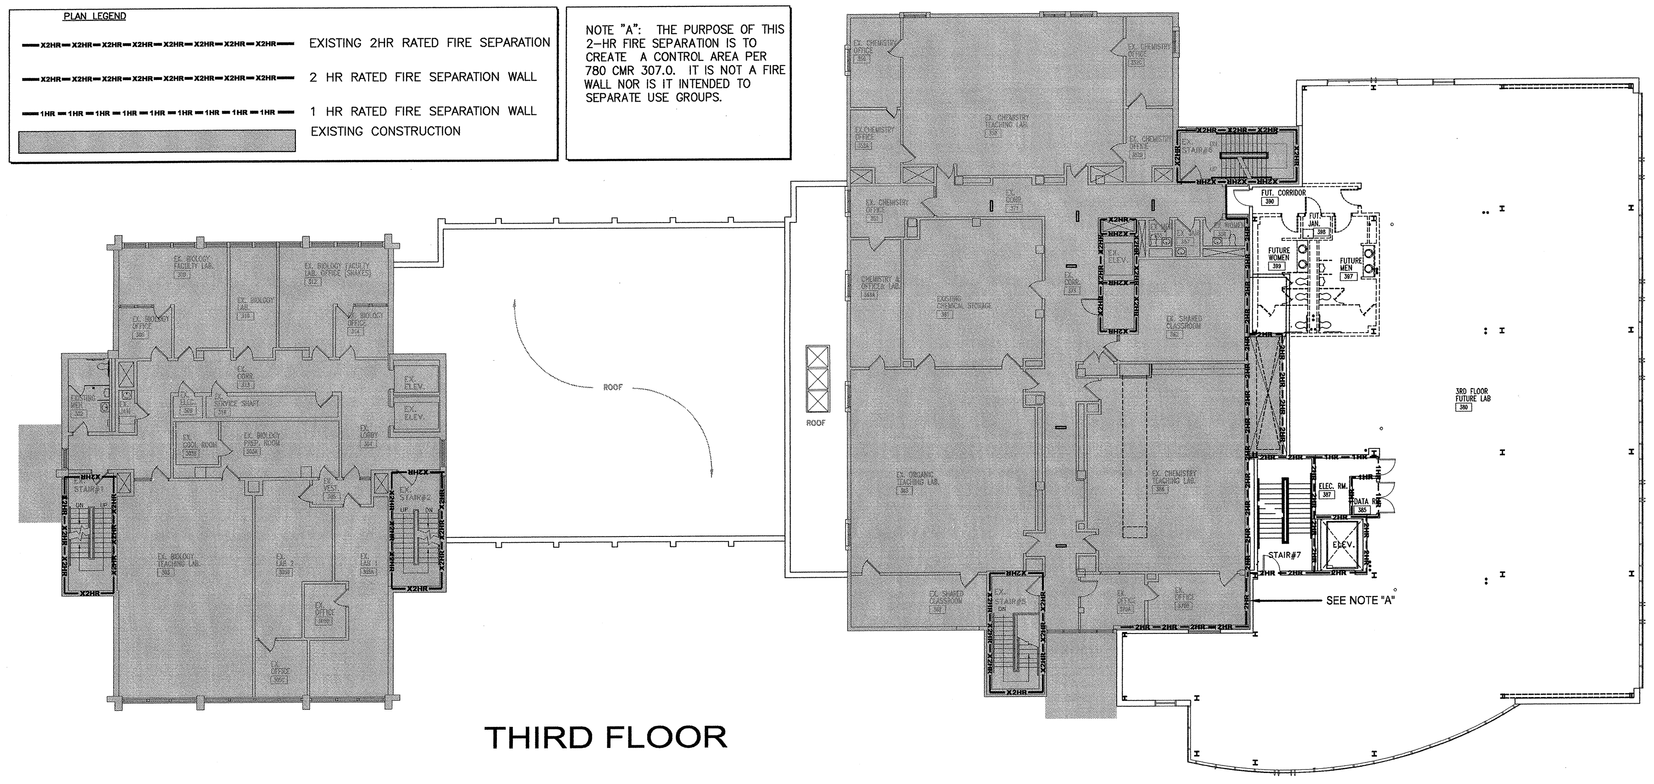

THIRD FLOOR

SMMA
SYMMES MAINI & MCKEE ASSOCIATES
1000 Massachusetts Avenue
Cambridge, Massachusetts 02138
617.547.5400 Fax 617.354.5758

OWNER REVIEW

NAME DATE

NO.	DATE	DESCRIPTION
0	02.20.04	CONSTRUCTION

ISSUE LOG

△ = CLOUDED CHANGE

UNIVERSITY OF SOUTHERN MAINE
SCIENCE BUILDING RESEARCH WING EXPANSION
70 Falmouth Street
Portland, Maine

LICENSED ARCHITECT
EDWARD R. FRENETTE
ARC 3003

LIFE SAFETY PLANS/CODE SUMMARY

SCALE	AS NOTED
DRAWN BY	JJ
CHECKED BY	
PROJ. ARCH. / ENGR.	EAP
PROJ. MGR.	RCH
JOB NO.	03049.00

© SYMMES, MAINI & MCKEE ASSOCIATES, INC. 2003

A0.2