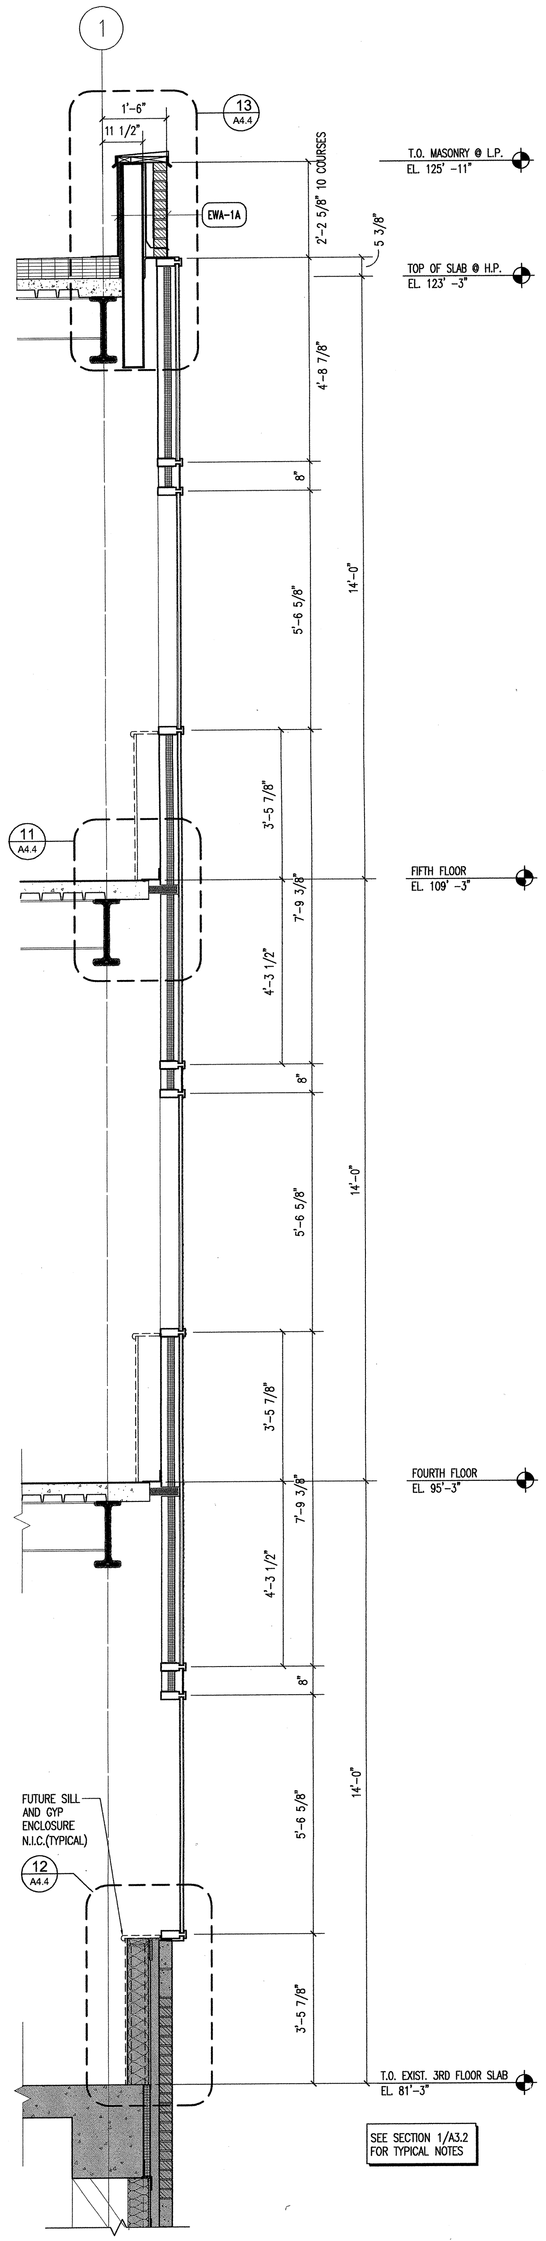

7 A3.2 WALL SECTION AT EAST ELEV.
SCALE: 1/2" = 1'-0"

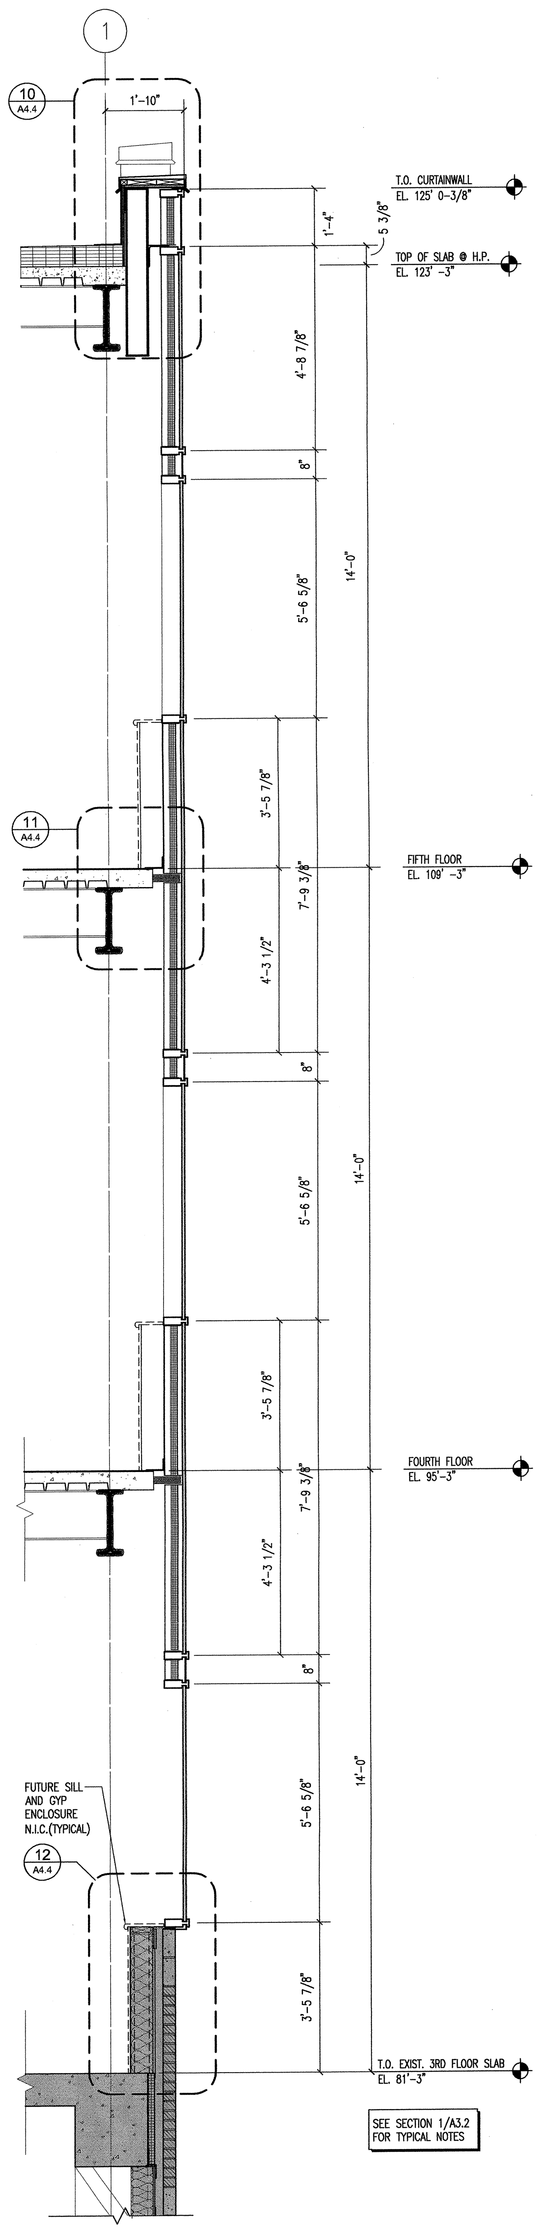

6 A3.2 WALL SECTION AT EAST ELEV.
SCALE: 1/2" = 1'-0"

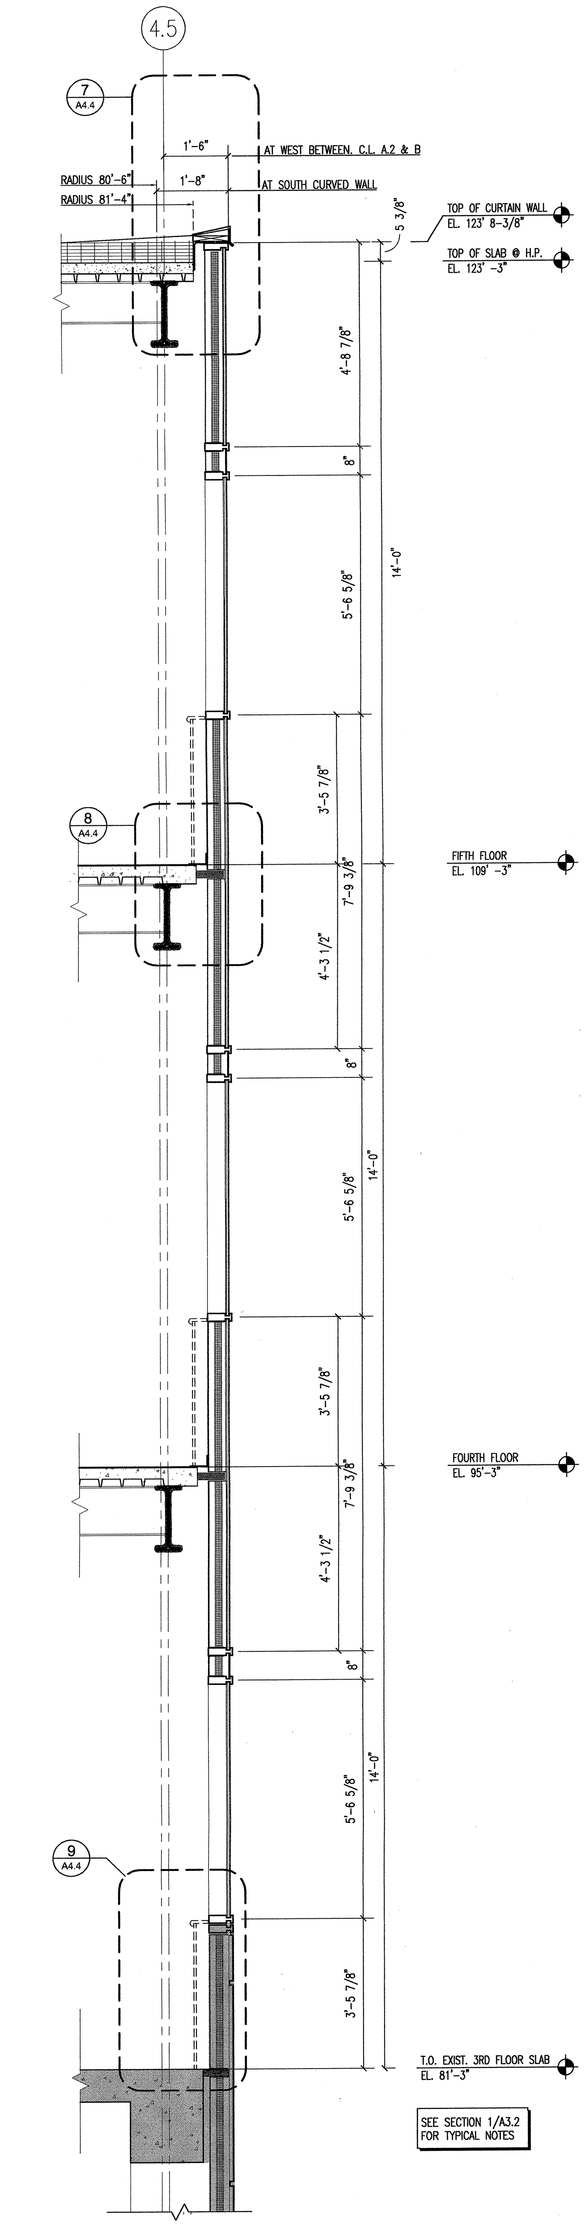

5 A3.2 WALL SECTION AT SOUTH CURTAIN WALL
SCALE: 1/2" = 1'-0"

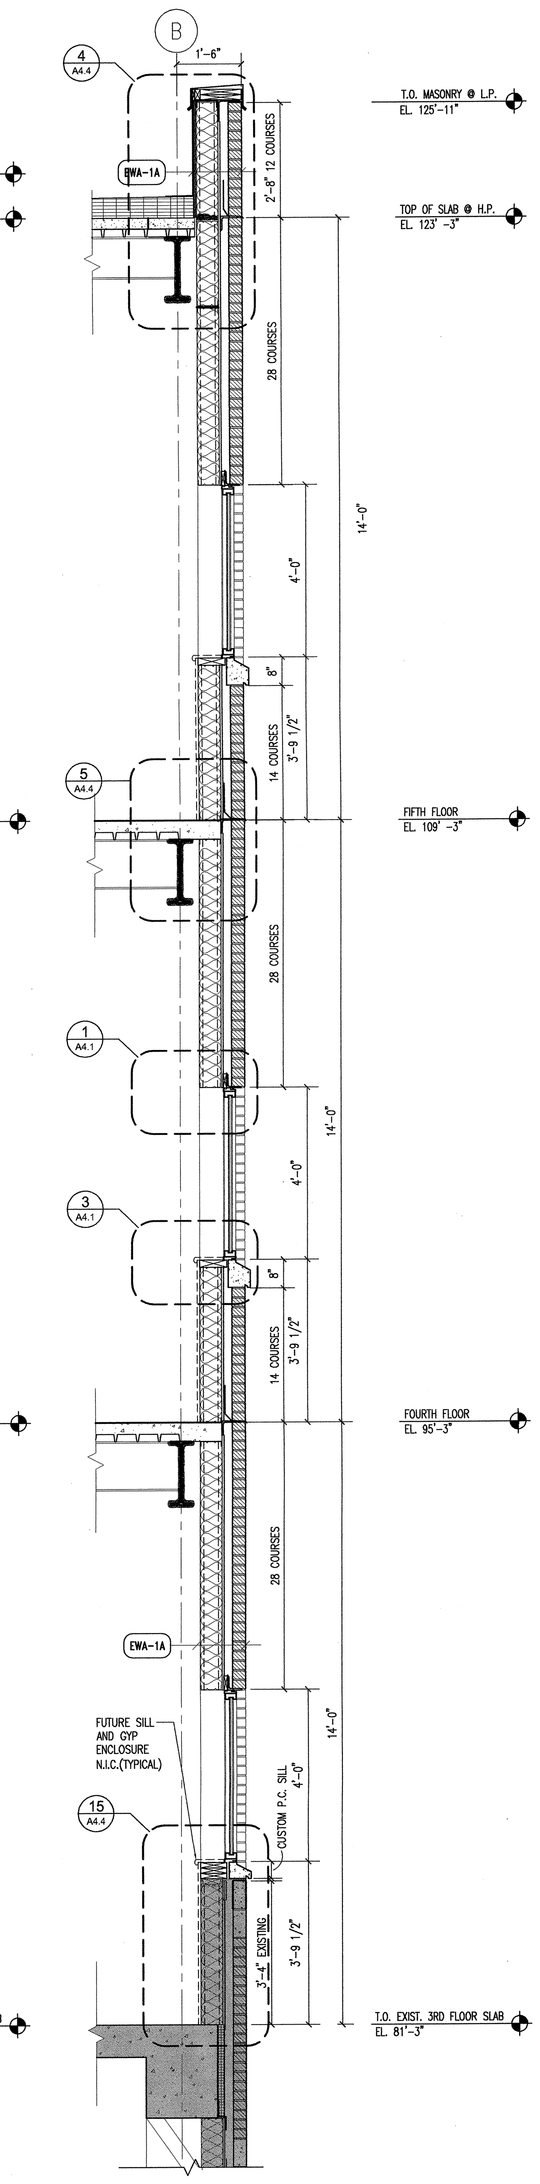

4 A3.2 WALL SECTION AT WINDOW
SCALE: 1/2" = 1'-0"

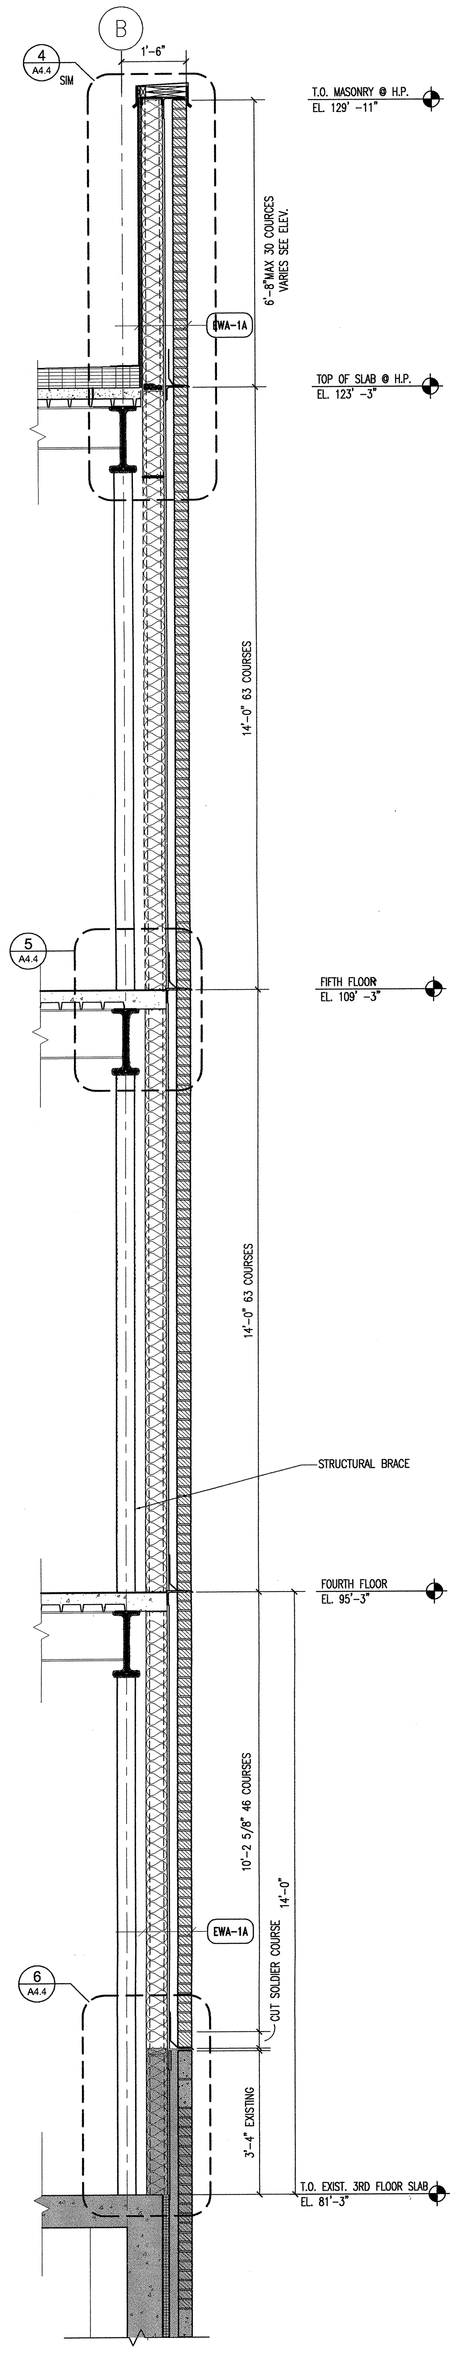

3 A3.2 BRICK WALL AT SHEARWALL
SCALE: 1/2" = 1'-0"

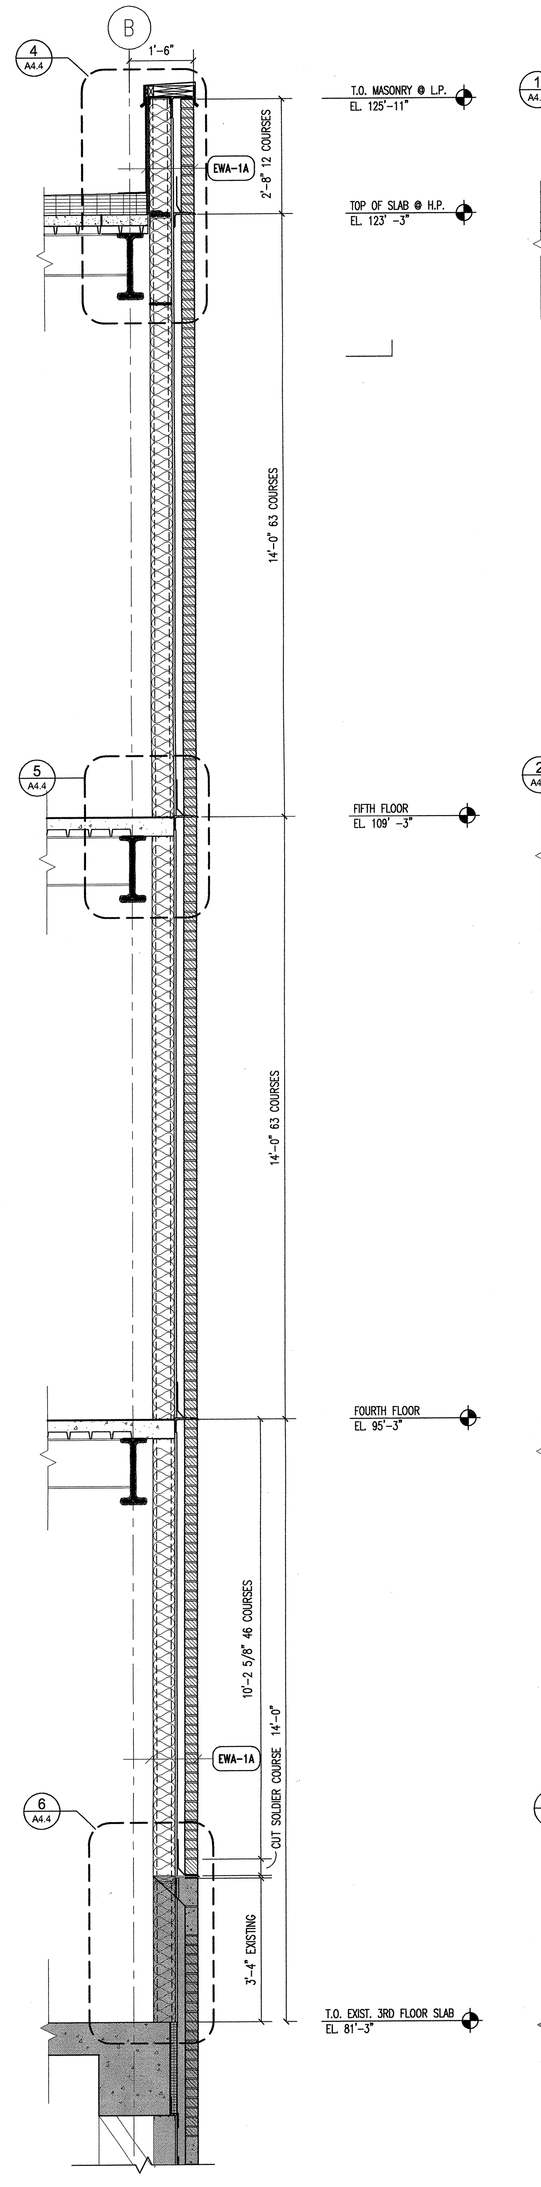

2 A3.2 BRICK WALL AT NORTH
SCALE: 1/2" = 1'-0"

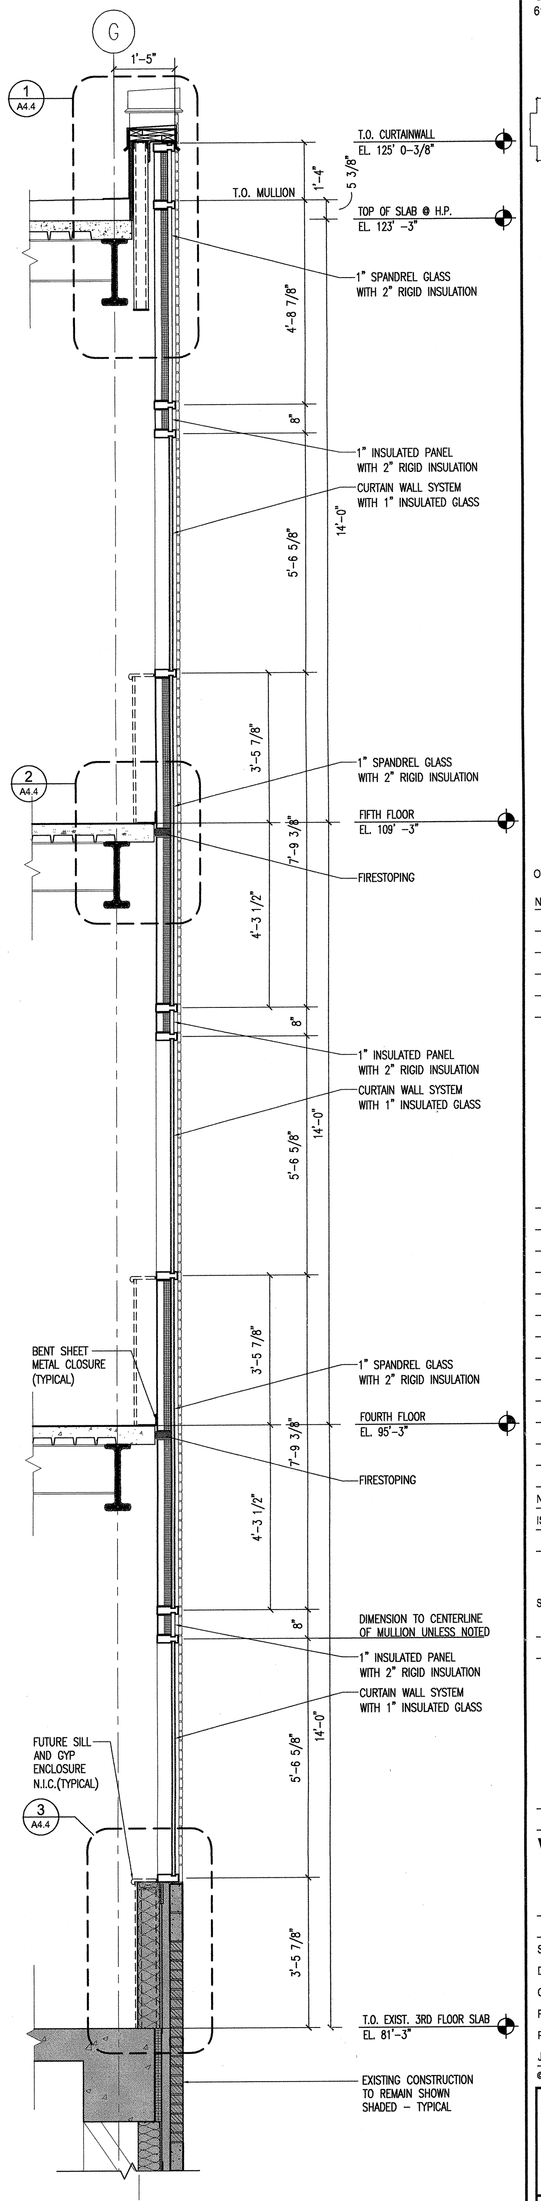

1 A3.2 CURTAINWALL AT NORTH WALL
SCALE: 1/2" = 1'-0"

SMMA
SYMMES MAINI & MCKEE ASSOCIATES
1000 Massachusetts Avenue
Cambridge, Massachusetts 02138
617.547.5400 Fax 617.354.5758

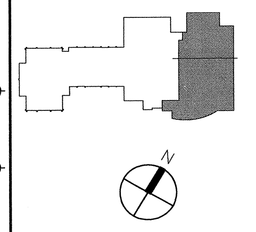

OWNER REVIEW

NAME	DATE

NO.	DATE	DESCRIPTION
0	02.20.04	CONSTRUCTION

ISSUE LOG
△ = CLOUDED CHANGE

UNIVERSITY OF SOUTHERN MAINE
SCIENCE BUILDING RESEARCH WING EXPANSION
70 Falmouth Street
Portland, Maine

LICENSED ARCHITECT
EDWARD R. FRENETTE
ARC 3003

WALL SECTIONS

SCALE	1/2" = 1'-0"
DRAWN BY	DAM
CHECKED BY	
PROJ. ARCH. / ENGR.	EAP
PROJ. MGR.	RCH
JOB NO.	03049.00

© SYMMES, MAINI & MCKEE ASSOCIATES, INC. 2003

A3.2