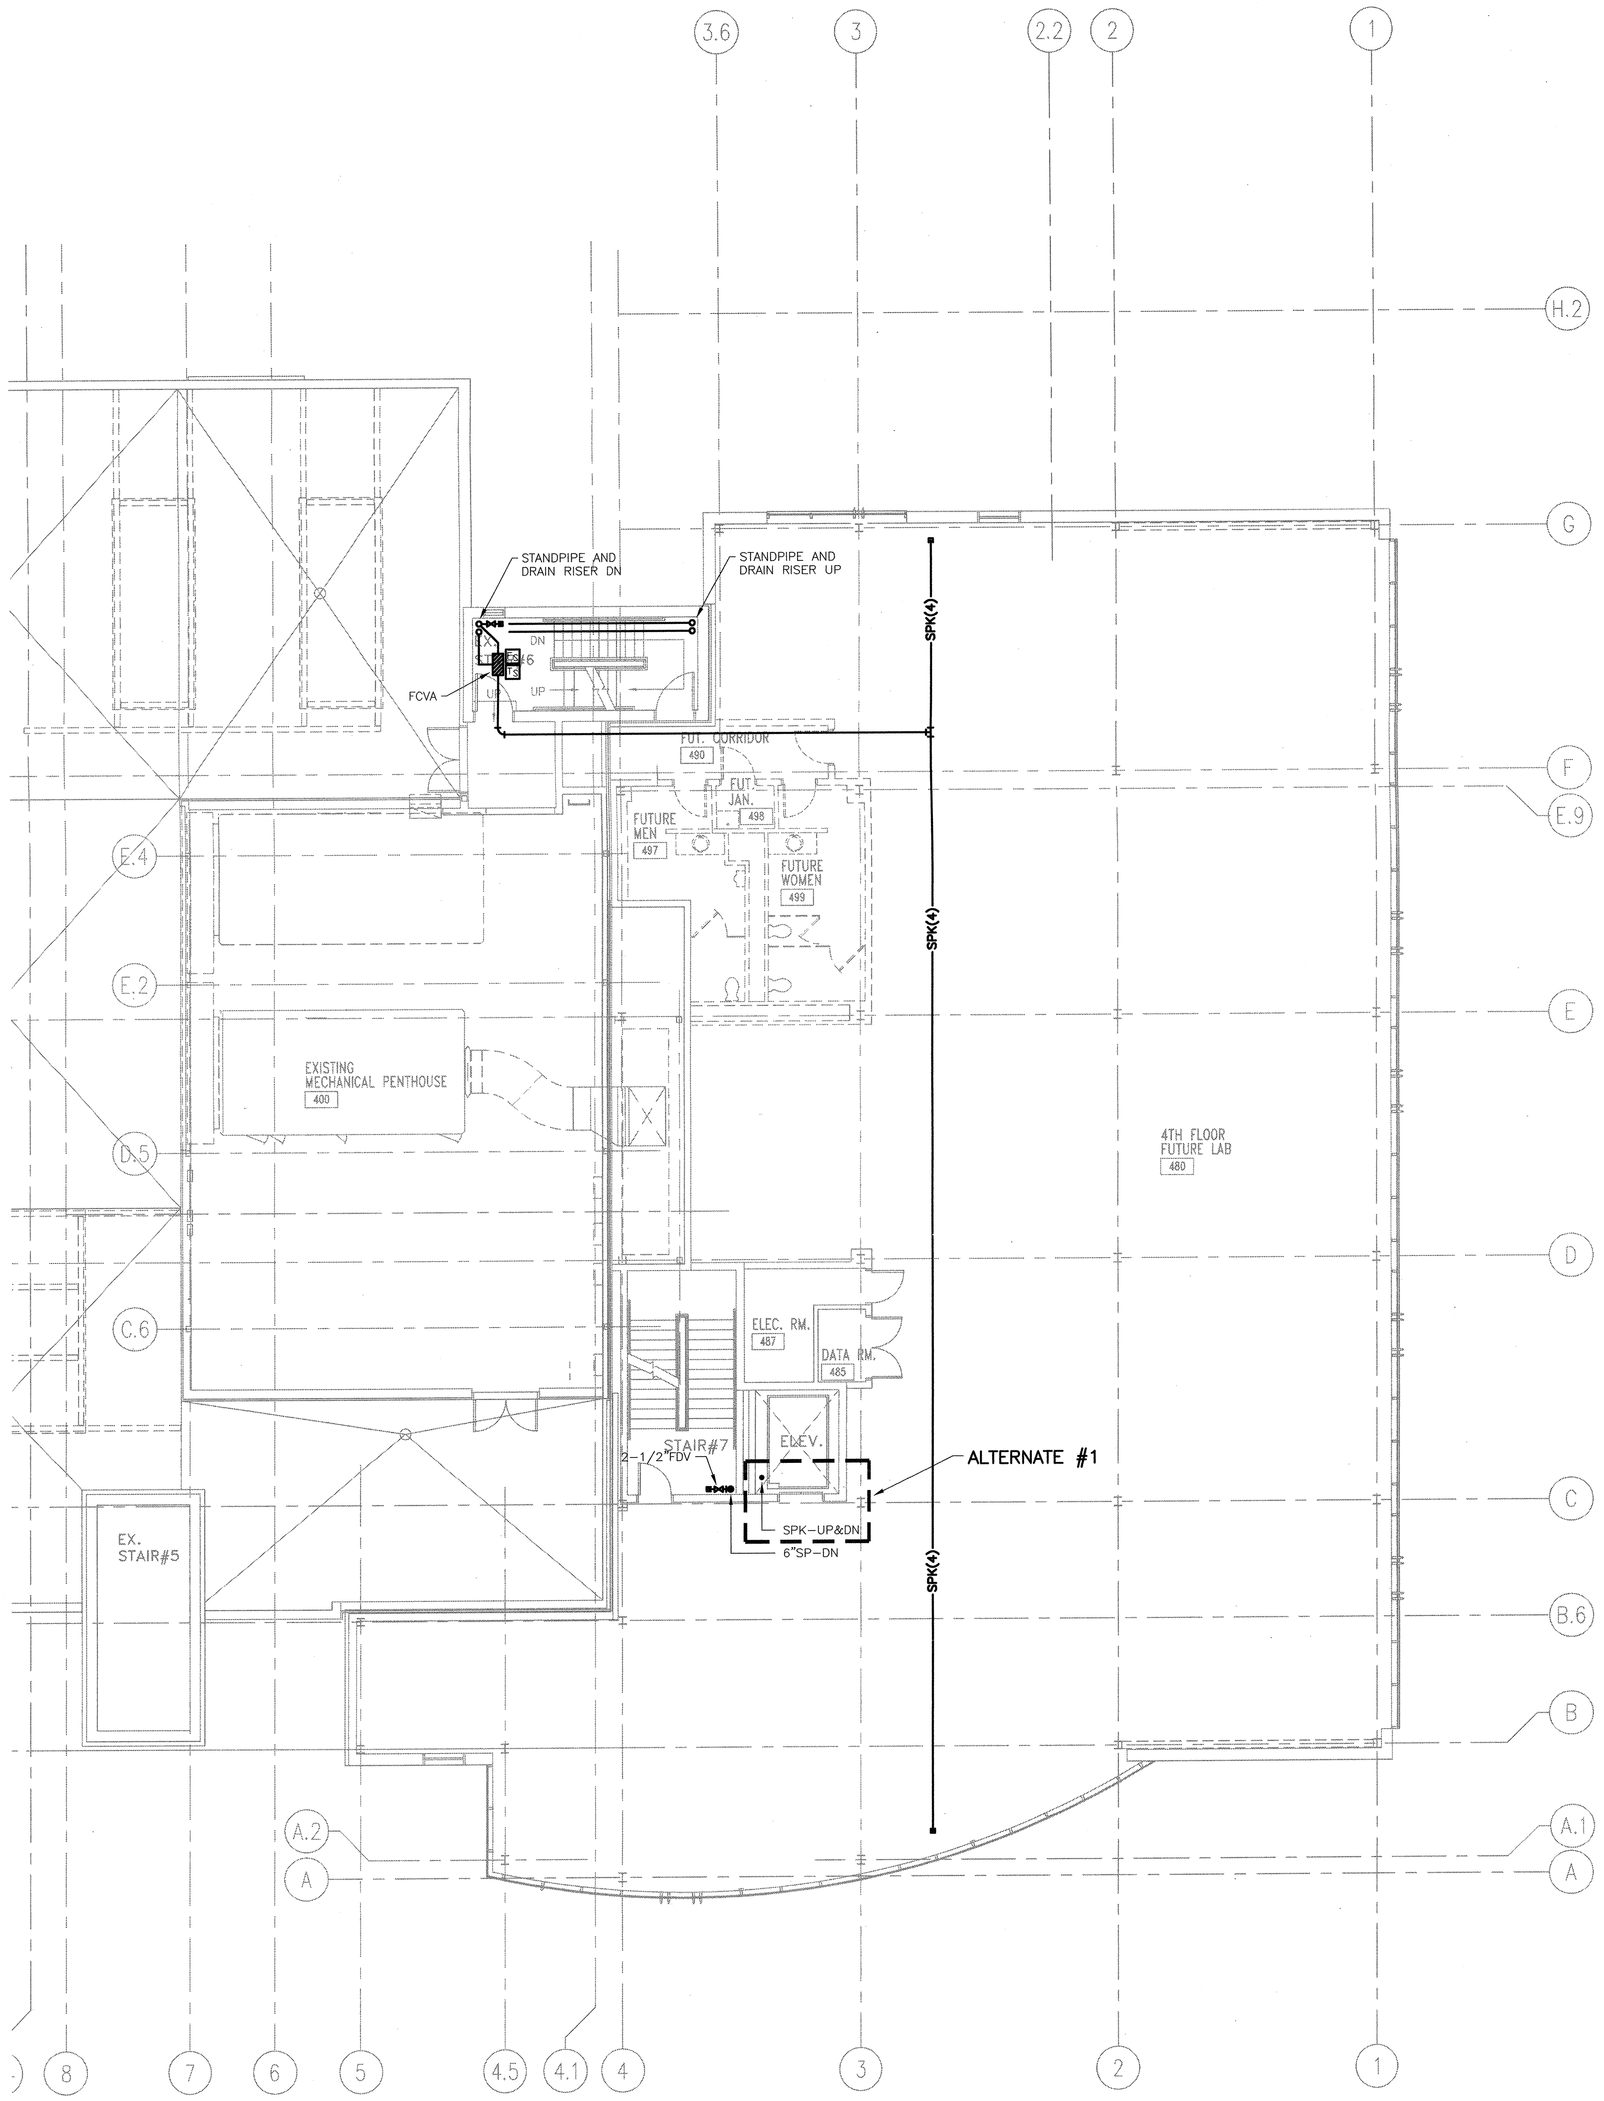

2 FOURTH FLOOR PLAN

SCALE: 1/8"=1'-0"

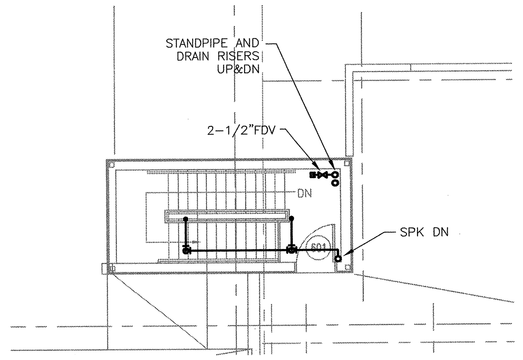

3 PARTIAL ROOF PLAN

SCALE: 1/8"=1'-0"

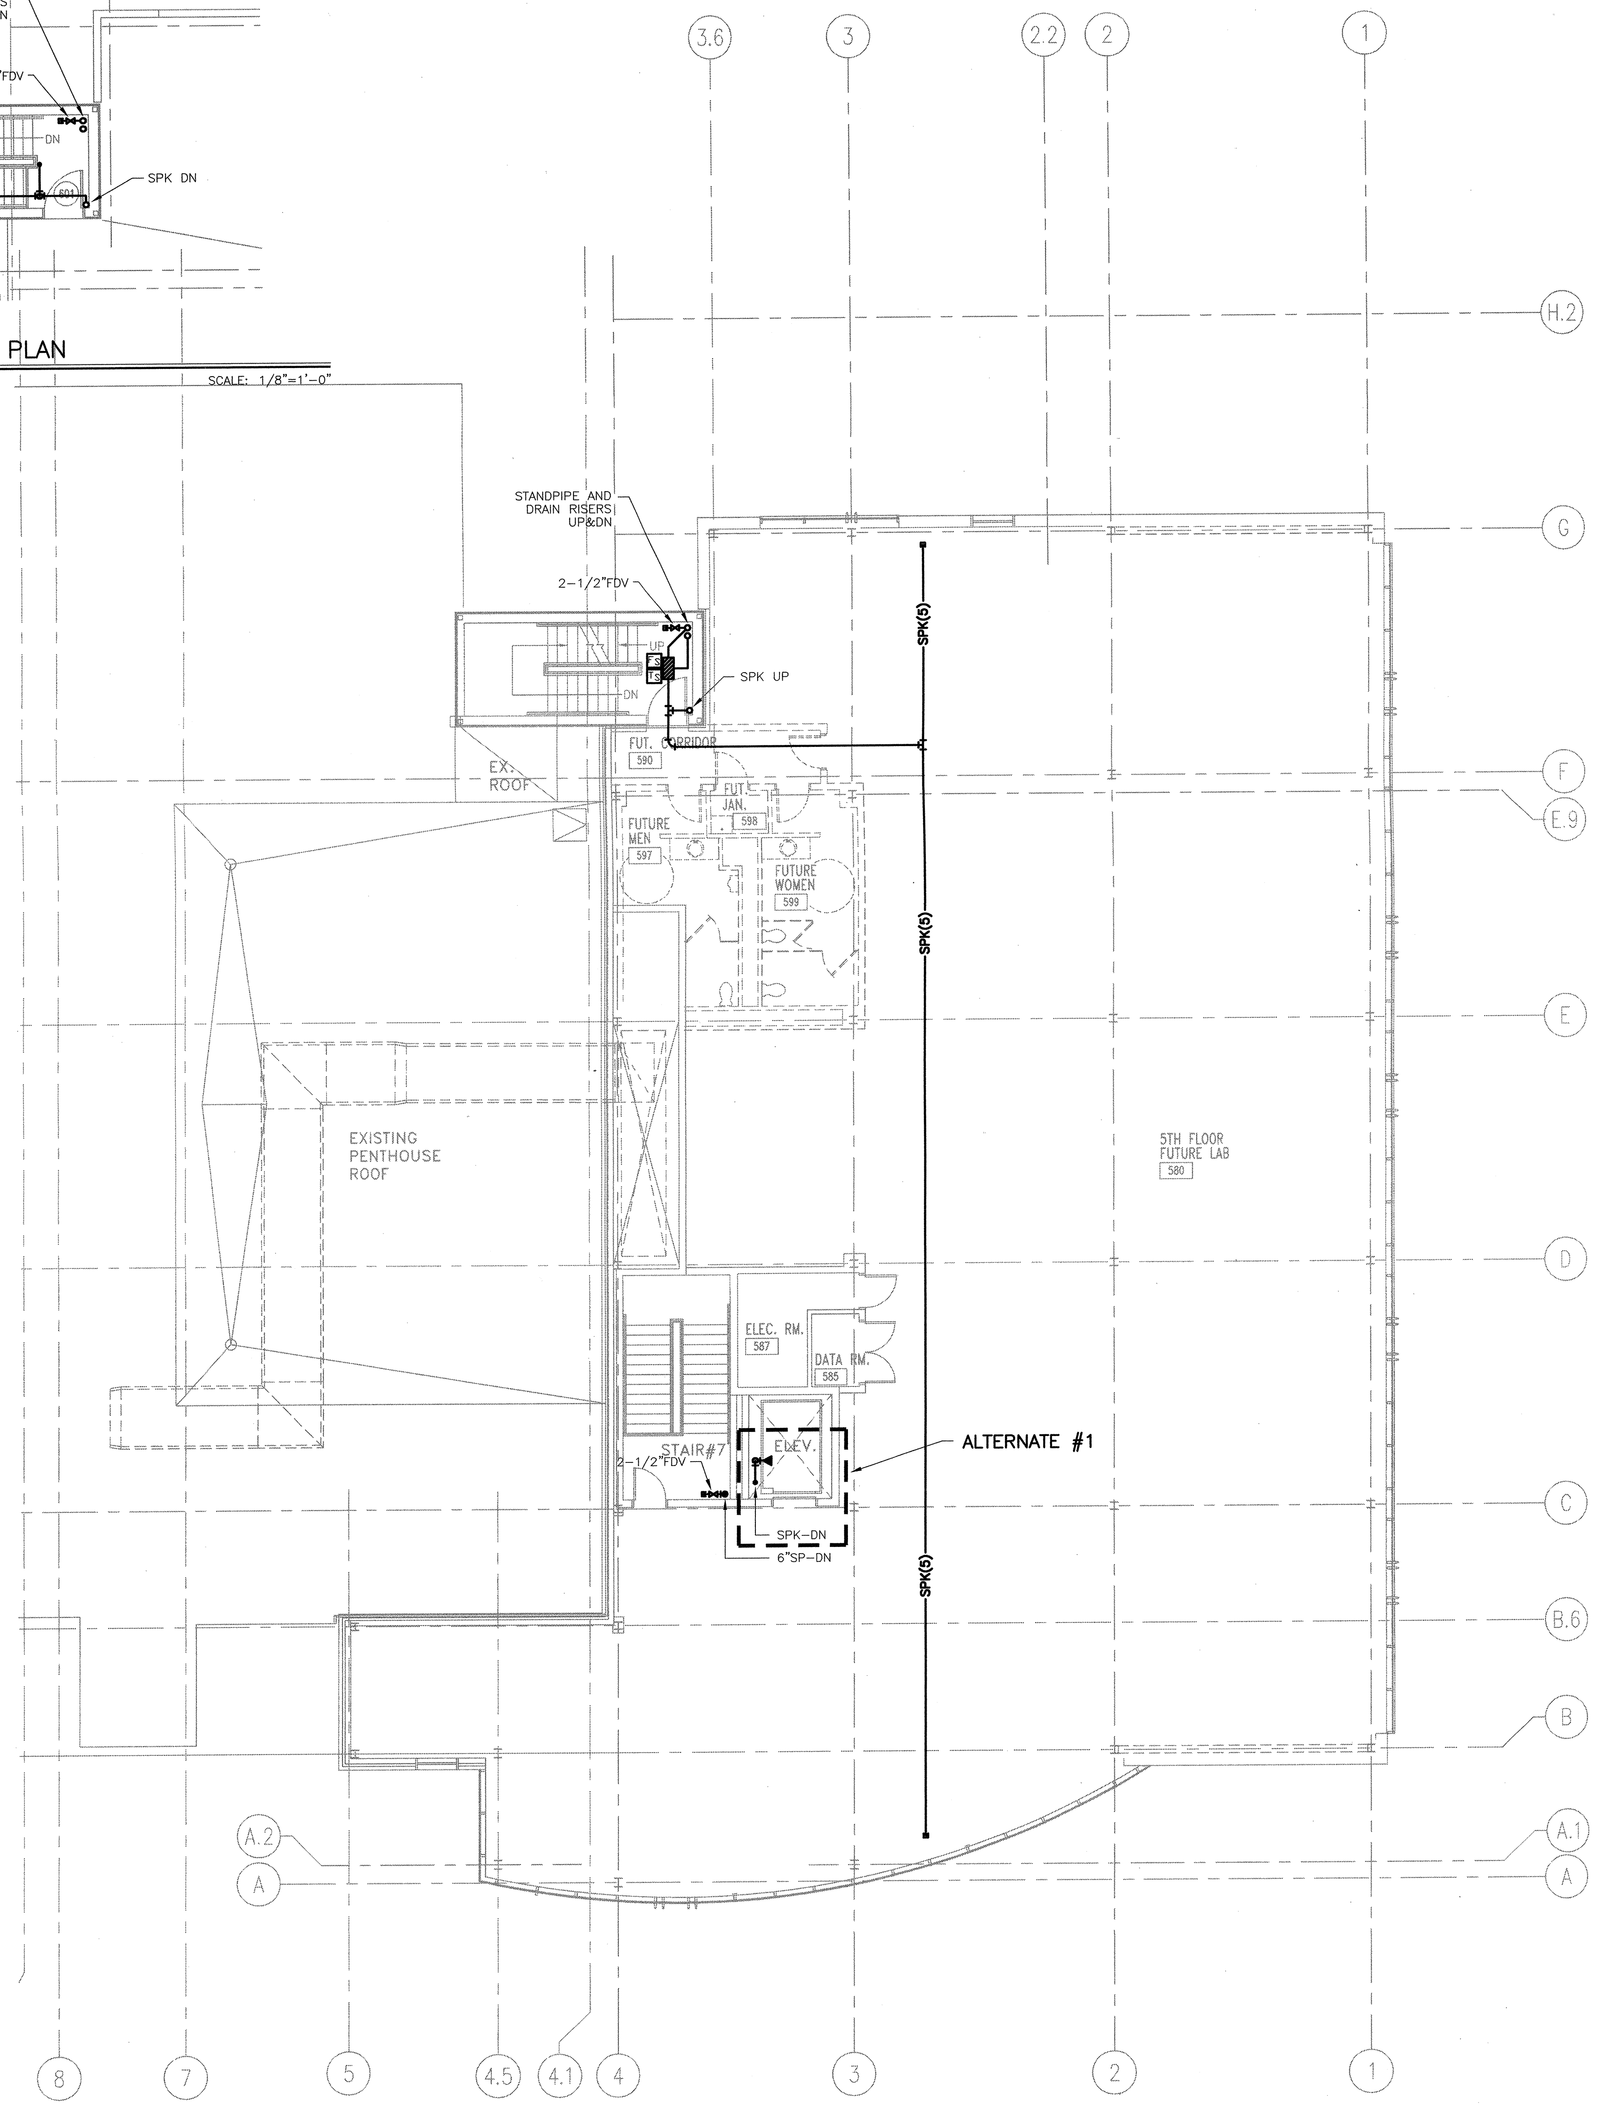

1 FIFTH FLOOR PLAN

SCALE: 1/8"=1'-0"

SMMA
SYMMES MAINI & MCKEE ASSOCIATES

1000 Massachusetts Avenue
Cambridge, Massachusetts 02138
617.547.5400 Fax 617.354.5758

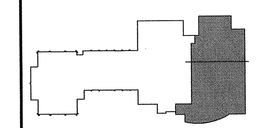

OWNER REVIEW

NAME	DATE

NO.	DATE	DESCRIPTION
0	02.20.04	CONSTRUCTION

ISSUE LOG

△ = CLOUDED CHANGE

UNIVERSITY OF SOUTHERN MAINE
SCIENCE BUILDING RESEARCH WING EXPANSION
70 Falmouth Street
Portland, Maine

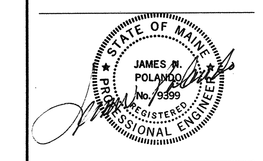

FOURTH AND FIFTH FLOOR PLANS

SCALE	AS SHOWN
DRAWN BY	TGW
CHECKED BY	
PROJ. ARCH. / ENGR.	LGI/JNP
PROJ. MGR.	RCH
JOB NO.	03049.00

© SYMMES, MAINI & MCKEE ASSOCIATES, INC. 2003

FP1.2