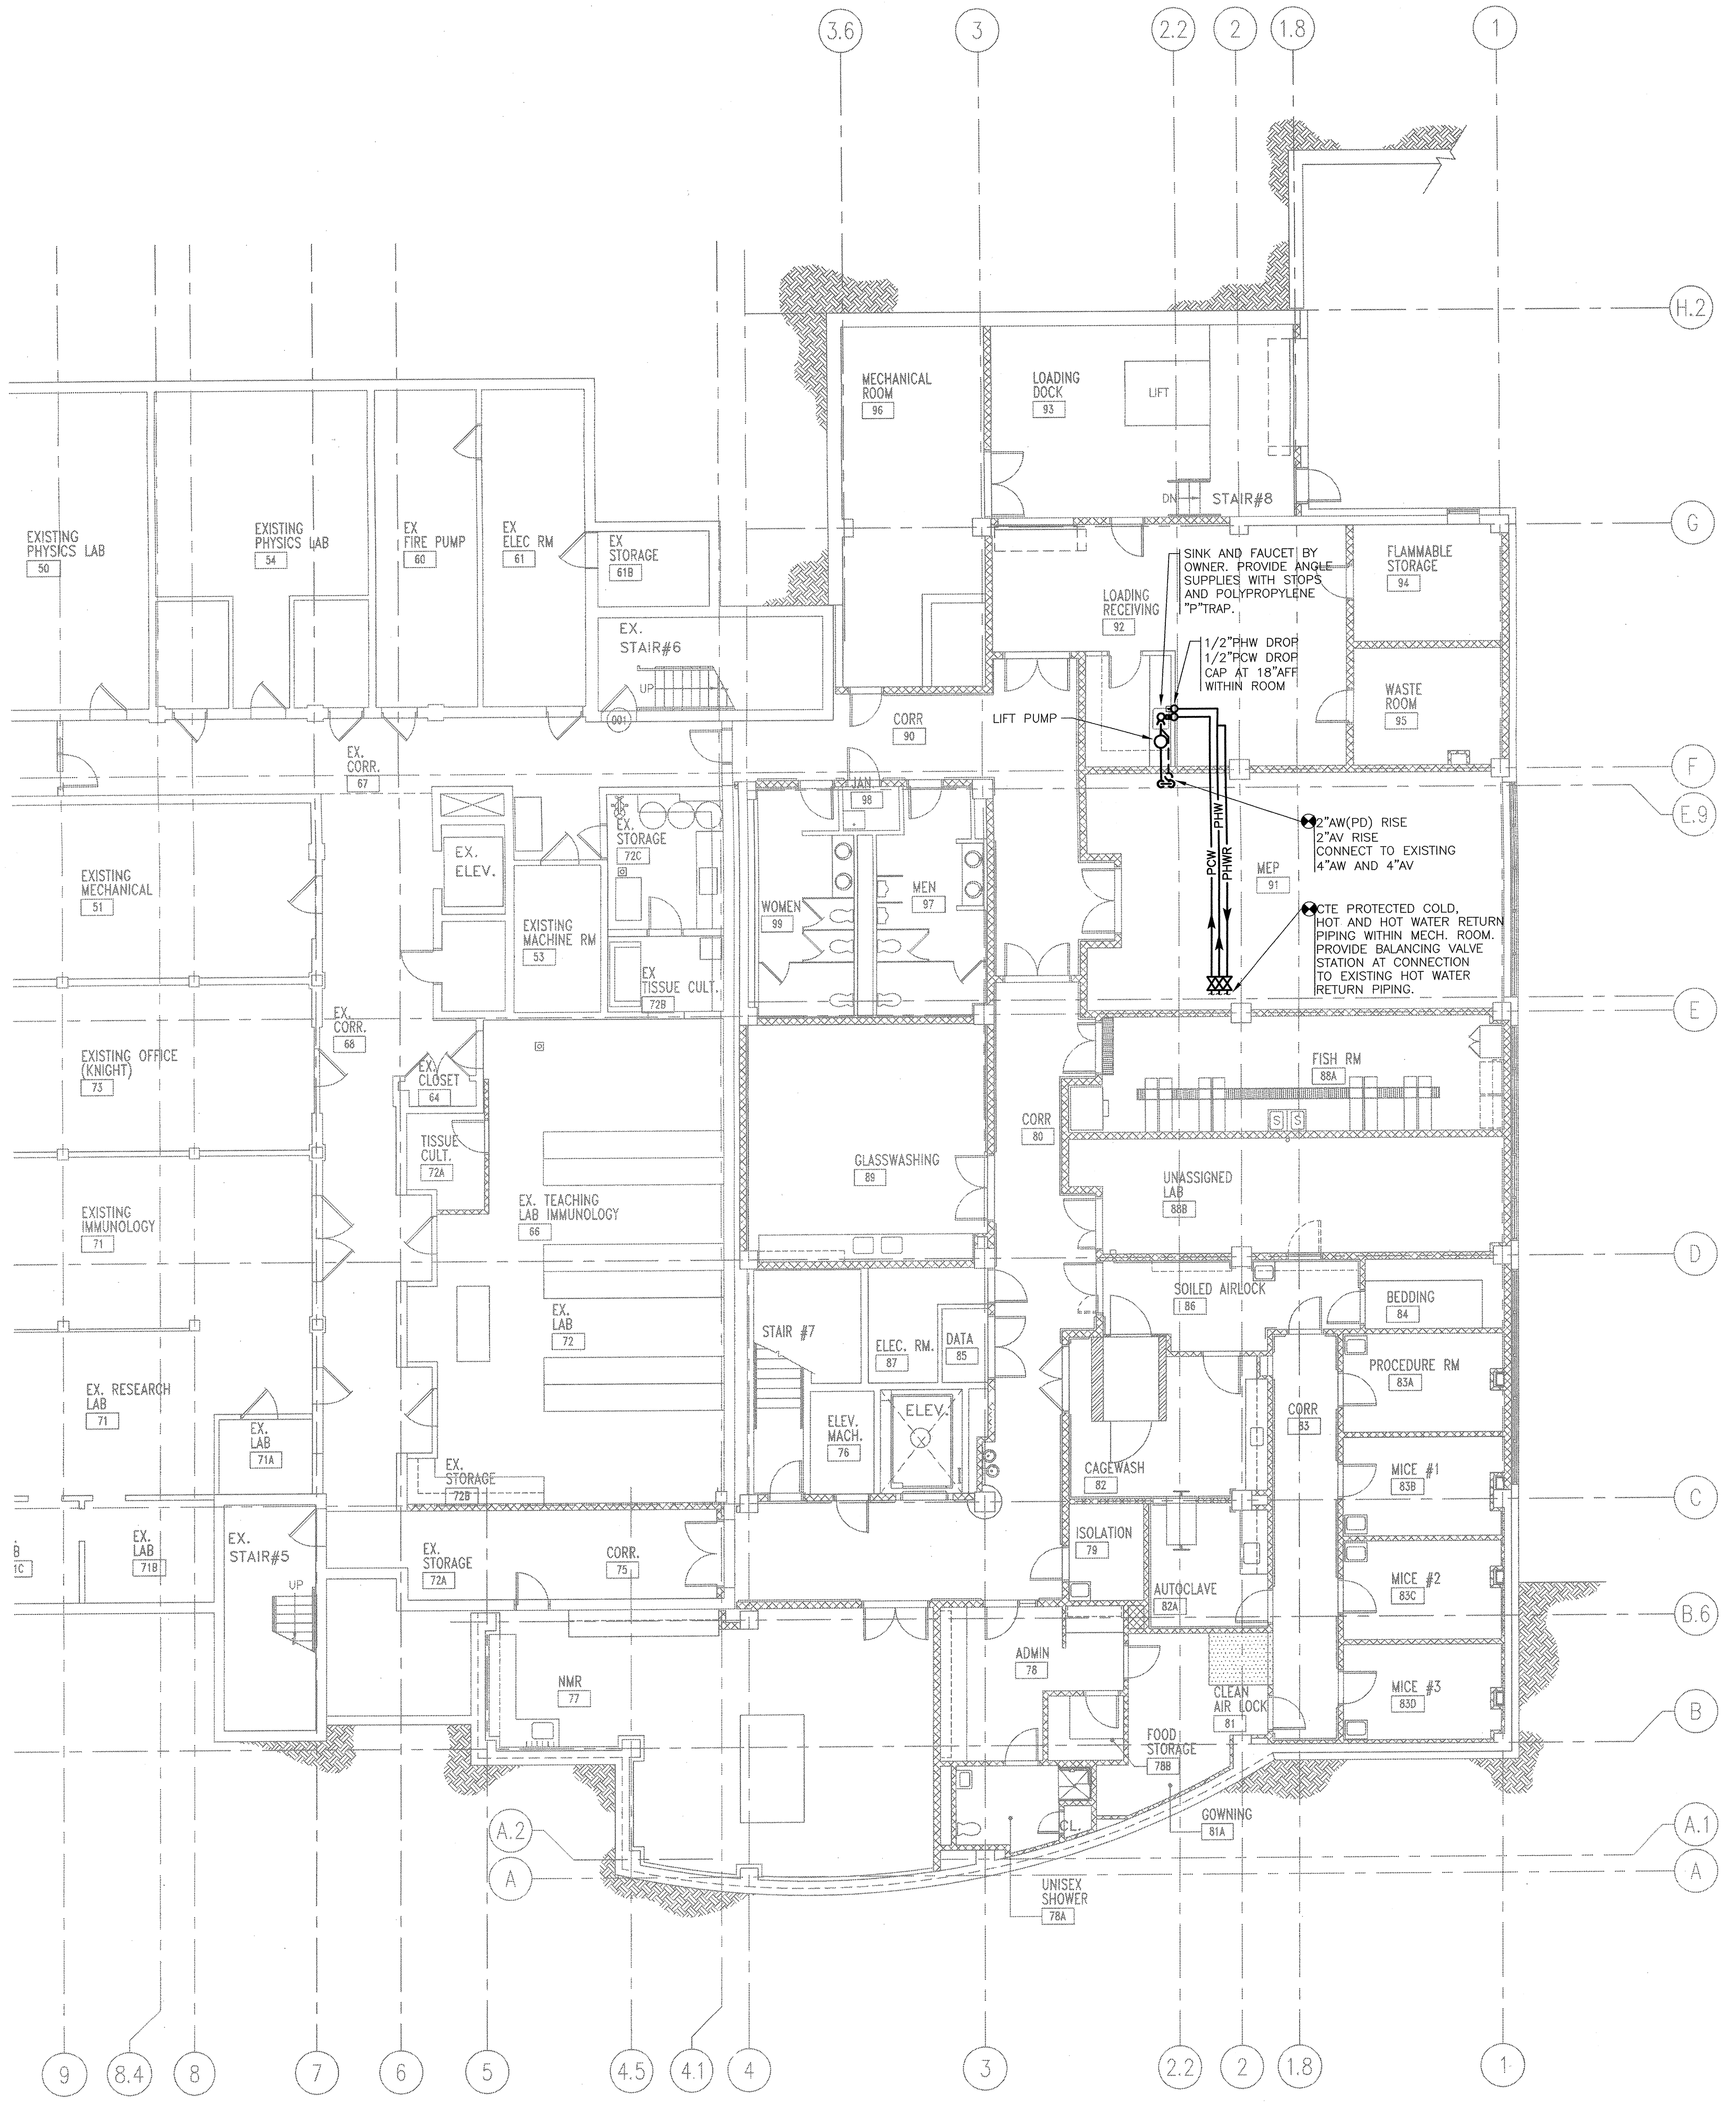

1 BASEMENT FLOOR PLAN

SCALE: 1/8"=1'-0"

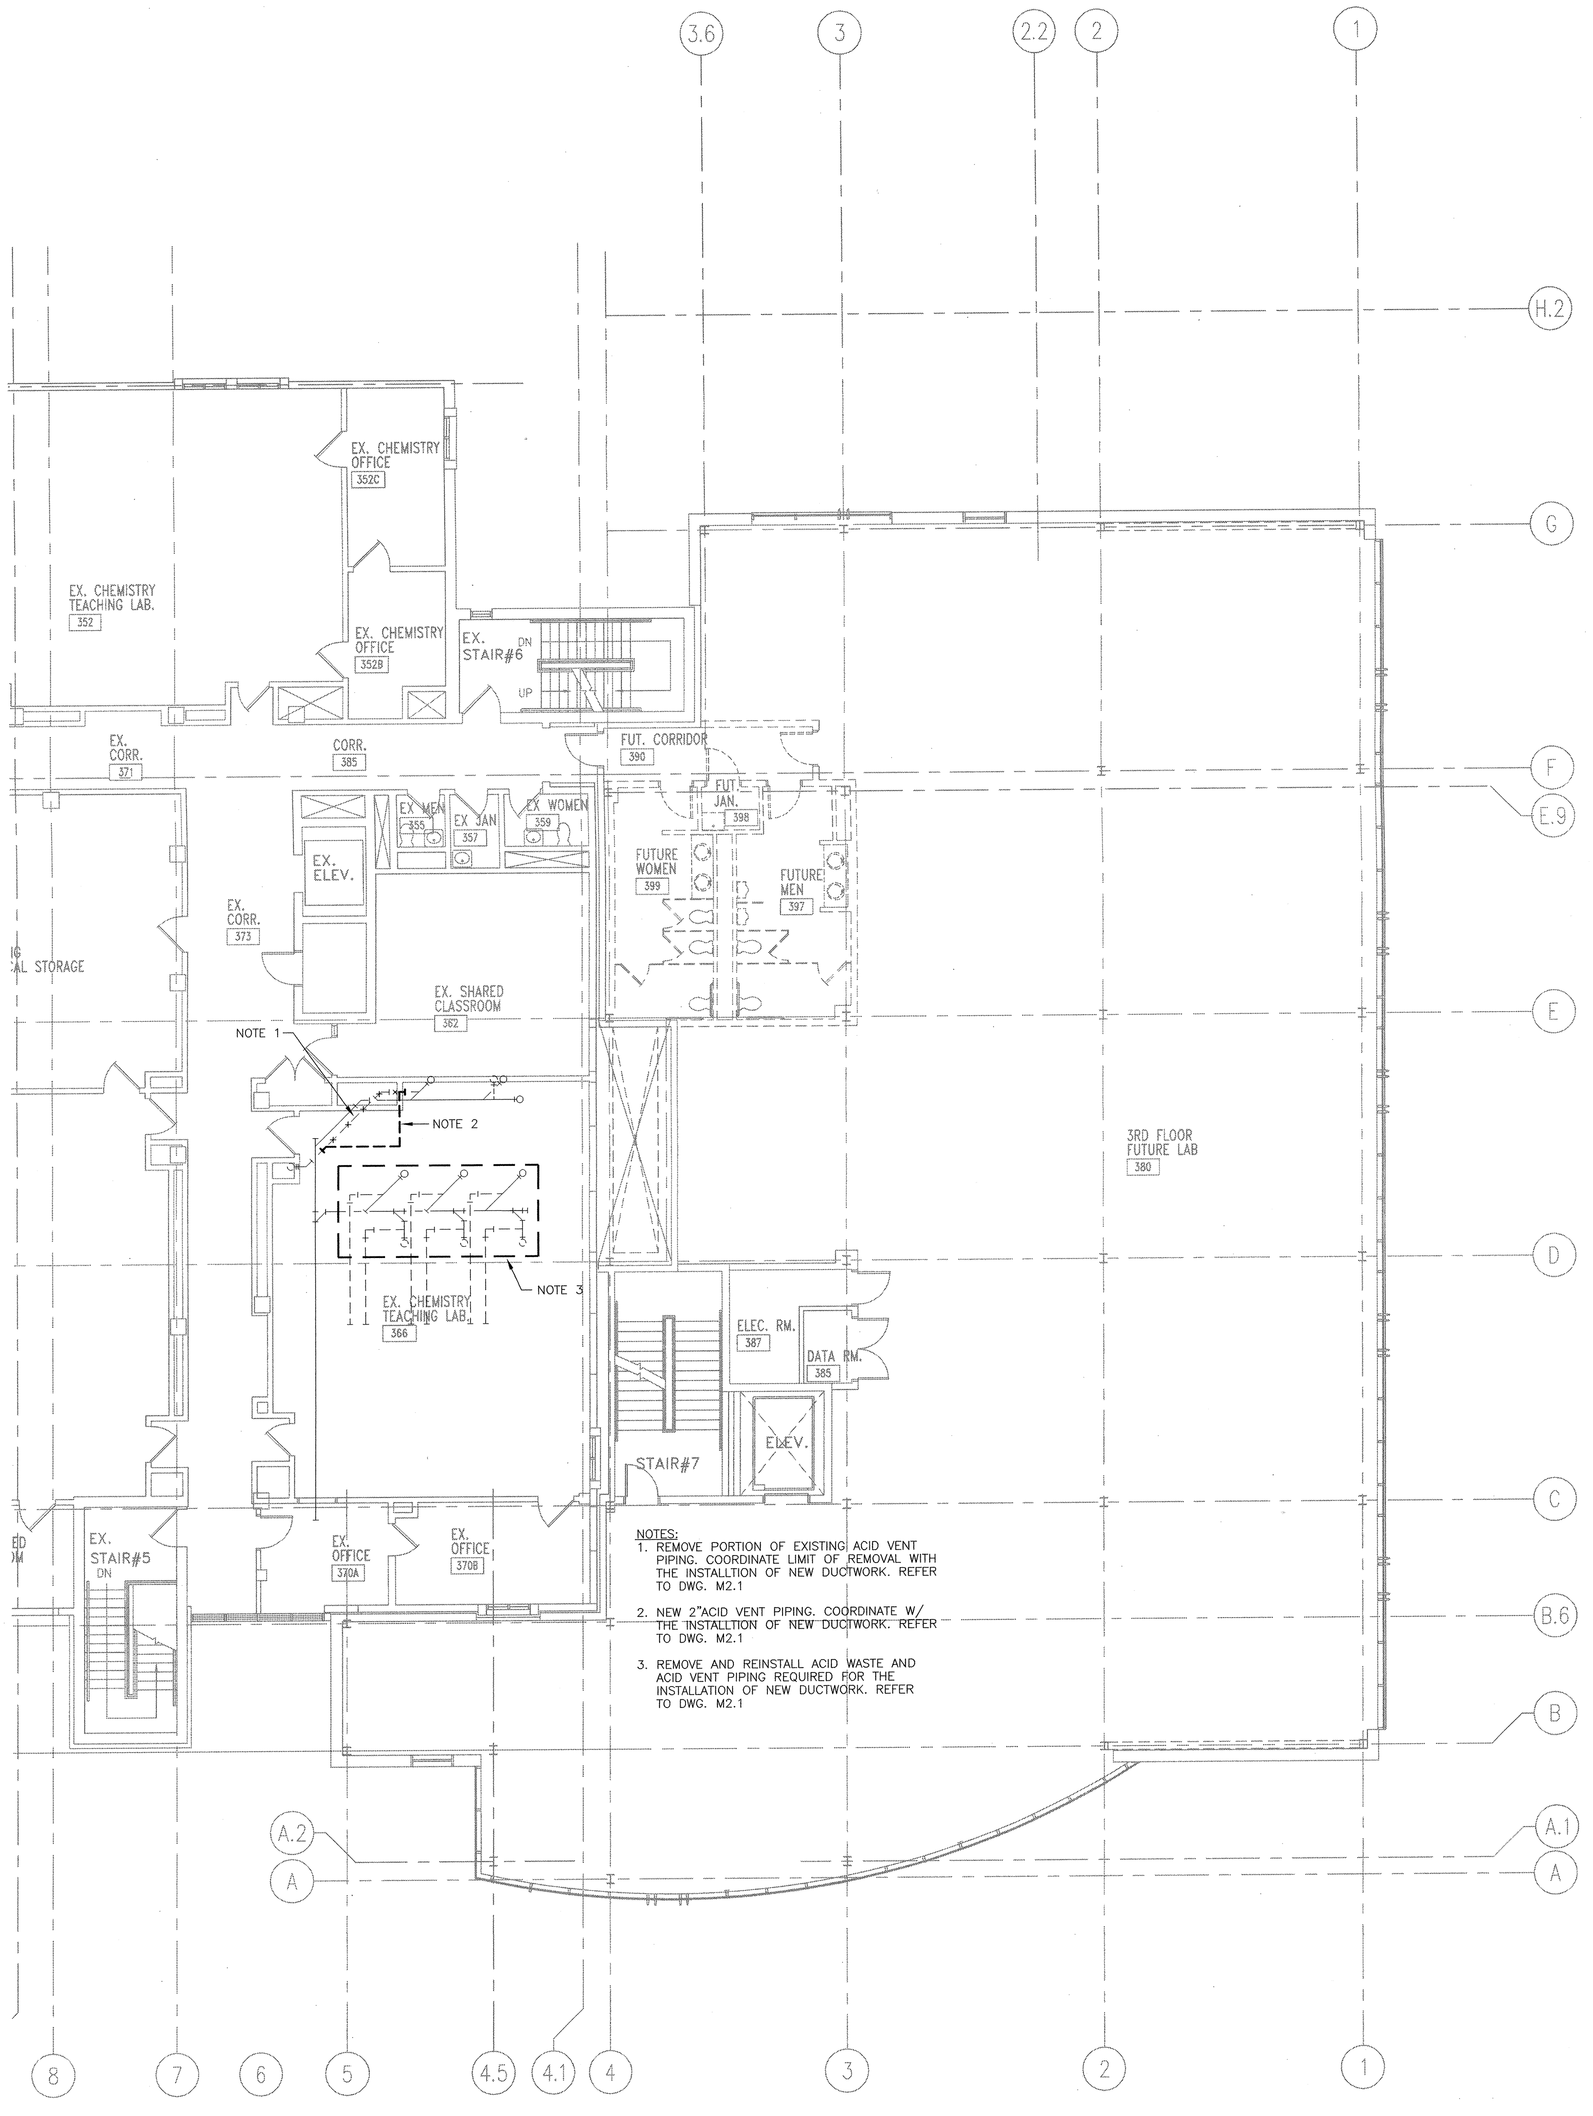

2 SECOND FLOOR PLAN
ALTERNATE #5

SCALE: 1/8"=1'-0"

SMMA
SYMMES MAINI & MCKEE ASSOCIATES
1000 Massachusetts Avenue
Cambridge, Massachusetts 02138
617.547.5400 Fax 617.354.5758

OWNER REVIEW

NAME	DATE

NO	DATE	DESCRIPTION
0	02.20.04	CONSTRUCTION

ISSUE LOG
△ = CLOUDED CHANGE

UNIVERSITY OF SOUTHERN MAINE
SCIENCE BUILDING RESEARCH WING EXPANSION
70 Falmouth Street
Portland, Maine

STATE OF MAINE
JAMES G. HOLMES
No. 9869
REGISTERED PROFESSIONAL ENGINEER

BASEMENT AND SECOND FLOOR PLAN

SCALE	AS SHOWN
DRAWN BY	TGW
CHECKED BY	
PROJ. ARCH. / ENGR.	LG/JNP
PROJ. MGR.	RCH
JOB NO.	03049.00

© SYMMES, MAINI & MCKEE ASSOCIATES, INC. 2003

P1.0