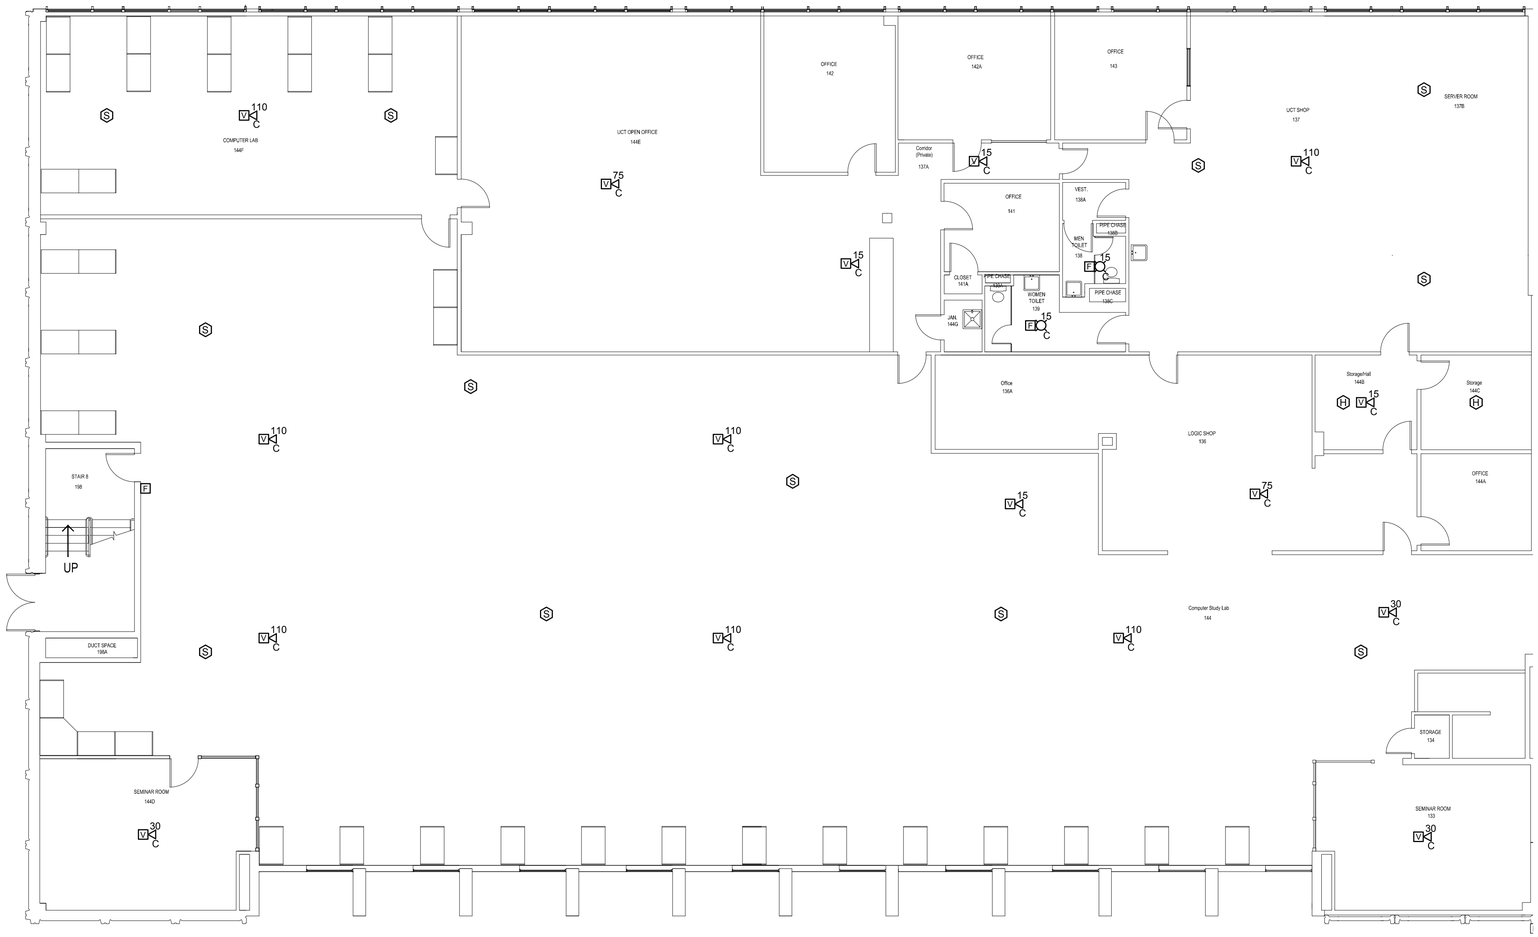

AREA OF RENOVATION

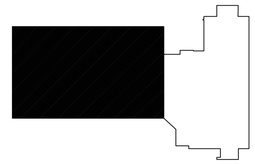

KEY PLAN

REV.	DESCRIPTION	DATE
--	--	--
--	--	--
--	--	--
0	CONSTRUCTION DOCUMENTS	05.10.13

CONSTRUCTION DOCUMENTS
05.10.13

CURRENT ISSUE STATUS:

PROJECT NORTH

STATE OF MAINE
STEPHANIE J. LAPLANT
No. 10272
LICENSED PROFESSIONAL ENGINEER

05.10.13

WBRC
ARCHITECTS• ENGINEERS
WWW.WBRCAE.COM
BANGOR, MAINE 207-947-4511
PORTLAND, MAINE 207-828-4511
SARASOTA, FLORIDA 941-556-0757

LUTHER BONNEY FIRE ALARM UPGRADES

PROJECT: PORTLAND, MAINE

FIRST FLOOR FIRE ALARM PLAN - SEG B

SHEET TITLE:

WBRC CAD FILE: 3842.13 – FA101B

PROJECT No. 3842.13

GRAPHIC SCALE: 0" 1"

SCALE: AS NOTED

PM: SJL

SHEET No. FA101B

DRAWN BY: KRM

A/E OF RECORD: SJL

© COPYRIGHT 2013 WBRC

A1	FIRST FLOOR FIRE ALARM PLAN - SEG B
1/8" = 1'-0"	--

6/3/2013 9:44 AM I:\3801--3900\3842\10 USM FIRE ALARM SYSTEM UPGRADES\2 DESIGN\DWGS\BLDG\LUTHER BONNEY LUTHER BONNEY 6P002\BONNEY LUTHER FIRE ALARM UPGRADES\SHEETS\3842.13--FA101B FIRST FLOOR FIRE ALARM PLAN - SEG B.DWG KYLE.MAHAR