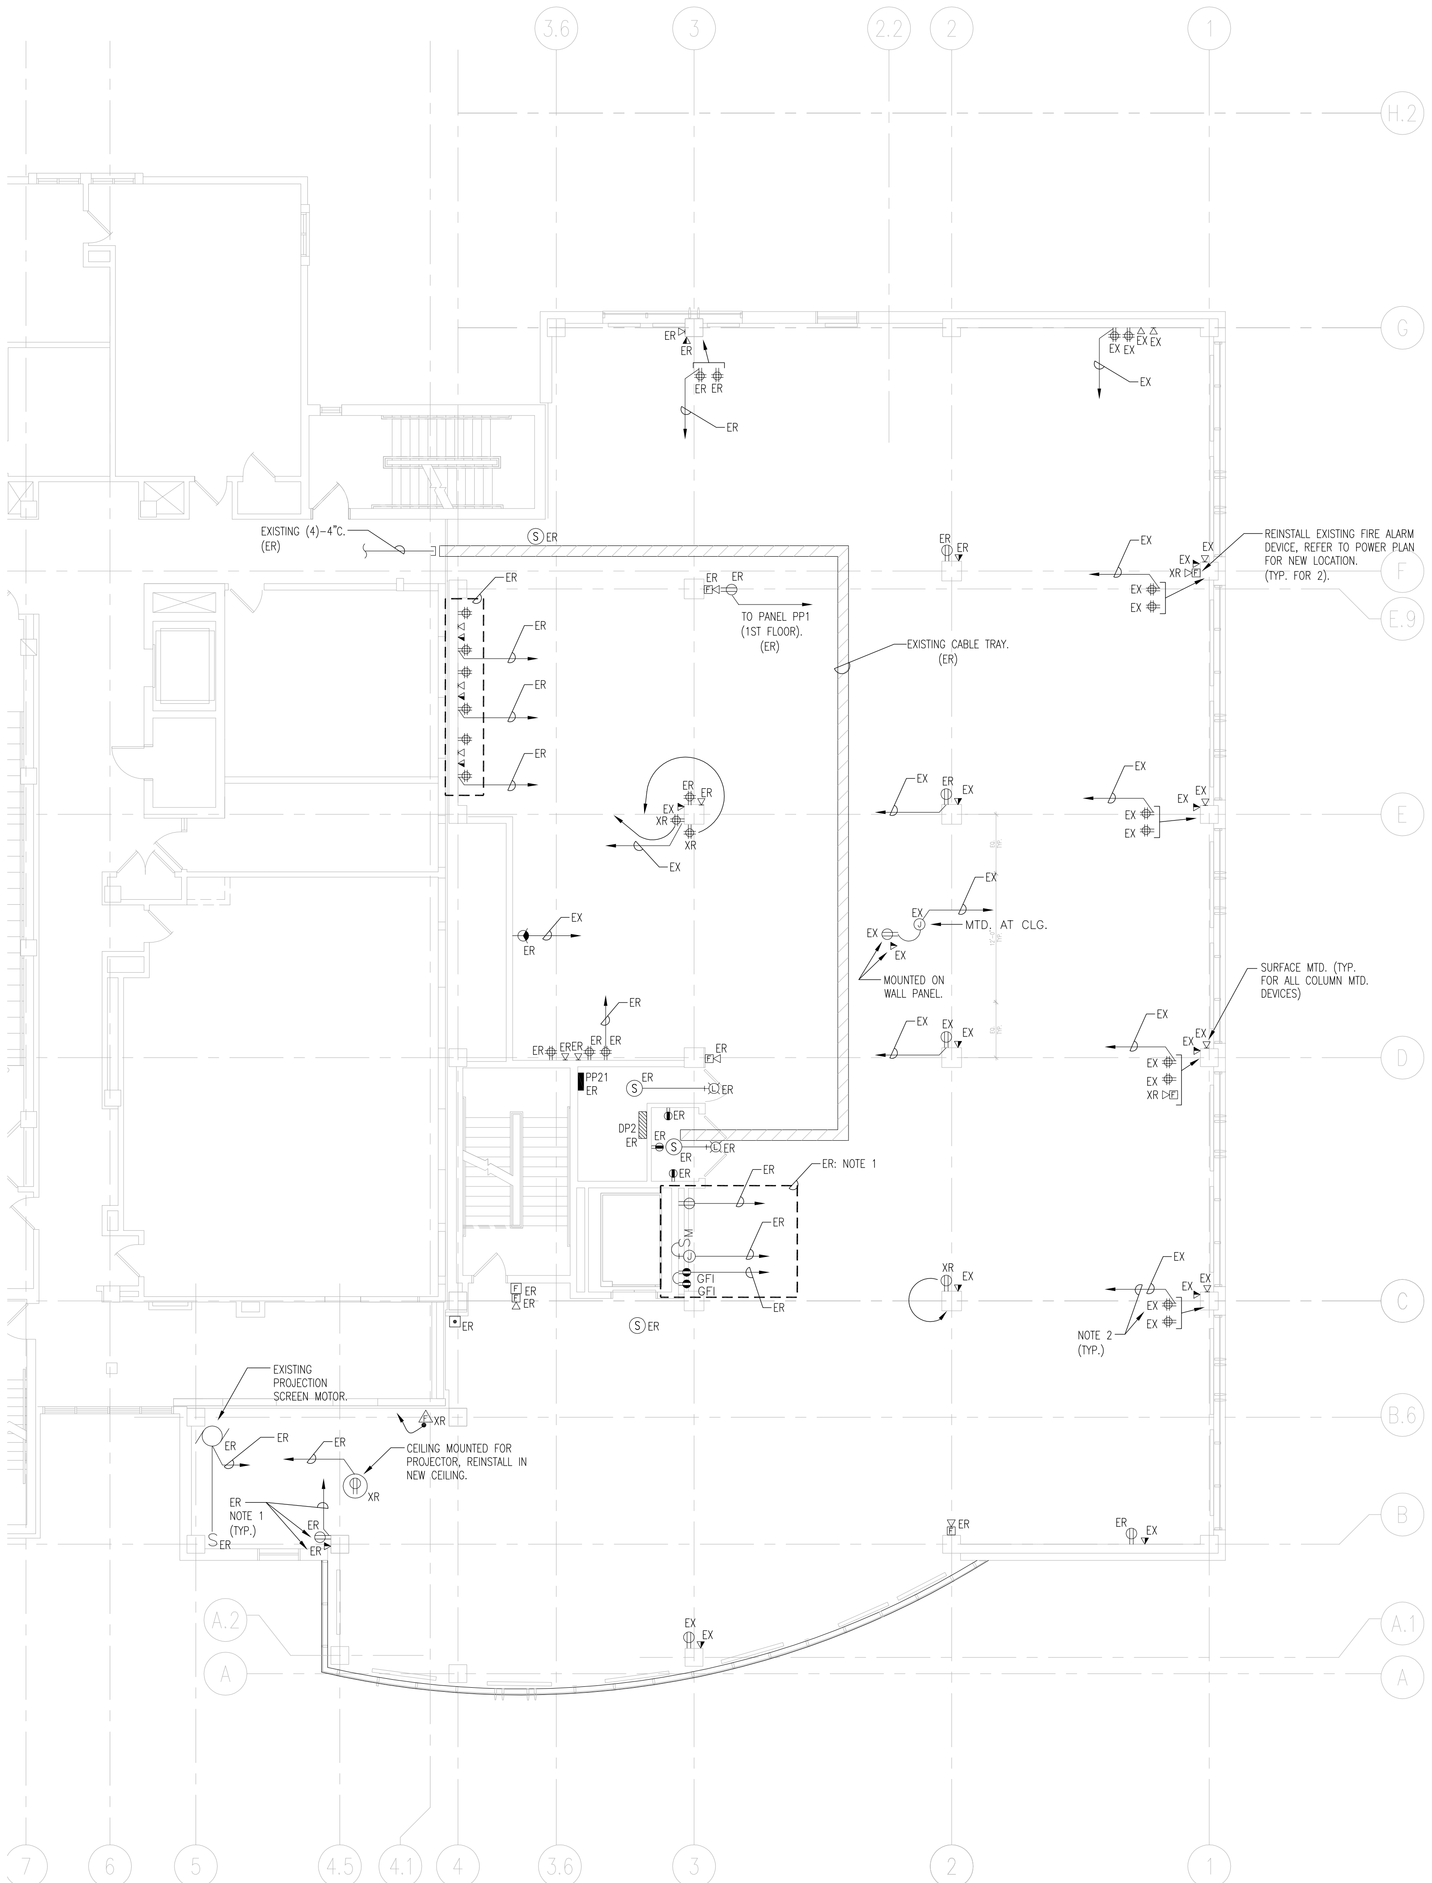

SECOND FLOOR – POWER DEMOLITION PLAN

SCALE: 1/8" = 1'-0"

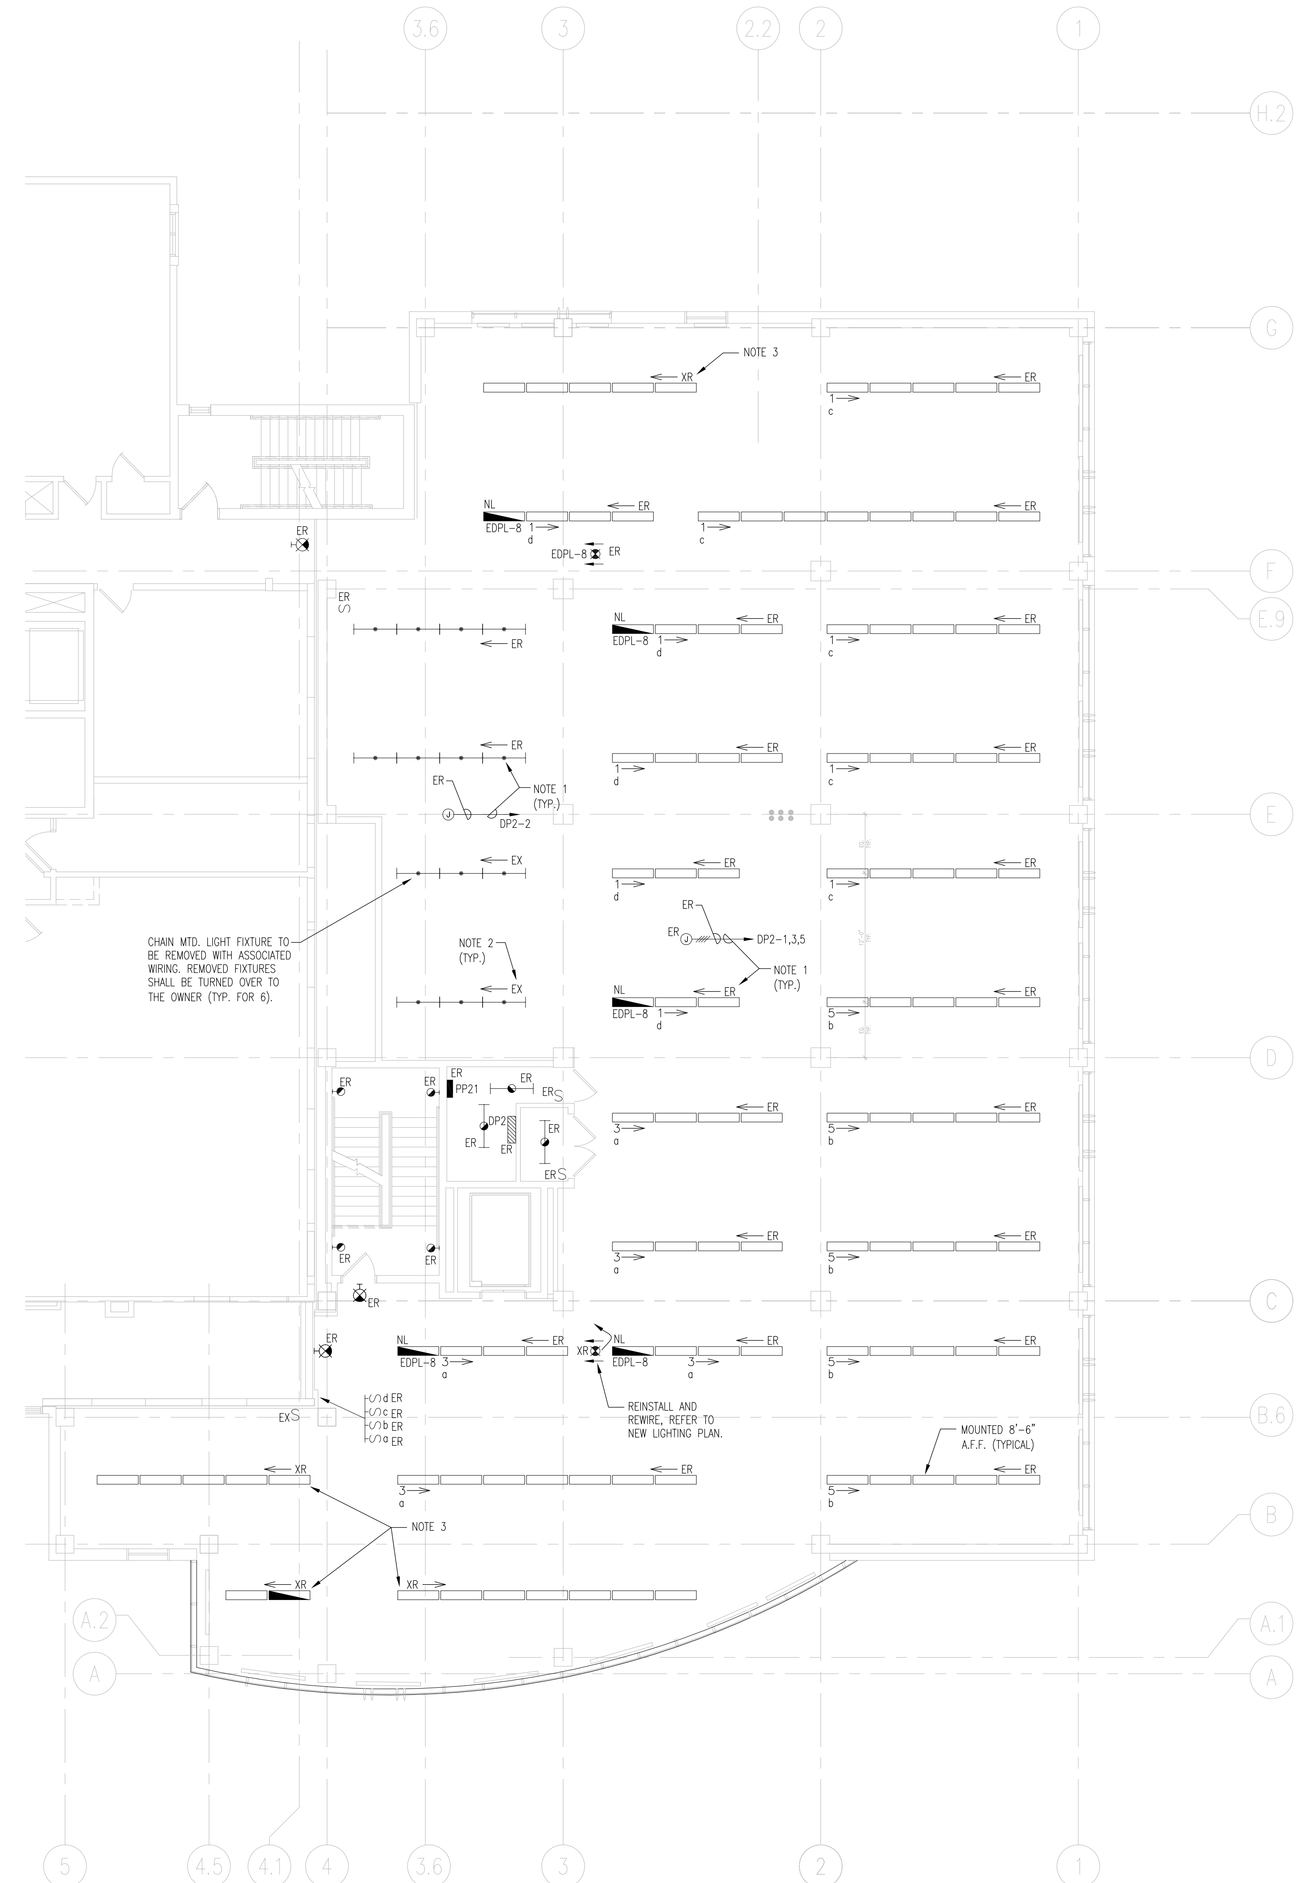

SECOND FLOOR – LIGHTING DEMOLITION PLAN

SCALE: 1/8" = 1'-0"

NOTES:

1. "ER" DENOTES EXISTING DEVICE, EQUIPMENT, LIGHTING FIXTURE OR ROW OF FIXTURES WITH ASSOCIATED WIRING TO REMAIN UNLESS SHOWN OTHERWISE. LABEL PROPERLY AND PROTECT DURING CONSTRUCTION. EXAMINE AND REPAIR IF REQUIRED.
2. "EX" DENOTES EXISTING DEVICE, EQUIPMENT, LIGHTING FIXTURE OR ROW OF FIXTURES WITH ASSOCIATED WIRING TO BE REMOVED.
3. IDENTIFIED BY "XR" LIGHTING FIXTURE OR ROW OF FIXTURES TO BE DISCONNECTED, RELOCATED TO OTHER AREAS AND REWIRED AS SHOWN ON NEW LIGHTING PLAN.

KEYPLAN

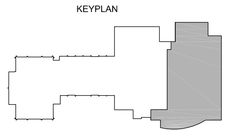

SMMA
SYMMES MAINI & MCKEE ASSOCIATES
1000 Massachusetts Avenue
Cambridge, Massachusetts 02138
617.547.5400 Fax 617.354.5758

OWNER REVIEW

NAME	DATE

NO.	DATE	DESCRIPTION
	06.21.06	ISSUED FOR CONSTRUCTION
	05.03.06	SCOPE REVISION
B	03.22.06	100% QC REVIEW
A	03.16.06	PROGRESS PRINT

ISSUE LOG

△ = CLOUDED CHANGE

UNIVERSITY OF SOUTHERN MAINE
70 FALMOUTH STREET
PORTLAND, MAINE

RESEARCH WING PHASE III FIT-OUT

SECOND FLOOR DEMOLITION PLAN

SCALE	1/8" = 1'-0"
DRAWN BY	SAI
CHECKED BY	
PROJ. ARCH. / ENGR.	SD
PROJ. MGR.	RCH
JOB NO.	03049.10

© SYMMES, MAINI & MCKEE ASSOCIATES, INC. 2004

ED.02