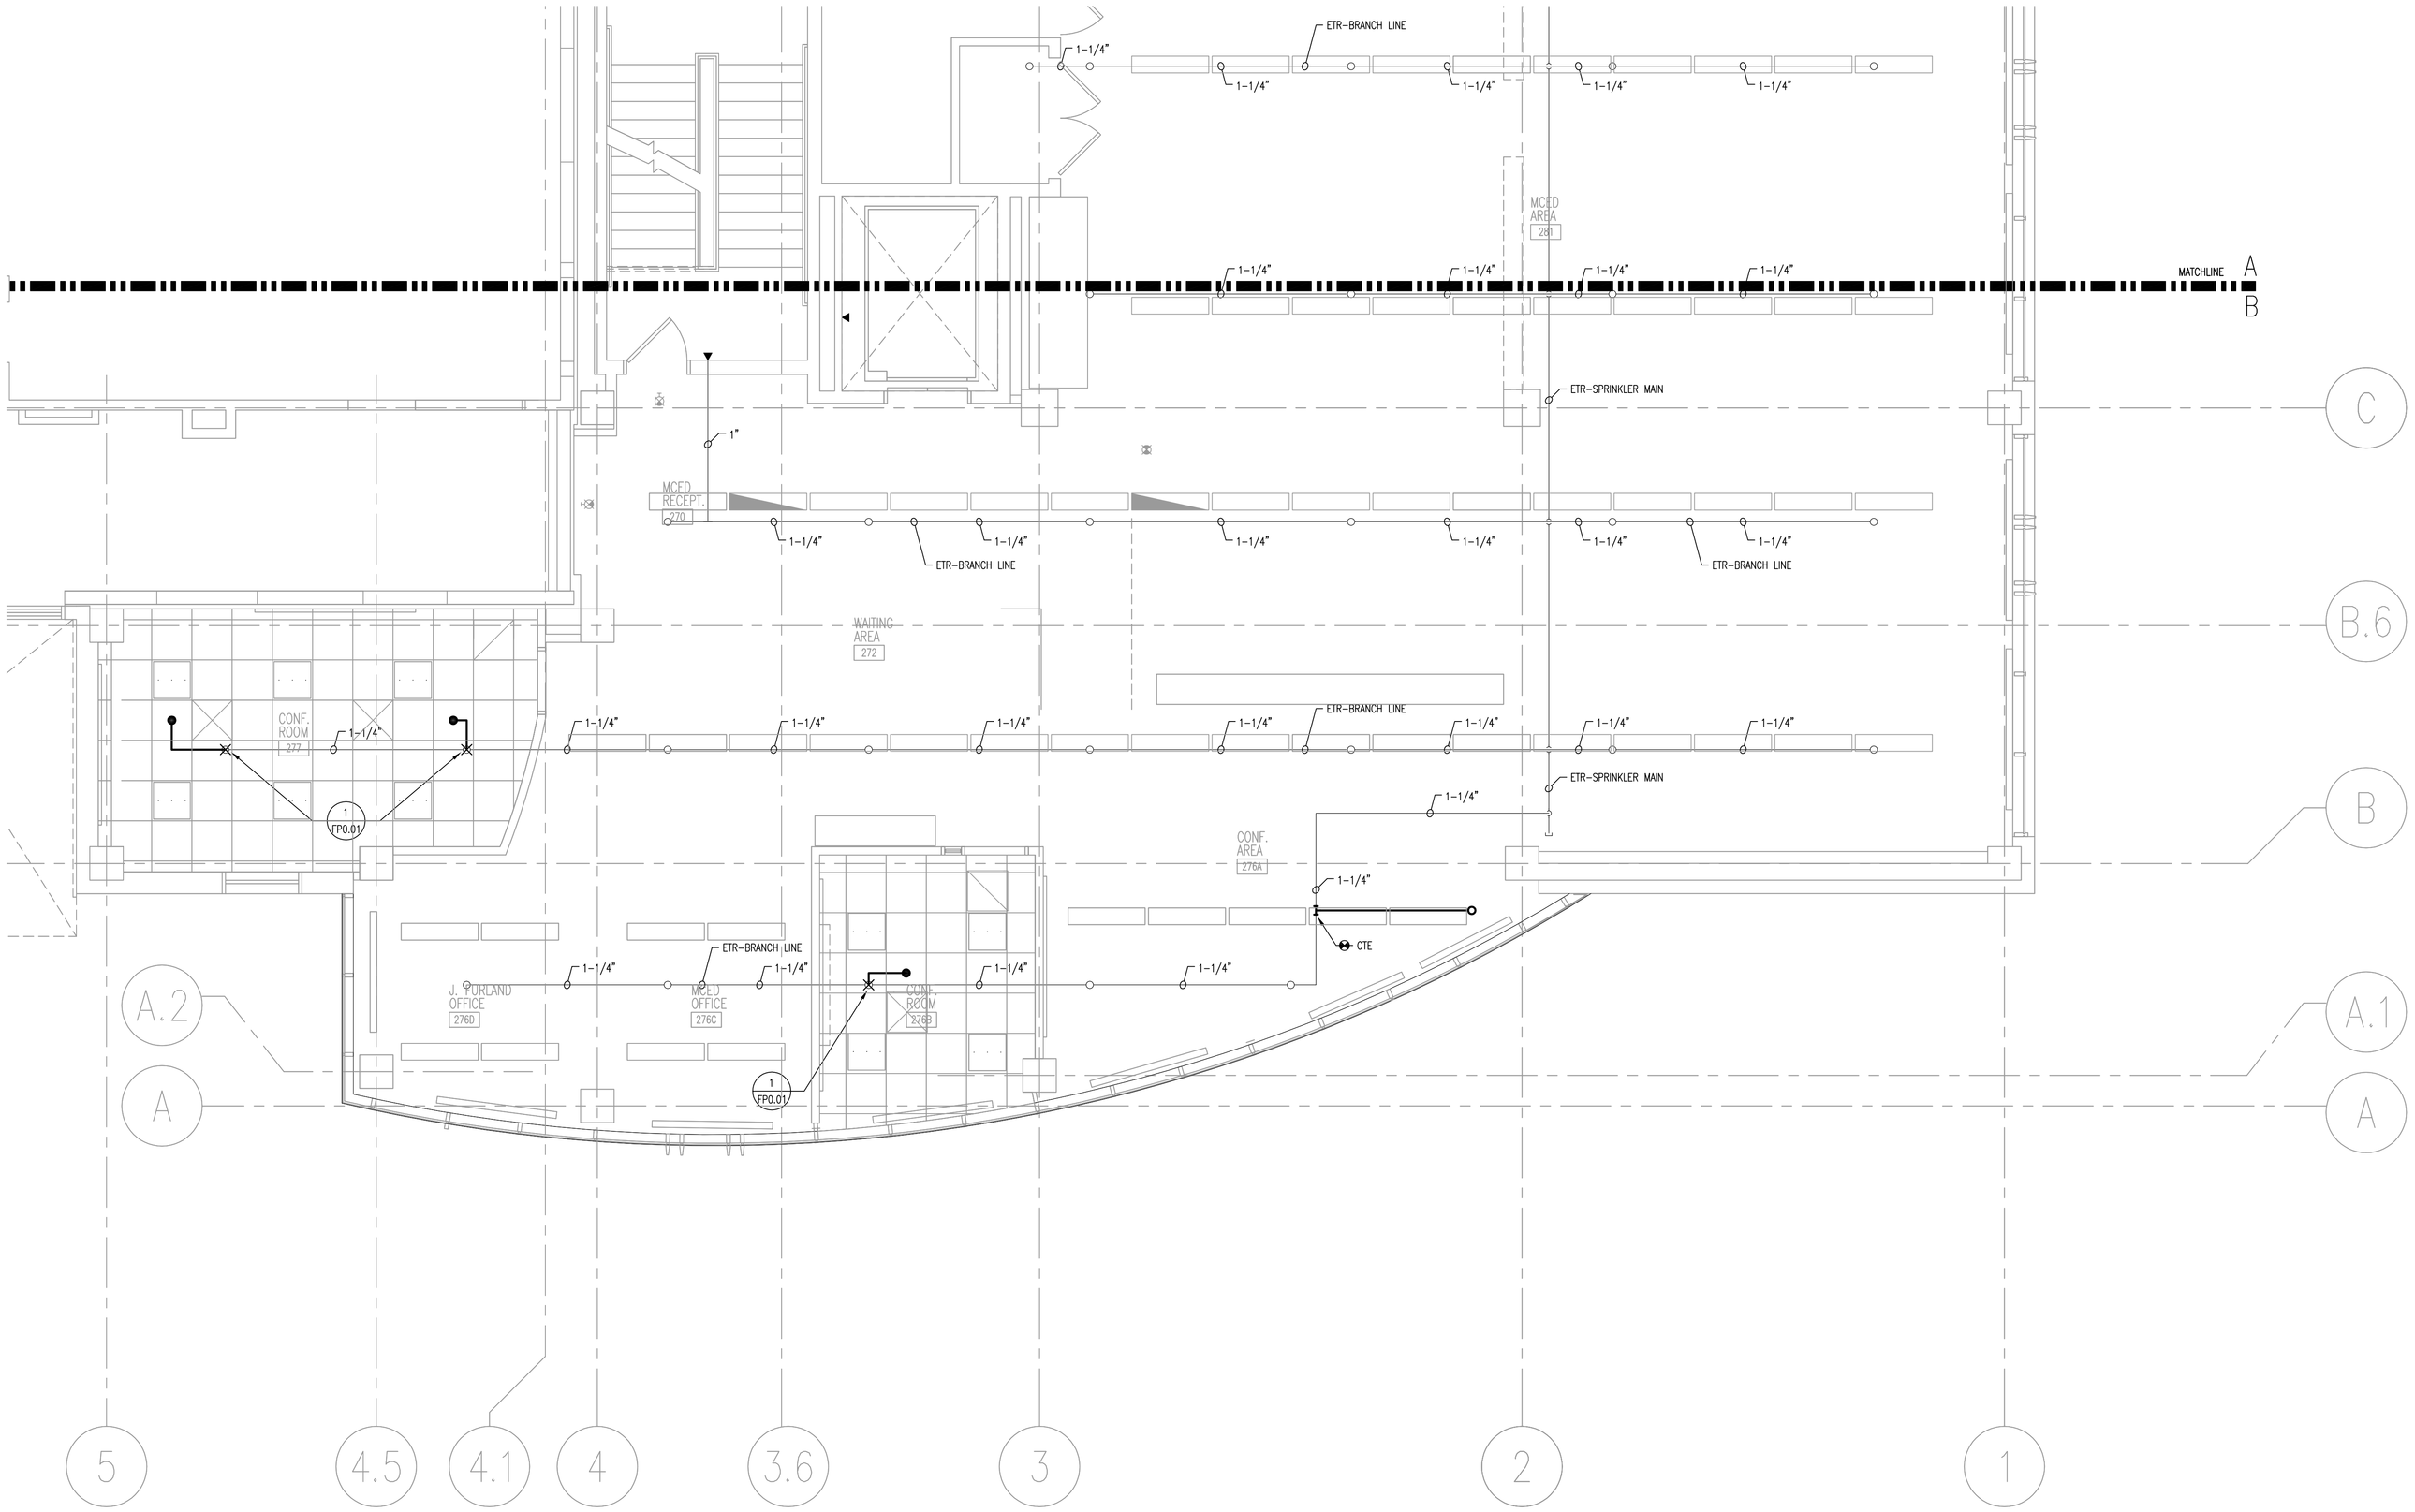

SMMA
SYMMES MAINI & MCKEE ASSOCIATES

1000 Massachusetts Avenue
Cambridge, Massachusetts 02138
617.547.5400 Fax 617.354.5758

OWNER REVIEW

NAME	DATE

NO.	DATE	DESCRIPTION
	06.21.06	ISSUED FOR CONSTRUCTION
	05.03.06	SCOPE REVISION
B	03.22.06	100% QC REVIEW
A	03.16.06	PROGRESS PRINT

ISSUE LOG

△ = CLOUDED CHANGE

UNIVERSITY OF SOUTHERN MAINE
70 FALMOUTH STREET
PORTLAND, MAINE

RESEARCH WING PHASE III FIT-OUT

SECOND FLOOR PLAN PART B

SCALE	1/4"=1'-0"
DRAWN BY	MVR
CHECKED BY	
PROJ. ARCH. / ENGR.	MD/TGW
PROJ. MGR.	RCH
JOB NO.	03049.10

© SYMMES, MAINI & MCKEE ASSOCIATES, INC. 2004

KEYPLAN

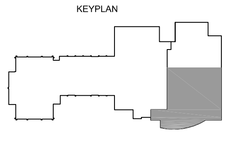

PROJECT NORTH
TRUE NORTH

FP1.02b