SMMA
SYMMES MAINI & MCKEE ASSOCIATES

1000 Massachusetts Avenue
Cambridge, Massachusetts 02138
617.547.5400 · Fax 617.354.5758

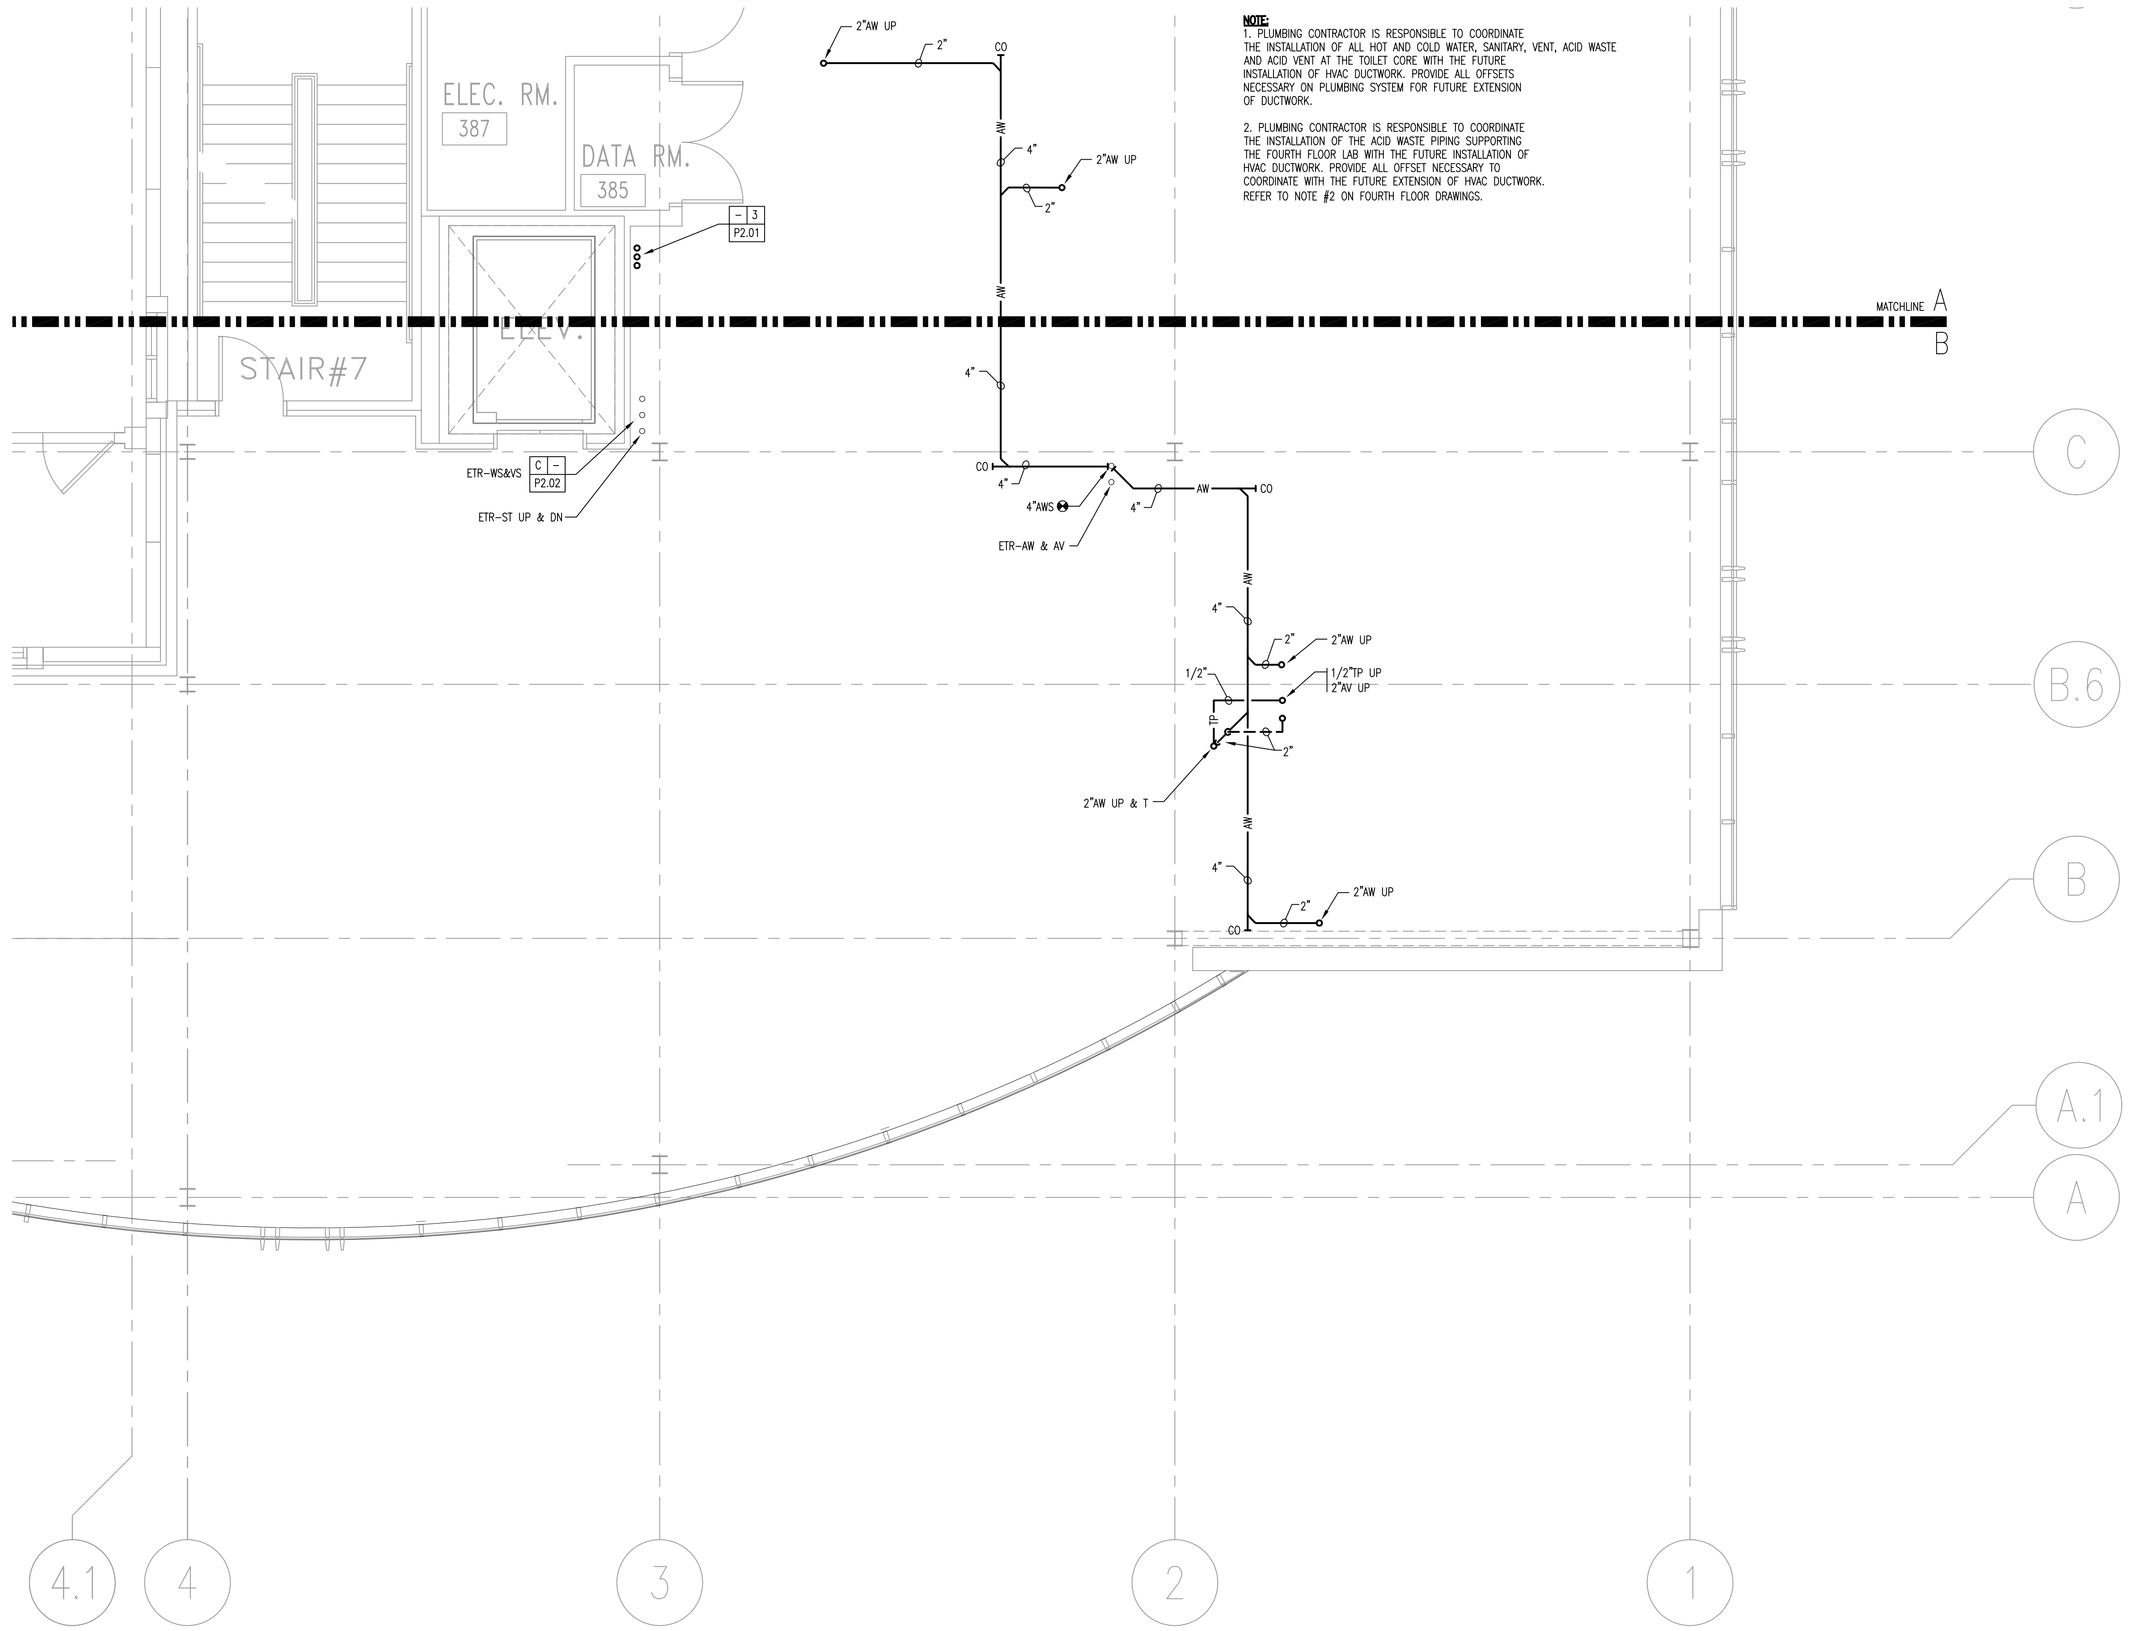

NOTE:

1. PLUMBING CONTRACTOR IS RESPONSIBLE TO COORDINATE THE INSTALLATION OF ALL HOT AND COLD WATER, SANITARY, VENT, ACID WASTE AND ACID VENT AT THE TOILET CORE WITH THE FUTURE INSTALLATION OF HVAC DUCTWORK. PROVIDE ALL OFFSETS NECESSARY ON PLUMBING SYSTEM FOR FUTURE EXTENSION OF DUCTWORK.

2. PLUMBING CONTRACTOR IS RESPONSIBLE TO COORDINATE THE INSTALLATION OF THE ACID WASTE PIPING SUPPORTING THE FOURTH FLOOR LAB WITH THE FUTURE INSTALLATION OF HVAC DUCTWORK. PROVIDE ALL OFFSET NECESSARY TO COORDINATE WITH THE FUTURE EXTENSION OF HVAC DUCTWORK. REFER TO NOTE #2 ON FOURTH FLOOR DRAWINGS.

Every attempt has been made to use existing sleeves and penetrations through the existing slabs for all new MEP work. Due to the nature of the structural design of this floor slab, Drilling, Coring, or Cutting of this slab is strictly forbidden, without the approval of the the Architect and Structural Engineer of Record (SER), at SMMA. In the event that Coring is required, it will be the responsibility of the GC and his MEP Subcontractors to seek approval from SMMA prior to performing any and Coring or Drilling.

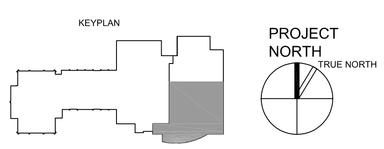

OWNER REVIEW

NAME	DATE

NO.	DATE	DESCRIPTION
	06.21.06	ISSUED FOR CONSTRUCTION
.	05.03.06	SCOPE REVISIONS
C	03.22.06	100% QC REVIEW
B	03.16.06	PROGRESS PRINT
A	03.08.06	80% PROGRESS PRINT

ISSUE LOG

△ = CLOUDED CHANGE

UNIVERSITY OF SOUTHERN MAINE
70 FALMOUTH STREET
PORTLAND, MAINE

RESEARCH WING
PHASE III FIT-OUT

THIRD
FLOOR PLAN
PART B

SCALE	1/4"=1'-0"
DRAWN BY	MVR
CHECKED BY	
PROJ. ARCH. / ENGR.	MD/TGW
PROJ. MGR.	RCH
JOB NO.	03049.10

© SYMMES, MAINI & MCKEE ASSOCIATES, INC. 2004

P1.03b