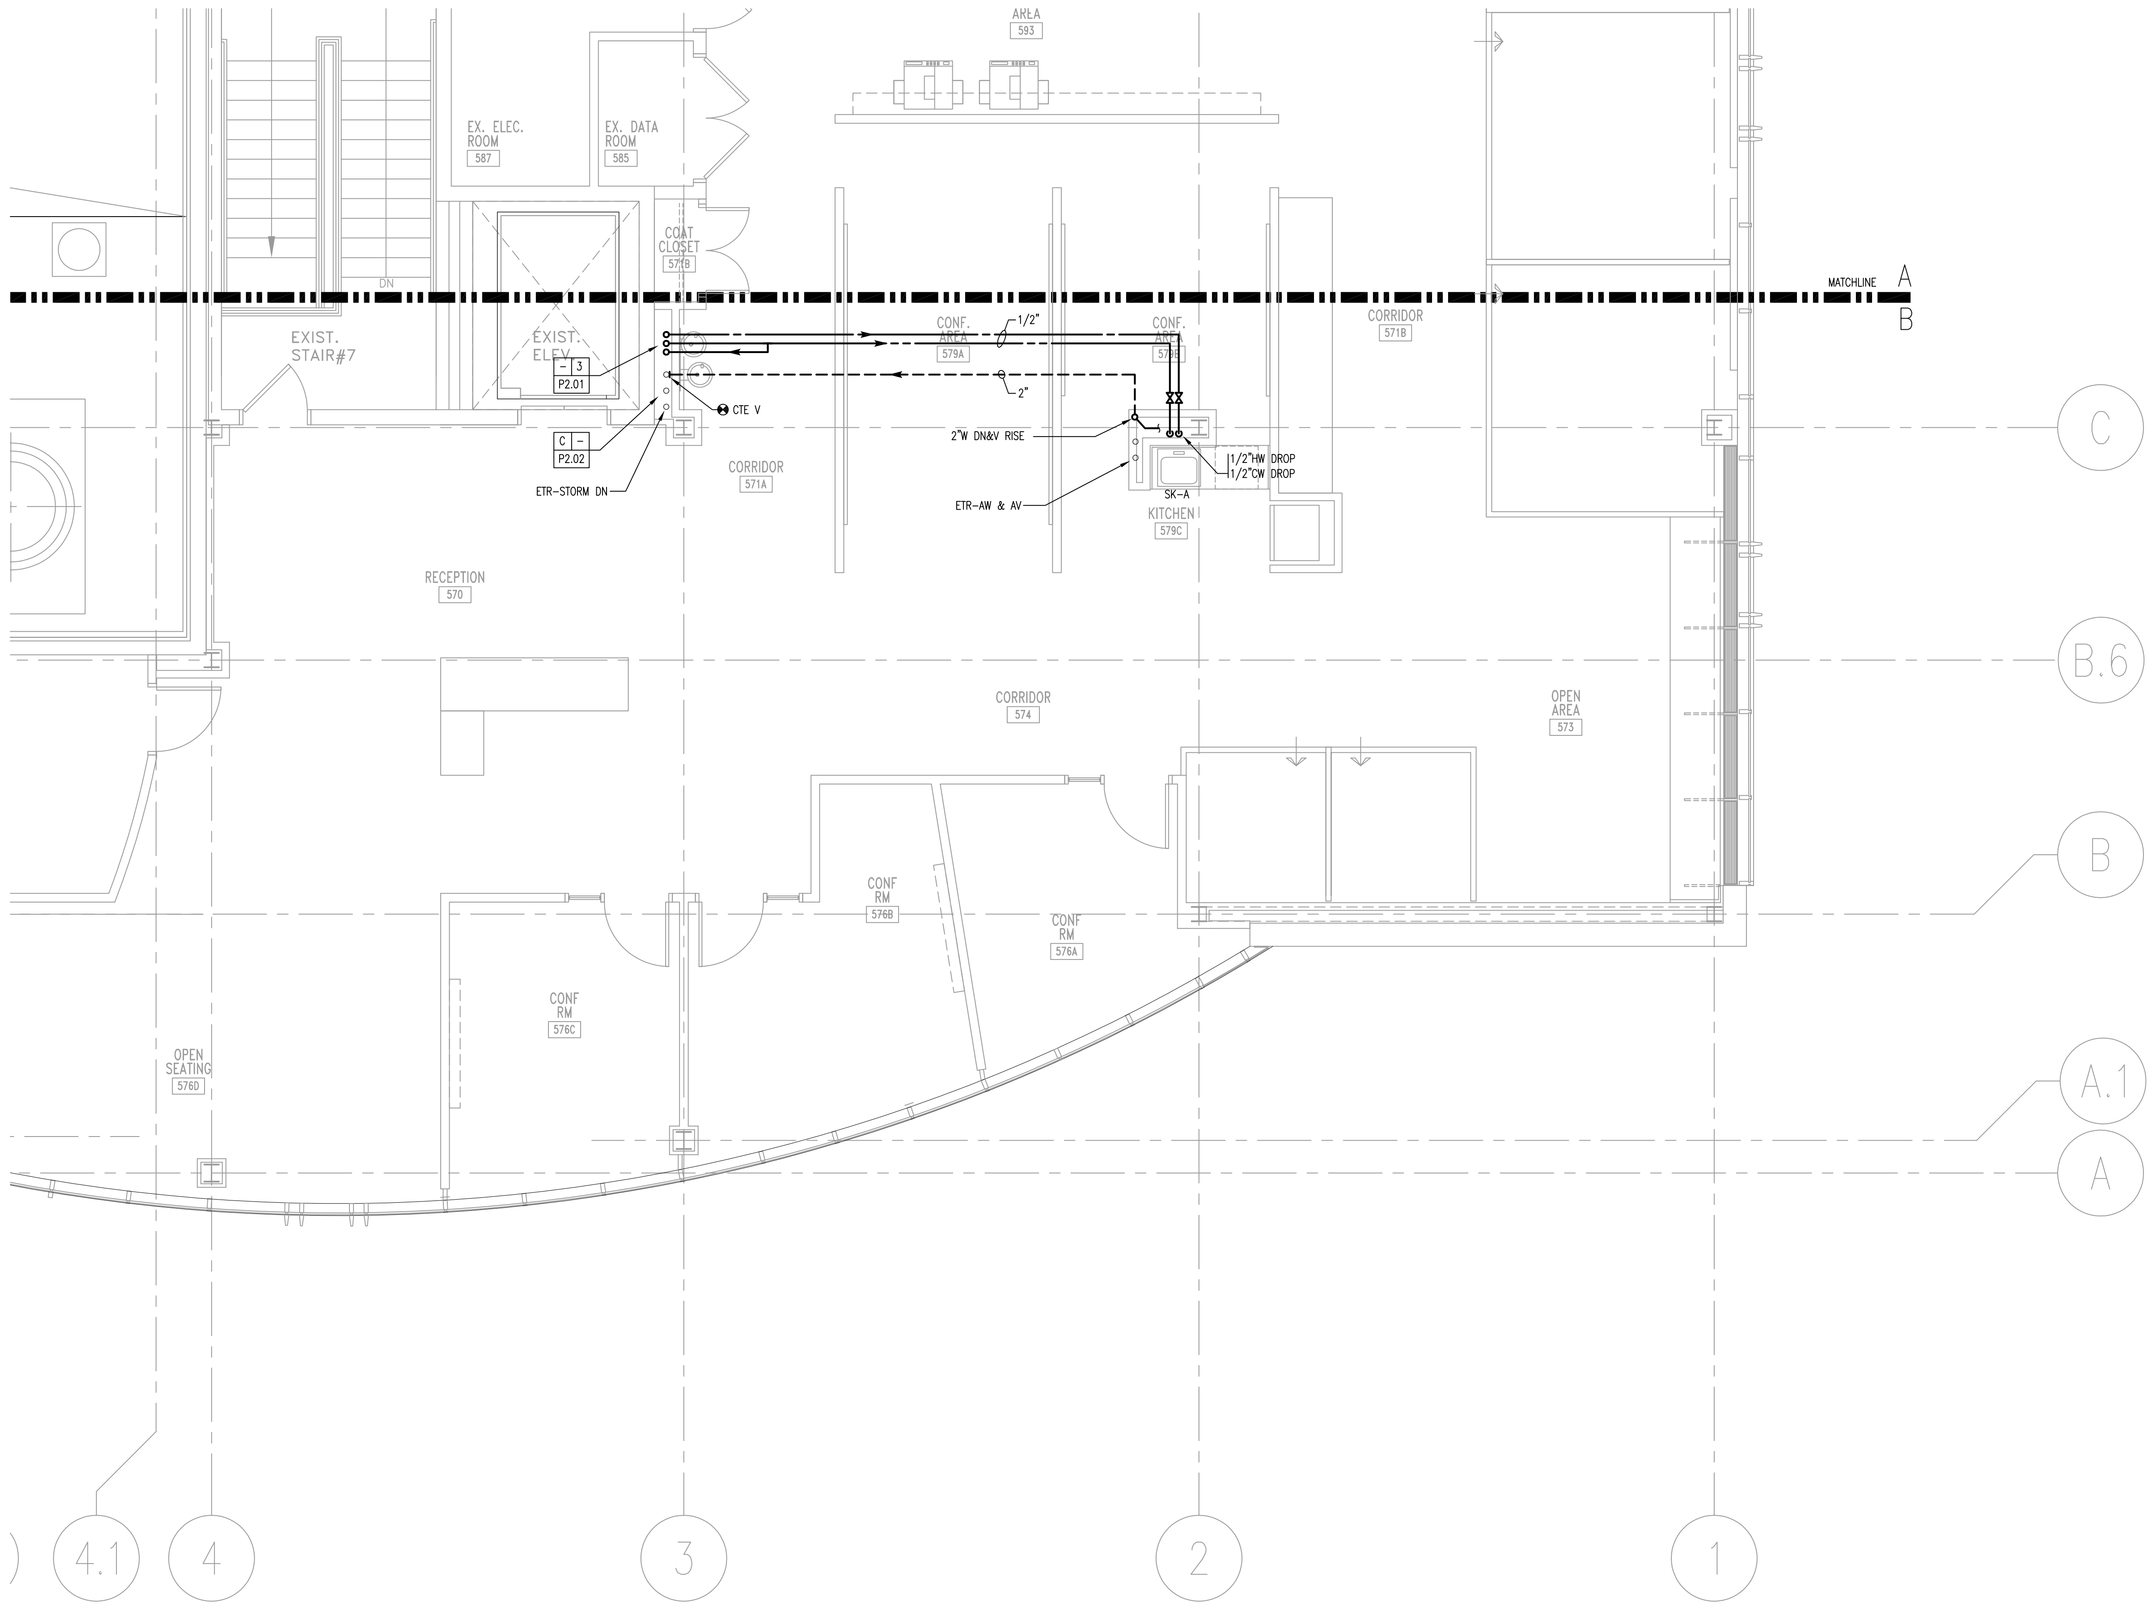


SMMA
SYMMES MAINI & MCKEE ASSOCIATES

1000 Massachusetts Avenue
Cambridge, Massachusetts 02138
617.547.5400 Fax 617.354.5758

OWNER REVIEW

NAME DATE

| NO. | DATE | DESCRIPTION |
|---|---|---|
| | 06.21.06 | ISSUED FOR CONSTRUCTION |
| . | 05.03.06 | SCOPE REVISIONS |
| A | 03.22.06 | 100% QC REVIEW |

ISSUE LOG
△ = CLOUDED CHANGE

UNIVERSITY OF SOUTHERN MAINE
70 FALMOUTH STREET
PORTLAND, MAINE

RESEARCH WING
PHASE III FIT-OUT

# FIFTH FLOOR PLAN PART B

| | |
|---|---|
| SCALE | 1/4"=1'-0" |
| DRAWN BY | MVR |
| CHECKED BY | |
| PROJ. ARCH. / ENGR. | MD/TGW |
| PROJ. MGR. | RCH |
| JOB NO. | 03049.10 |

© SYMMES, MAINI & MCKEE ASSOCIATES, INC. 2004

KEYPLAN

PROJECT NORTH
TRUE NORTH

P1.05b