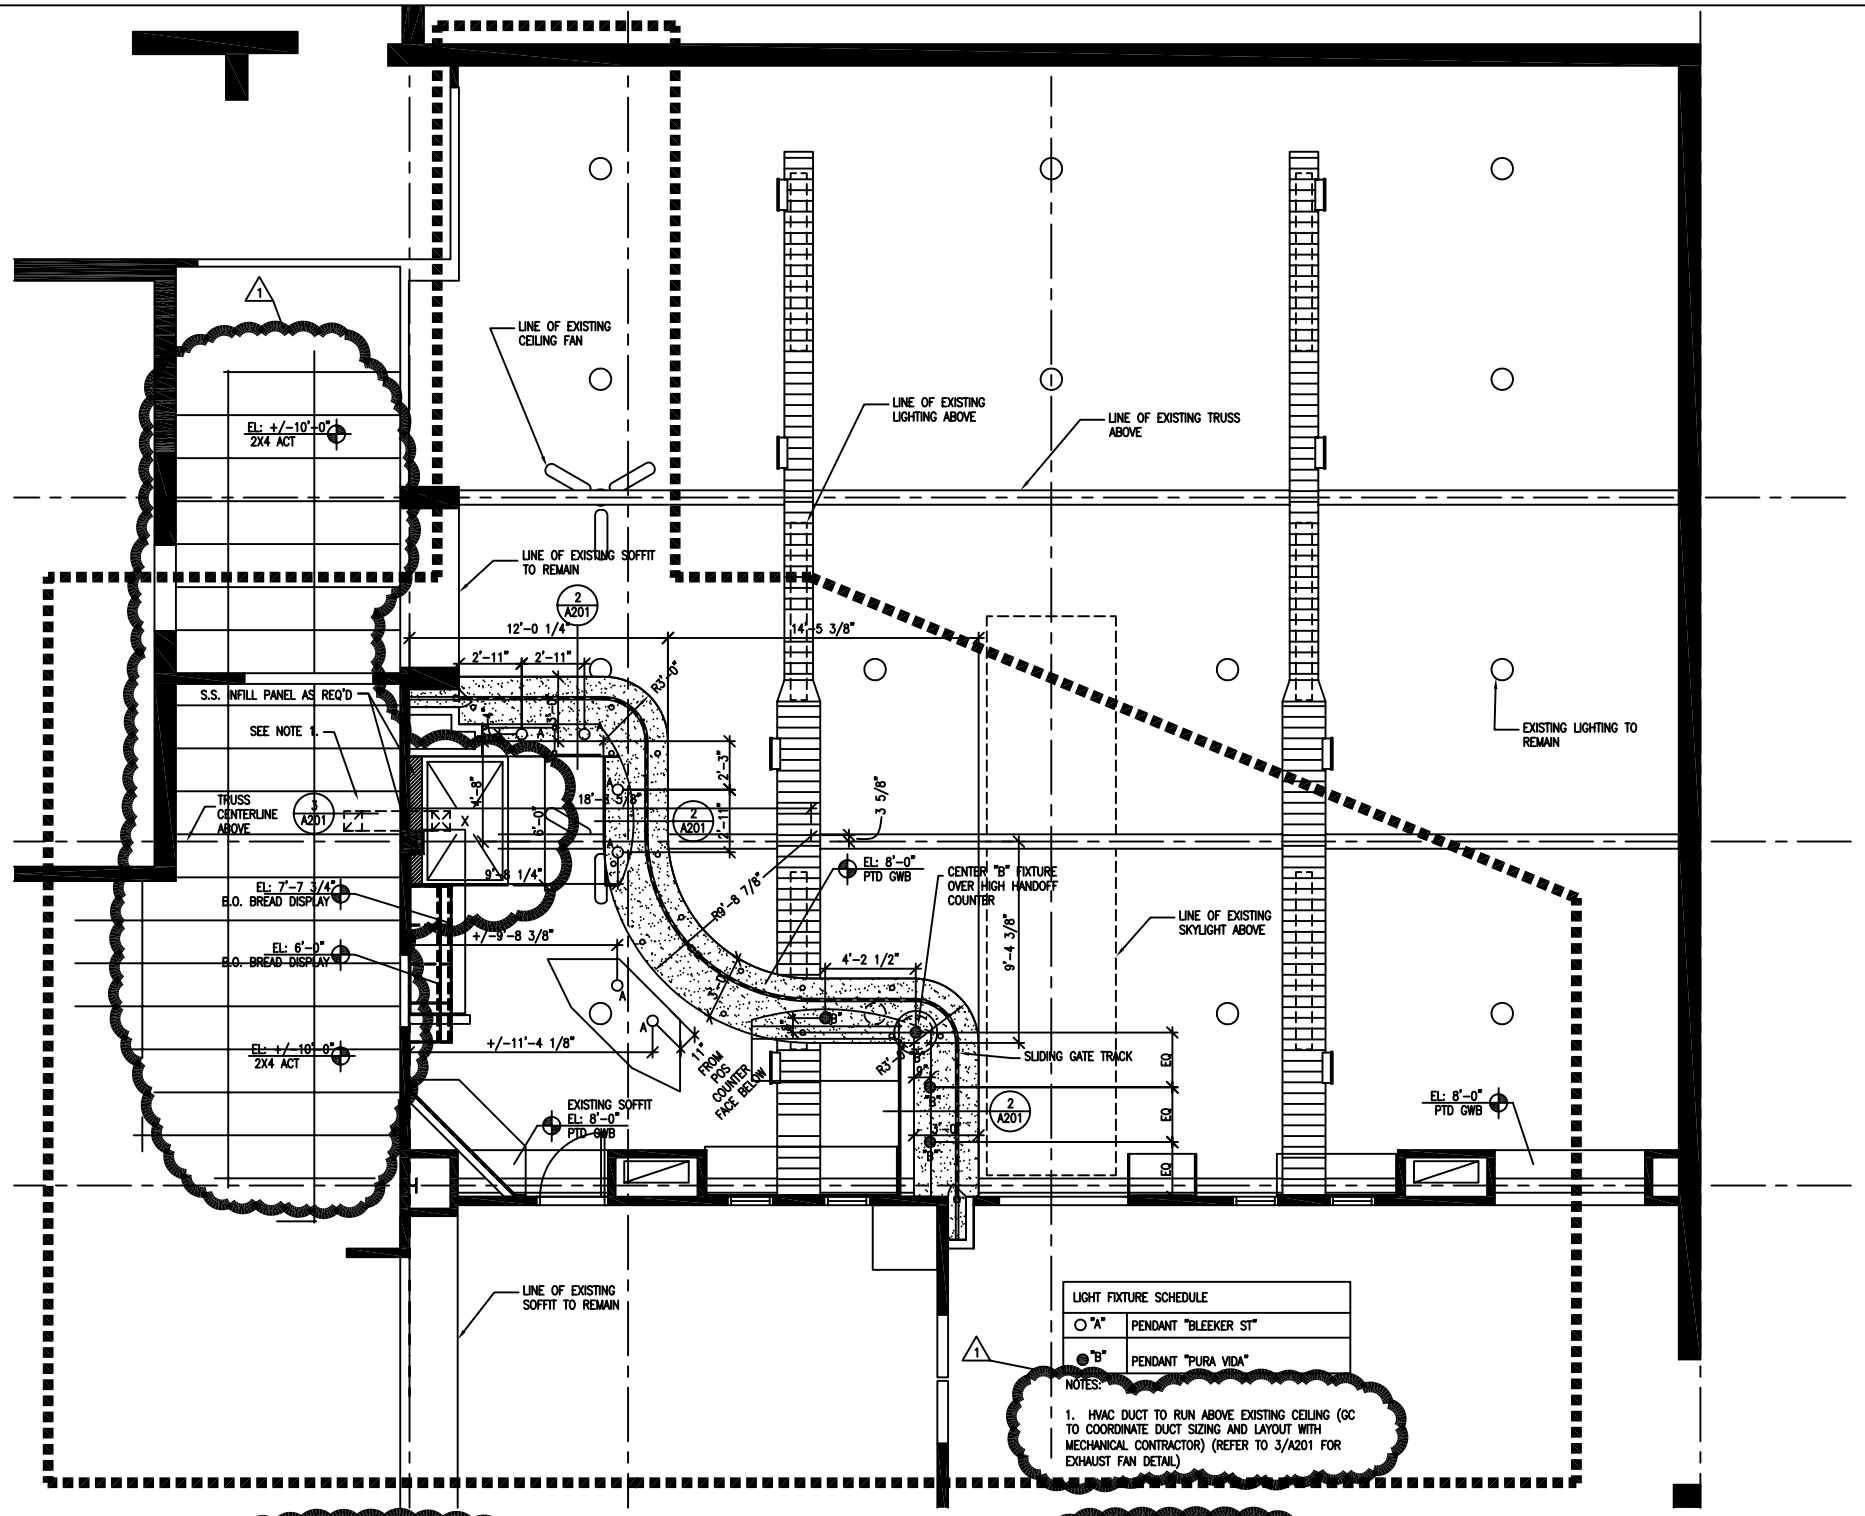

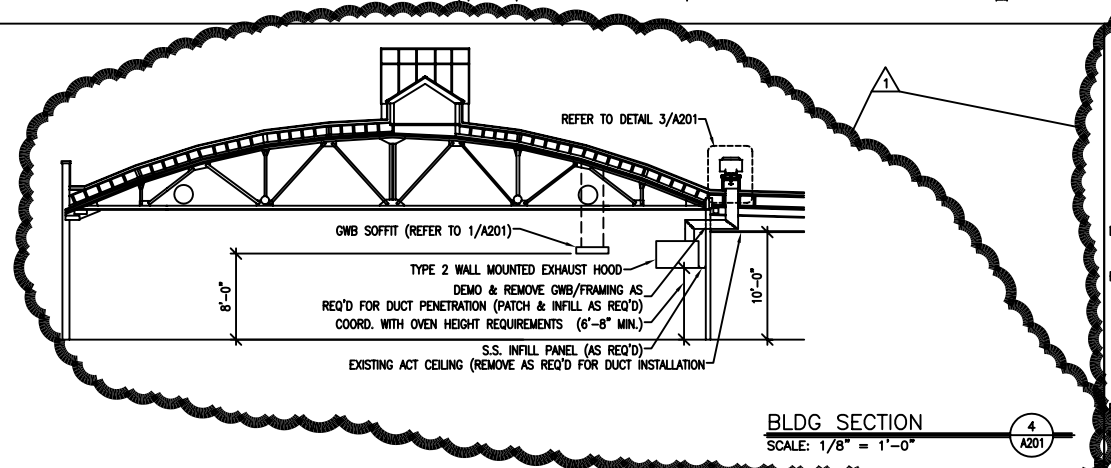

BLDG SECTION
SCALE: 1/8" = 1'-0"

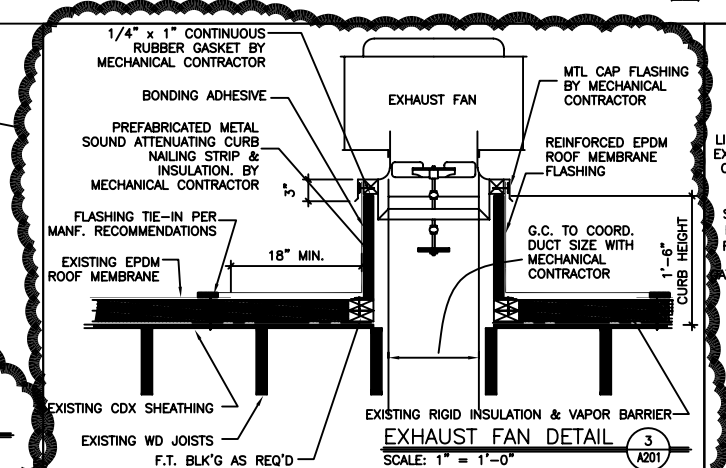

EXHAUST FAN DETAIL
SCALE: 1" = 1'-0"

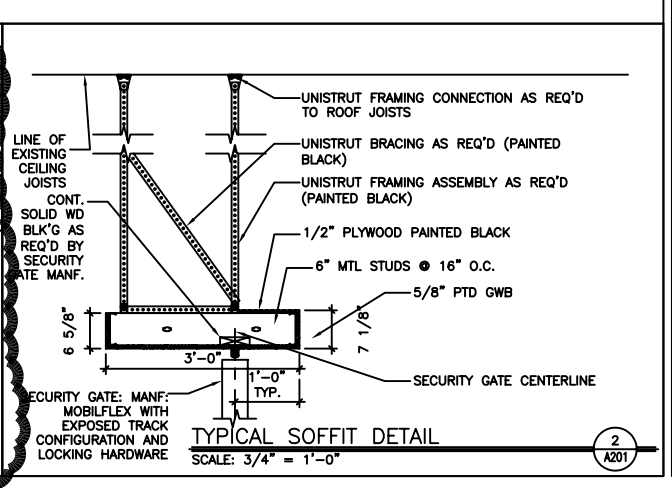

TYPICAL SOFFIT DETAIL
SCALE: 3/4" = 1'-0"

BEACON ARCHITECTURAL ASSOCIATES
145 South Street
Boston, MA 02111-2802
617/ 357-7171
fax 617/ 357-1832
www.beaconarch.com

? 2006

ISSUE DATES

DATE	BY	DESCRIPTION
06-09-06	•	
06-23-06	•	PERMIT

OWNER

UNIVERSITY OF MAINE
PORTLAND CAMPUS

WOODBURY COMMONS

JOB NUMBER 06-724.3
SCALE 1/4" = 1'-0"

DRAWING NAME
ENLARGED REFLECTED CEILING PLAN

DRAWING NO.
A-201