STANDARD ABBREVIATIONS

AB	ANCHOR BOLT	LAD	LADDER
A/C	AIR CONDITIONING (ER)	LAM	LAMINATE
ACC	ACCESS	LAV	LAVATORY
ACOUS	ACOUSTIC (AL)	LG	LENGTH, LONG
ACT	ACOUSTICAL CEILING TILE	LIQH.	LIQUID HARDENER
ADJ	ADJUSTABLE	LKR	LOCKER
AFF	ABOVE FINISHED FLOOR	LP	LOW POINT
AL	ALUMINUM	LT	LIGHT
ALT	ALTERNATE	LVR	LOUVER
ANOD	ANODIZED		
APPROX	APPROXIMATE	MACH	MACHINE
ARCH	ARCHITECTURAL	MAS	MASONRY
∠	ANGLE	MAT	MATERIAL
@	AT THE RATE (SPACING) OF	MAX	MAXIMUM
		MB	MARBLE
BD	BOARD	MDO	MEDIUM DENSITY OVERLAY
BF	BARRIER FREE	MECH	MECHANICAL
BIT	BITUMINOUS	MEMB	MEMBRANE
BLDG	BUILDING	MET	METAL
BLKG	BLOCKING	MEZZ	MEZZANINE
BM	BEAM	MFR	MANUFACTURER
B. O.	BOTTOM OF	MIN	MINIMUM
BOT	BOTTOM	MISC	MISCELLANEOUS
BRG	BEARING	M/L	MATCH LINE
BS	BOTH SIDES	MLDG	MOLDING
BSMT	BASEMENT	MO	MASONRY OPENING
BTWN	BETWEEN	MR	MOISTURE RESISTANT
		MS	METAL STUD
C, [	CHANNEL	MTD	MOUNTED
CAB	CABINET	MULL	MULLION
CER	CERAMIC		
CF	CUBIC FEET	N	NORTH
CG	CORNER GUARD	N/A	NOT APPLICABLE
CI	CAST IRON	NAT	NATURAL
CJ	CONTROL JOINT	NIC	NOT IN CONTRACT (OWNER SUPPLIED & INSTALLED)
℄	CENTER LINE		
CLG	CEILING		
CLOS	CLOSET	NO.	NUMBER
CLR	CLEAR	NOM	NOMINAL
CMU	CONCRETE MASONRY UNIT	NTS	NOT TO SCALE
CNTR	COUNTER		
CO	CLEAN OUT	OA	OVERALL
COL	COLUMN	O. C.	ON CENTER
COMP	COMPRESSIBLE, COMPRESSOR	OD	OUTSIDE DIAMETER
		OFF	OFFICE
CONC	CONCRETE	O. H.	OPPOSITE HAND
CONST	CONSTRUCTION	OP	OPERABLE
CONT	CONTINUOUS	OPNG	OPENING
CONTR	CONTRACTOR	OPP	OPPOSITE
CORR	CORRIDOR	OVHD	OVERHEAD
CPT	CARPET		
CS	COURSE	P. C.	POINT OF CURVATURE
CSMT	CASEMENT	PERF	PERFORATED
CT	CERAMIC TILE	>	PLATE
		PLAS	PLASTER
D	DEEP	PLBG	PLUMBING
DET	DETAIL	PL LAM	PLASTIC LAMINATE
DF	DRINKING FOUNTAIN	PLYWD	PLYWOOD
DH	DOUBLE HUNG	PNL	PANEL
DIAL Φ	DIAMETER	PR	PAIR
DIM	DIMENSION	PREC	PRECAST
DISPR	DISPENSER	PREFAB	PREFABRICATED
DMPFG	DAMPPROOFING	P. T.	POINT OF TANGENCY
DN	DOWN	PT	POINT
DR	DOOR	PTD	PAINTED
DWG	DRAWING	PTN	PARTITION
DWR	DRAWER	PVC	POLYVINYL CHLORIDE
E	EAST		
EA	EACH	QT	QUARRY TILE
EF	EACH FACE		
EJ	EXPANSION JOINT	R	RISER / RADIUS
EL	ELEVATION	RCP	REFLECTED CEILING PLAN
ELEC	ELECTRICAL	RD	ROOF DRAIN
ELEV	ELEVATOR	REC	RECESSED
ENCL	ENCLOSURE	RECEP	RECEPTACLE / RECEPTION
E.O.S.	EDGE OF SLAB	REFR	REFRIGERATOR
EPDM	ETHYLENE PROPYLENE DIENE TERPOLYMER	REG	REGISTER
		REINF	REINFORCED / REINFORCING
EQ	EQUAL	REQD	REQUIRED
EQUIP	EQUIPMENT	RESIL	RESILIENT
ETR	EXISTING TO REMAIN	RL	RAIN LEADER
EWC	ELECTRIC WATER COOLER	RM	ROOM
EX	EXISTING	RO	ROUGH OPENING
EXH	EXHAUST		
EXPO	EXPOSED	S	SOUTH / SILL
EXT	EXTERIOR	SC	SOLID CORE
		SCHED	SCHEDULE
FD	FLOOR DRAIN	SECT	SECTION
FDN	FOUNDATION	SF	SQUARE FEET
FE	FIRE EXTINGUISHER	SHR	SHOWER
FEC	FIRE EXTINGUISHER CABINET	SIM	SIMILAR
FH & EC	FIRE HOSE & EXTINGUISHER CABINET	SLNT	SEALANT
		SQ	SQUARE
FIN	FINISH (ED)	SS	STAINLESS STEEL
FIX	FIXTURE	STC	SOUND TRANSMISSION CLASS
FL	FLOOR	ST	STAIR
FLASH	FLASHING	STD	STANDARD
FLUOR	FLUORESCENT	STL	STEEL
F. O.	FACE OF	STOR	STORAGE
FP	FRAME PROFILE	STR	STRUCTURE/STRUCTURAL
FR	FRAME, FRAMED	SUSP	SUSPENDED
FS	FULL SIZE	SV	SHEET VINYL
FT, '	FOOT	SYS	SYSTEM
FTG	FOOTING		
FUT	FUTURE	T	TREAD
F.T.	FIRE TREATED	T& G	TONGUE AND GROOVE
		TEL	TELEPHONE
GA	GAUGE	TEMP	TEMPORARY
GALV	GALVANIZED	TERR	TERRAZZO
GB	GRAB BAR	TH	THRESHOLD
GC	GENERAL CONTRACTOR	THK	THICK/THICKNESS
GFRC	GLASS FIBER REINFORCED CEMENT	T. O.	TOP OF
		TYP	TYPICAL
GL	GLASS		
GR	GRADE	UC	UNDERCUT
GRND	GROUND	UL	UNDERWRITERS LABORATORY
GWB	GYPSUM WALLBOARD	U. N. O.	UNLESS NOTED OTHERWISE
GWC	GLAZED WALL COATING	US	UNDERSIDE
GYP	GYPSUM		
		VB	VAPOR BARRIER
H	HEAD / HIGH	VCT	VINYL COMPOSITION TILE
HC	HOLLOW CORE	VERT	VERTICAL
HDWD	HARDWOOD	VEST	VESTIBULE
HDWR	HARDWARE	VIN	VINYL
HM	HOLLOW METAL	VNR	VENEER
HORIZ	HORIZONTAL	VP	VENEER PLASTER
HP	HIGH POINT	VWC	VINYL WALL COVERING
HT	HEIGHT		
HVAC	HEATING, VENTILATING & AIR CONDITIONING	W	WEST
		W	WIDTH / WIDE
ID	INSIDE DIAMETER	W/	WITH
IN, "	INCH	WC	WATER CLOSET
INC	INCLUDING	WD	WOOD
INSUL	INSULATION/INSULATED/ INSULATING	WDW	WINDOW
		WGL	WIRE GLASS
INT	INTERIOR	WH	WALL HUNG
		W/O	WITHOUT
J	JAMB	W. P.	WORKING POINT
JAN	JANITOR'S	WPF/G	WATERPROOF/WATERPROOFING
JT	JOINT	WWF	WELDED WIRE FABRIC
K/O	KNOCKOUT		
KPL	KICKPLATE		

SYMBOLS AND GRAPHICS KEY

- 2 / A401 — WALL SECTION
- 4 / A401 — BUILDING SECTION
- 2 / A401 — DETAIL
- 14 / A501 — ENLARGED PLAN, SECTION, ELEVATION OR DETAIL
- A — STRUCTURAL GRID LINE AT < OF COLUMN OR F.O. EXTERIOR WALL
- MATCH LINE
- 1 HOUR RATED WALL
- 2 HOUR RATED WALL
- 4 HOUR RATED WALL
- EL: (2'-8") — ELEVATION SYMBOL
- RECEPTION / 228 — ROOM NAME / ROOM NUMBER
- 220-4 — DOOR NUMBER (ROOM NO. - DOOR NO.)
- 2 — WINDOW TYPE
- V — PARTITION TYPE
- 1 / 4 A501 2 / 4 — INTERIOR ELEVATION
- 2 — REVISION NUMBER
- 1 — INTERIOR ELEVATION
- 1 / A501 — EXTERIOR ELEVATION
- BRICK
- CMU
- CONCRETE/PLASTER (ELEVATION) CONCRETE (SECTION)
- CONCRETE, PRECAST
- EARTH
- ACOUSTIC TILE
- CARPETING
- INSULATION, RIGID
- INSULATION, BATT.
- PLYWOOD
- ROUGH WOOD (CONTINUOUS)
- WOOD BLOCKING/SHIM
- FINISHED WOOD
- ALUMINUM
- STEEL
- PLASTER / GYPSUM BD
- PERLITE
- FIBERGLASS
- GRAVEL

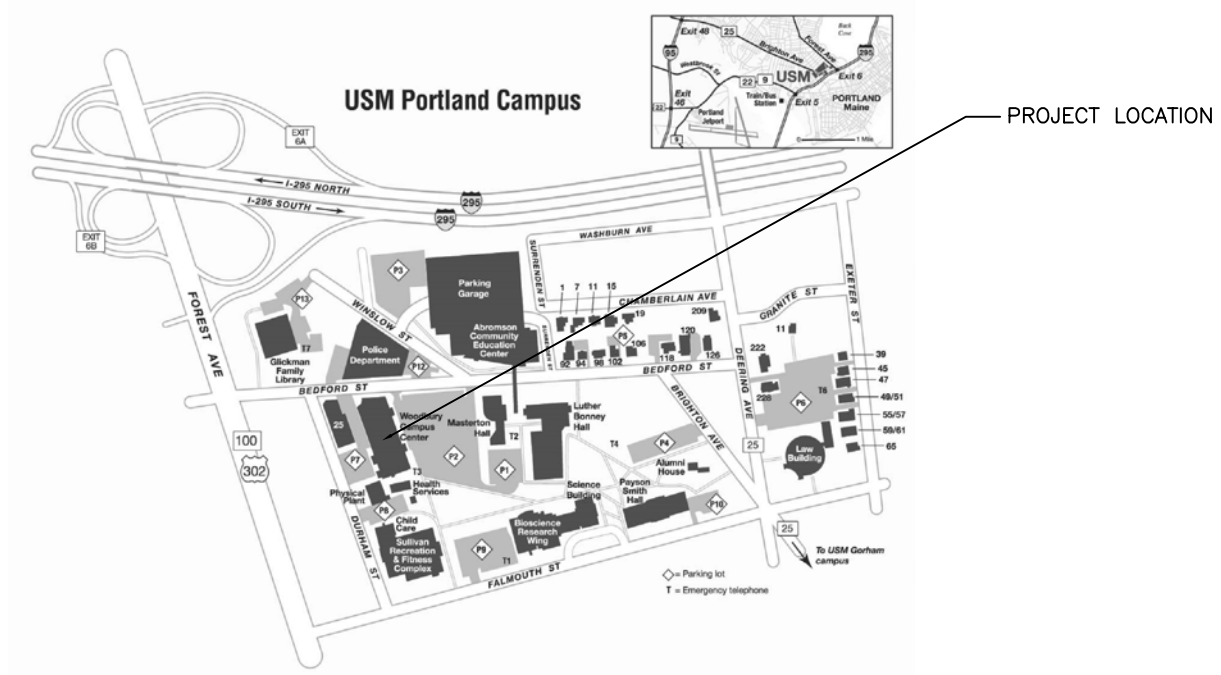

CAMPUS MAP

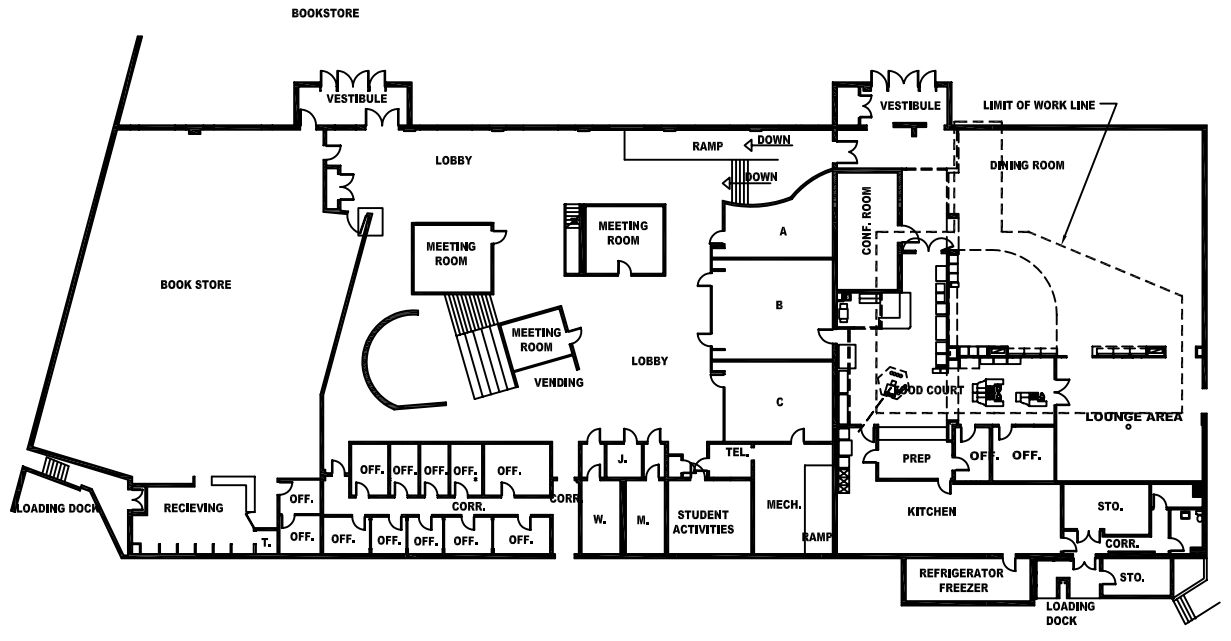

KEY PLAN

BEACON ARCHITECTURAL ASSOCIATES
145 South Street
Boston, MA 02111-2802
617/ 357-7171
fax 617/ 357-1832
www.beaconarch.com

? 2006

ISSUE DATES

DATE	BY	DESCRIPTION
06-09-06	•	
06-23-06	•	PERMIT
	•	•
	•	•
	•	•
	•	•
	•	•
	•	•
	•	•
	•	•
	•	•
	•	•

OWNER

UNIVERSITY OF SOUTHERN MAINE

UNIVERSITY OF MAINE
PORTLAND CAMPUS

WOODBURY COMMONS

JOB NUMBER 06-724.3

SCALE 1" = 20'-0"

DRAWING NAME
ABBREVIATIONS & KEY PLANS

DRAWING NO.
X-001