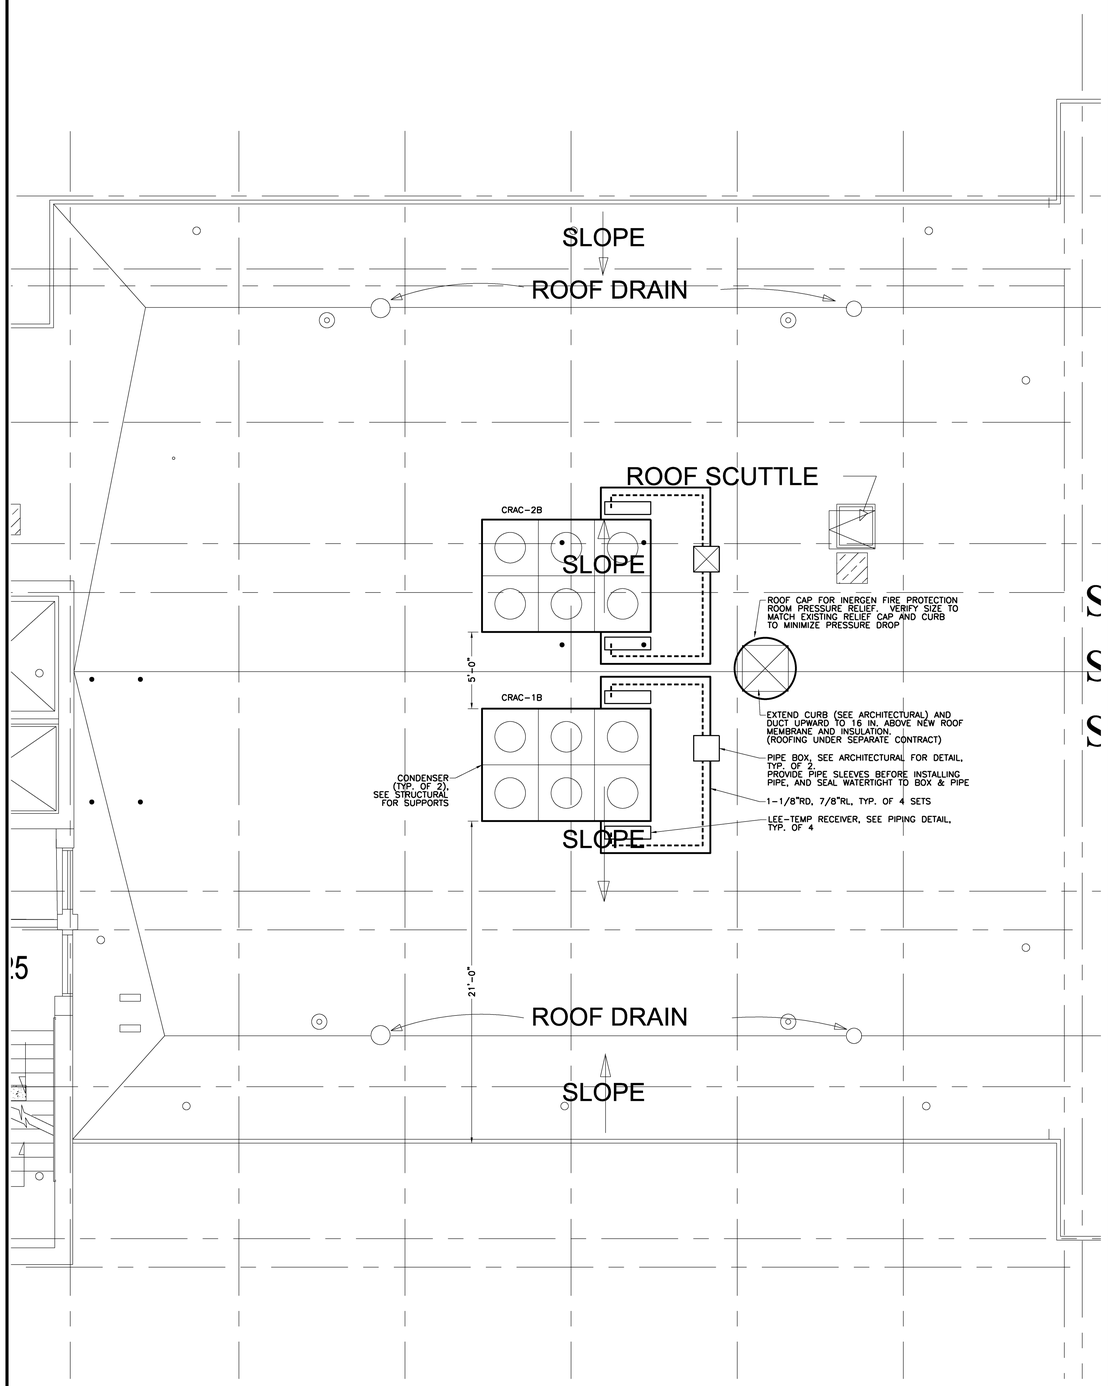

ROOF PLAN
1/4" = 1'-0" | 0 2' 4' 6' | REF: NA | A2

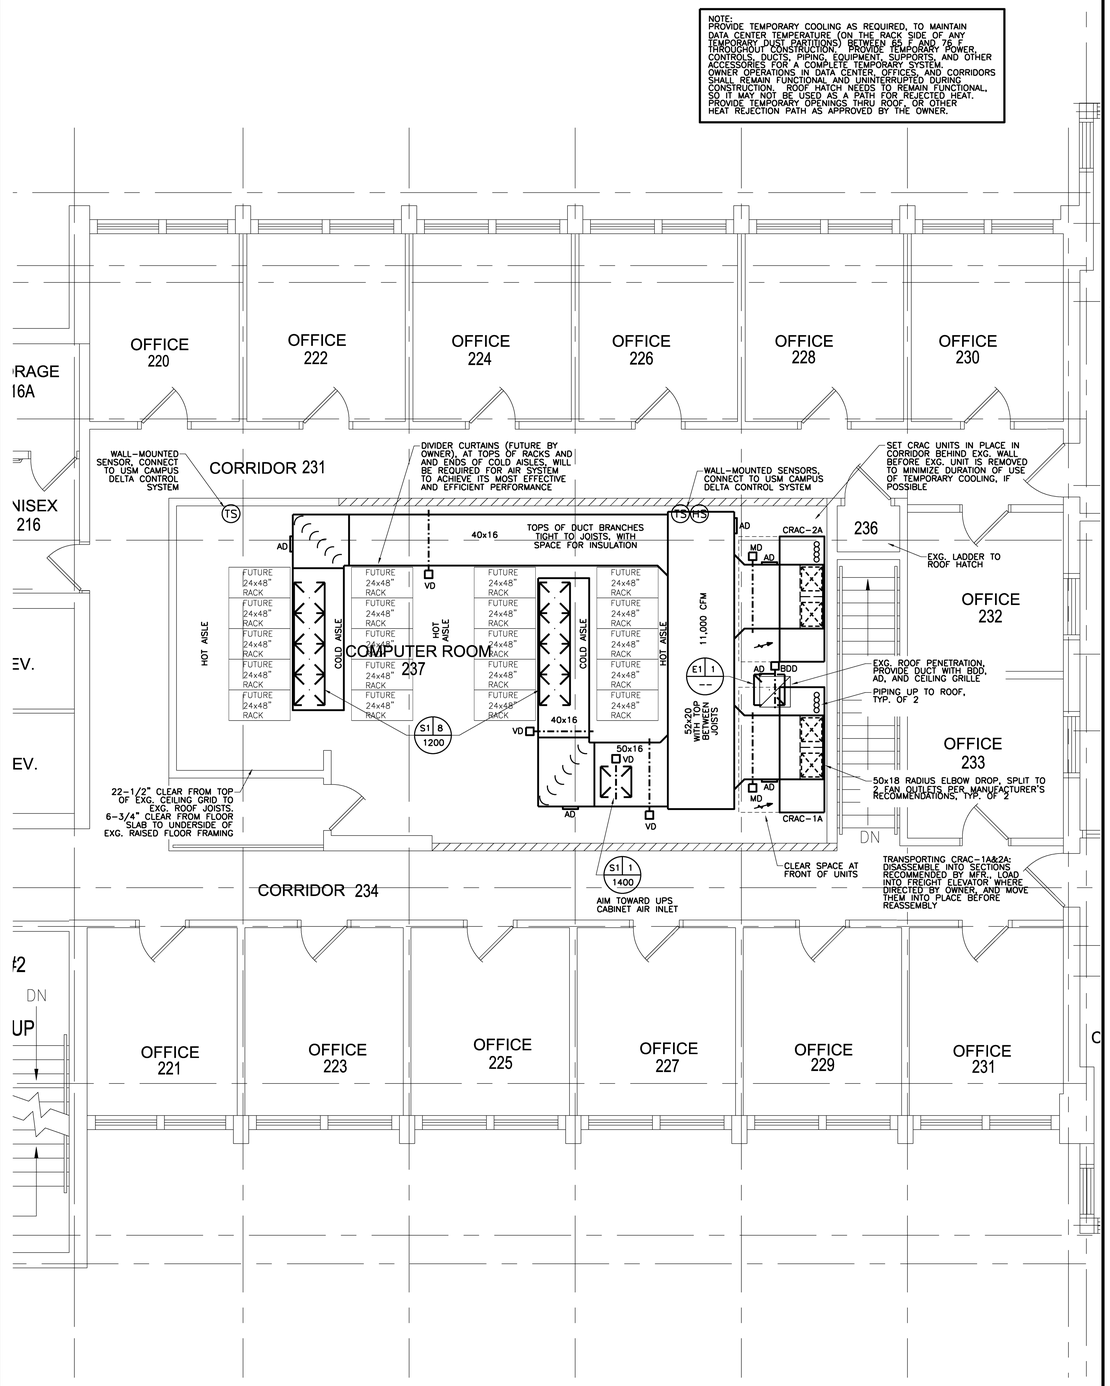

SECOND FLOOR PLAN
1/4" = 1'-0" | 0 2' 4' 6' | REF: NA | A1

HARRIMAN
Architects + Engineers
46 Harriman Drive
Auburn, ME 04210
207.784.5100 tel
123 Middle Street
Portland, ME 04101
207.775.0053 tel
One Perimeter Road
Manchester, NH 03103
603.626.1242 tel
www.harriman.com
© 2011

STATE OF MAINE
CLIFTON W. GREM
No. 6405
LICENSED
PROFESSIONAL ENGINEER

Project Title

UNIVERSITY OF MAINE SYSTEM
DATA CENTER UPGRADES

Portland, Maine

HA Project No. 09533

Key Plan

Mark	Date	Description
	05-09-2011	ISSUED FOR BID
	04-05-2011	ISSUED FOR 100% REVIEW
	01-24-2011	ISSUED FOR 75% REVIEW

Issue Dates

Drawing Status

Drawing Title

SECOND FLOOR PLAN & ROOF PLAN

PA / PE:

Drawn By:

Drawing Number

M10.1