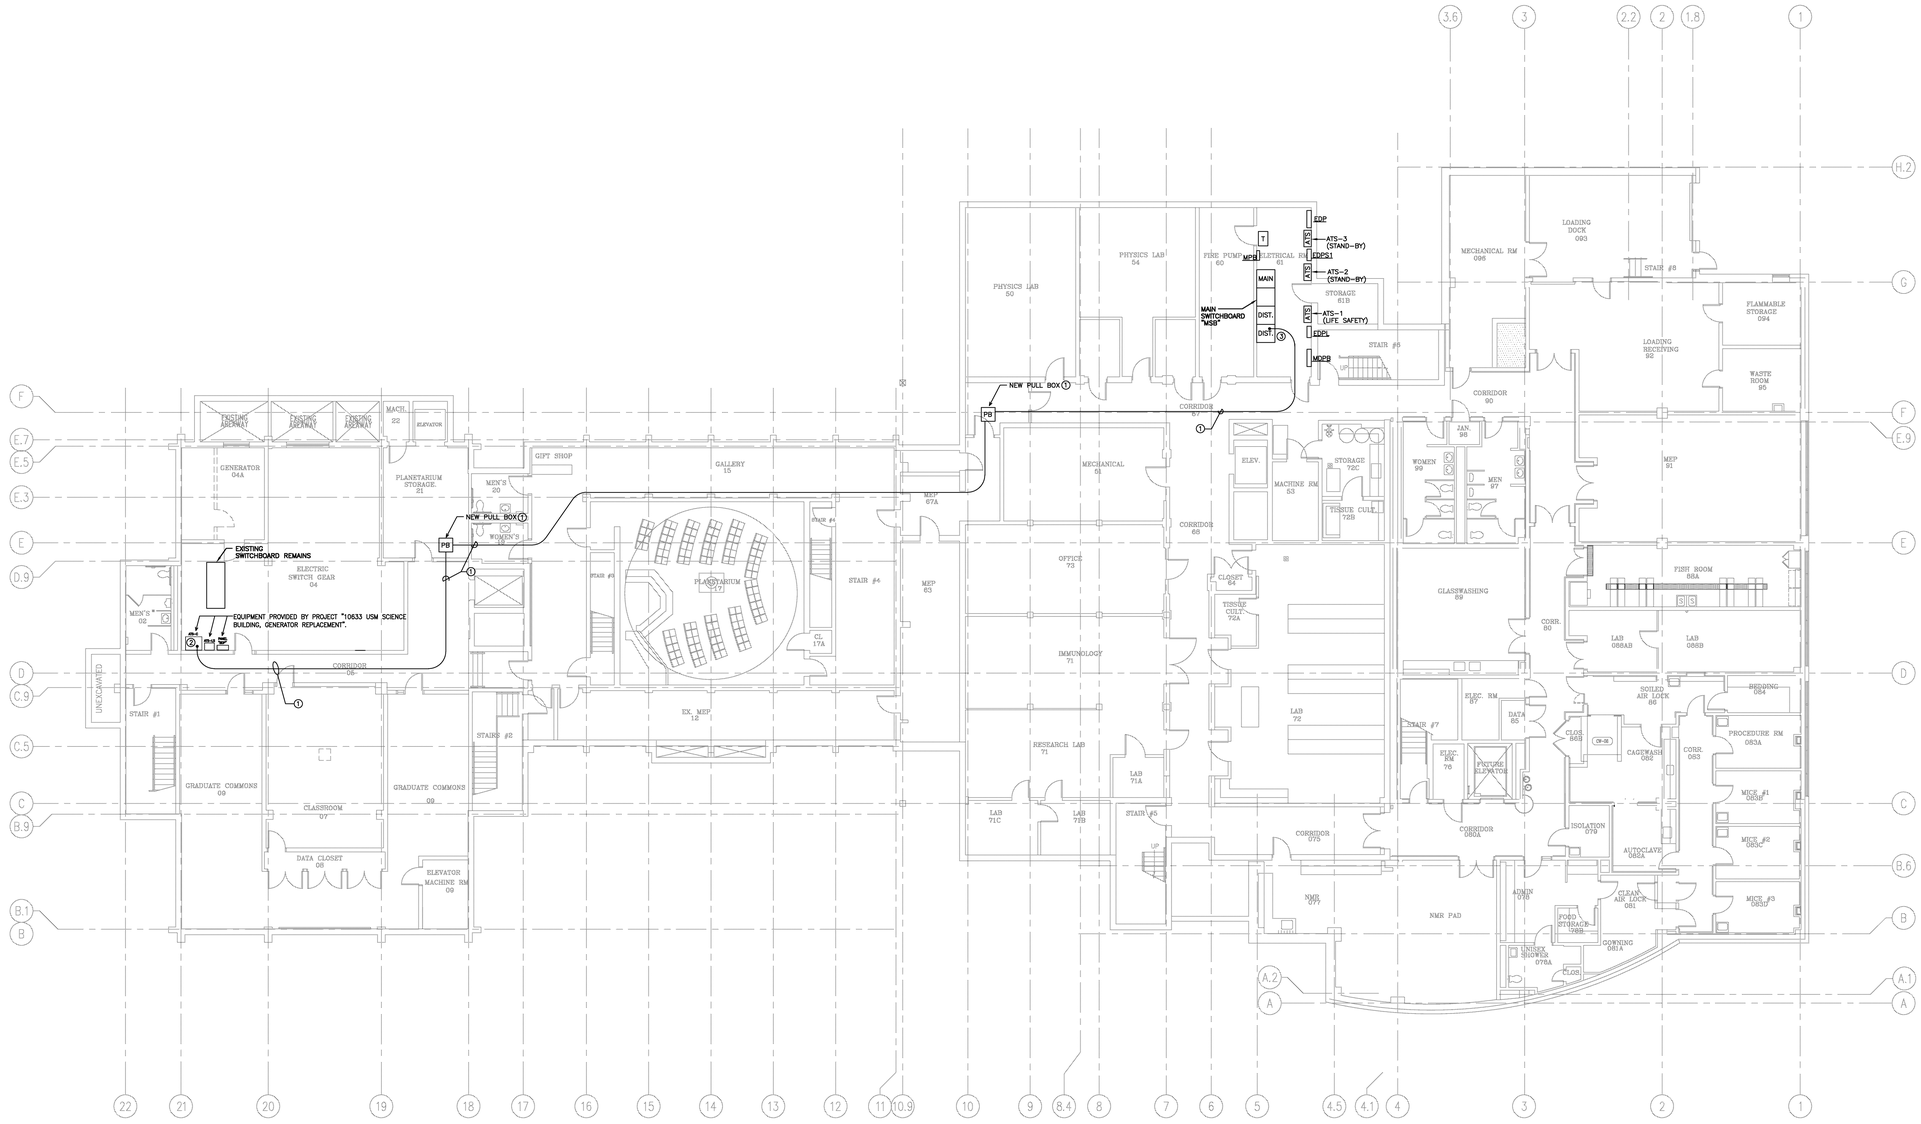

CONDUIT ROUTE KEY NOTES

1. PROVIDE PULL BOXES, CONDUIT AND CONDUCTORS TO EXISTING MAIN SWITCHBOARD "MSB". PROPOSED ROUTE FOLLOWS EXISTING CONDUIT FROM MAIN SWITCHBOARD "MSB" IN ELECTRICAL ROOM 61 TO EXISTING SWITCHBOARD IN ELECTRIC SWITCHGEAR ROOM 04.
2. PROVIDE TERMINATIONS IN TRANSFER SWITCH "ATS-C".
3. PROVIDE NEW 400A, 3-POLE BREAKER IN EXISTING DISTRIBUTION SECTION AND TERMINATE.

PROPOSED CONDUIT ROUTE – BASEMENT FLOOR PLAN | A1

3/32" = 1'-0" | REF: NA

HARRIMAN

Architects + Engineers

65 Harriman Drive
Auburn, ME 04210
207.784.5100 tel

Middle Street
Portland, ME 04101
207.775.6053 tel

One Perimeter Road
Manchester, NH 03103
603.626.1242 tel

www.harriman.com

© 2011

PHILIP R. MORRISSETTE No. 3917 LICENSED PROFESSIONAL ENGINEER STATE OF MAINE

Project Title

UNIVERSITY OF MAINE SYSTEM
DATA CENTER UPGRADES

Portland, Maine

HA Project No.	09533

Key Plan

Mark	Date	Description
	05-09-2011	ISSUED FOR BID
	04-05-2011	ISSUED FOR 100% REVIEW
	01-24-2011	ISSUED FOR 75% REVIEW

Issue Dates

Drawing Status

Drawing Title

ELECTRICAL NEW WORK BASEMENT FLOOR PLAN

PA / PE: PRM	Drawn By: RJB

Drawing Number

E20.0