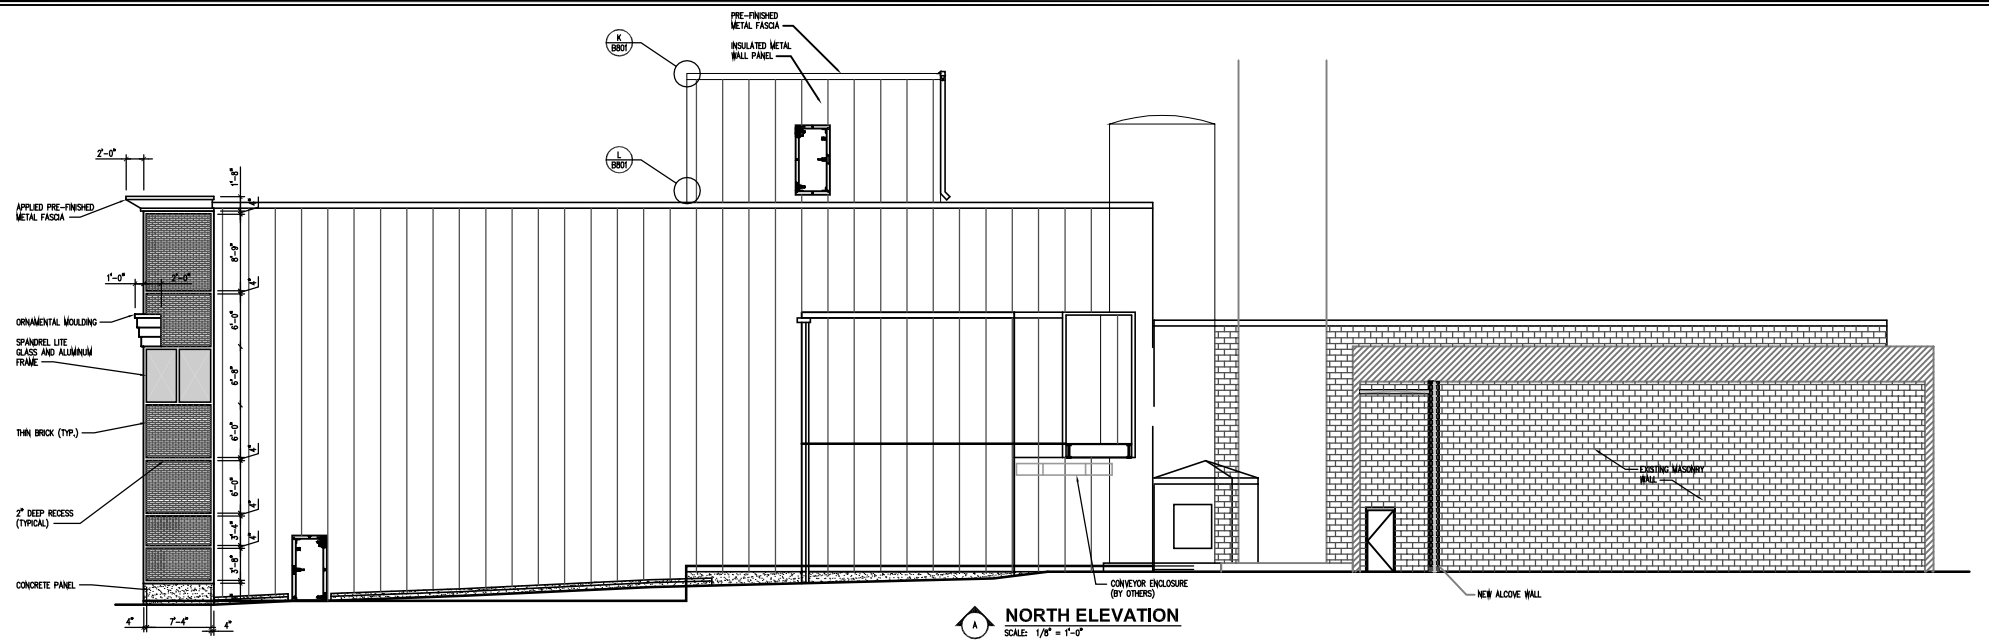

NORTH ELEVATION
SCALE: 1/8" = 1'-0"

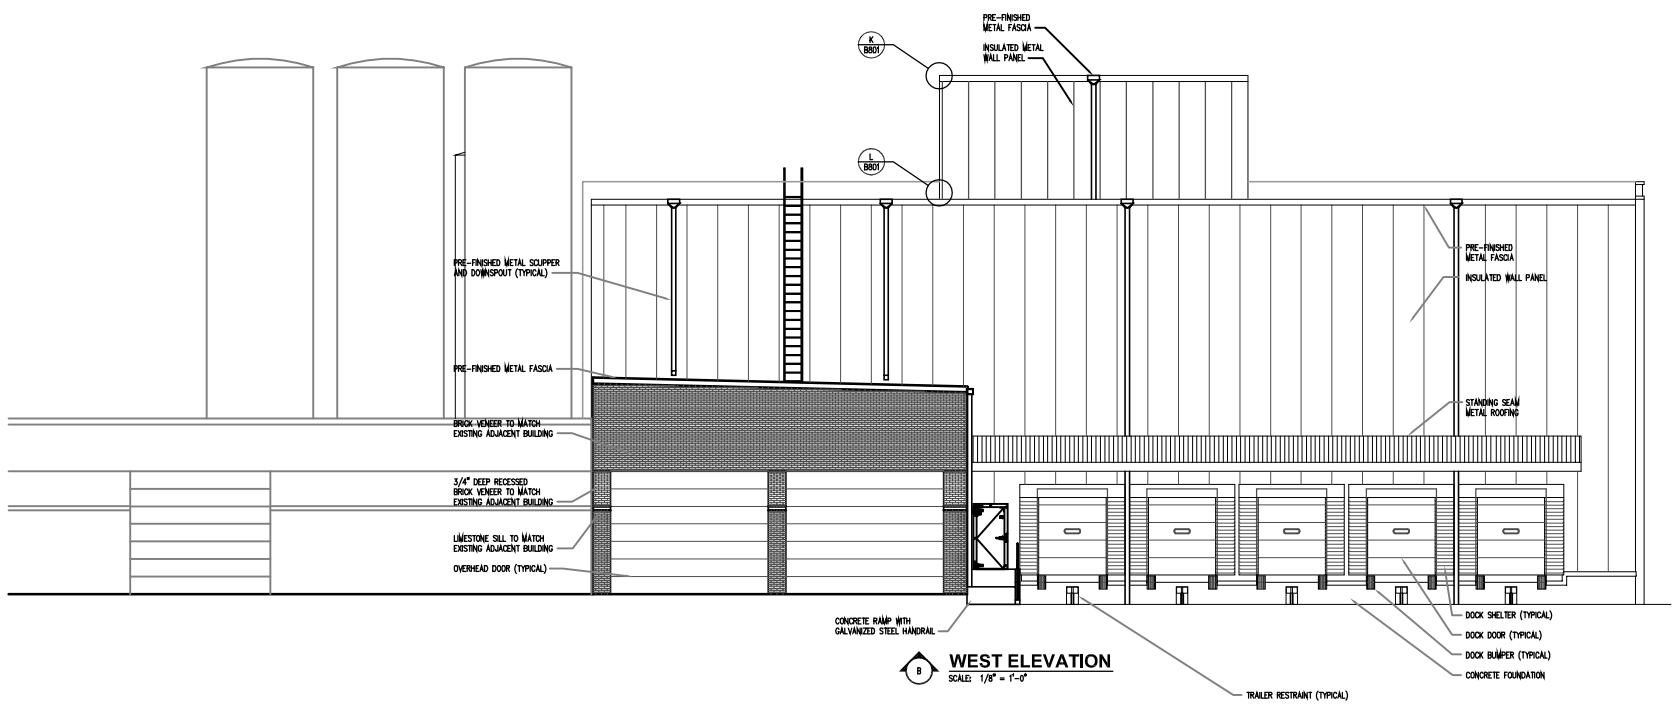

WEST ELEVATION
SCALE: 1/8" = 1'-0"

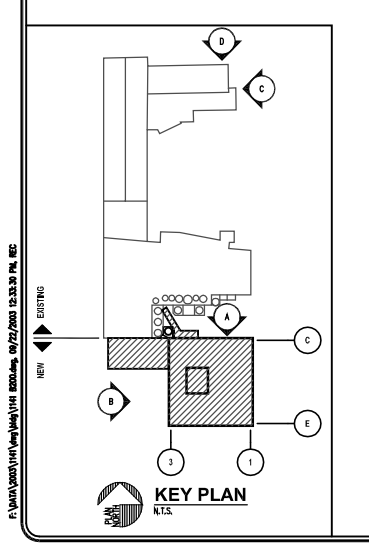

KEY PLAN
N.T.S.

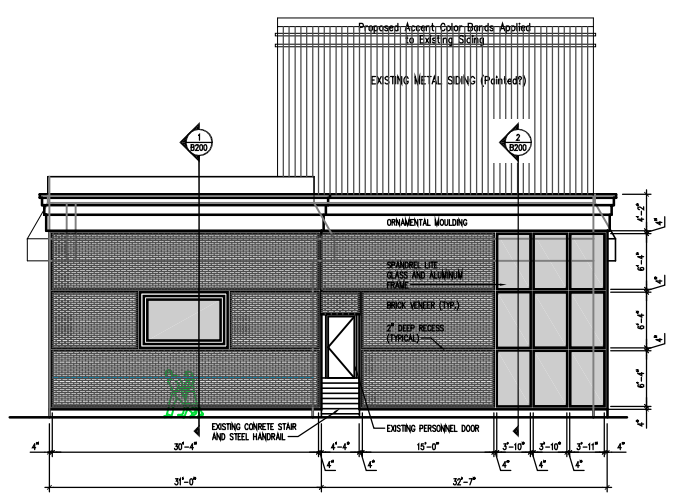

SOUTH ELEVATION
SCALE: 1/8" = 1'-0"

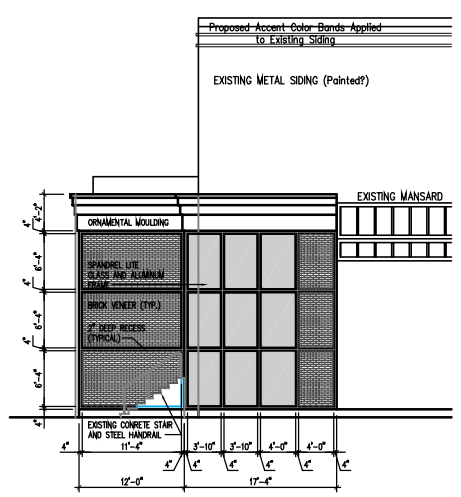

EAST ELEVATION
SCALE: 1/8" = 1'-0"

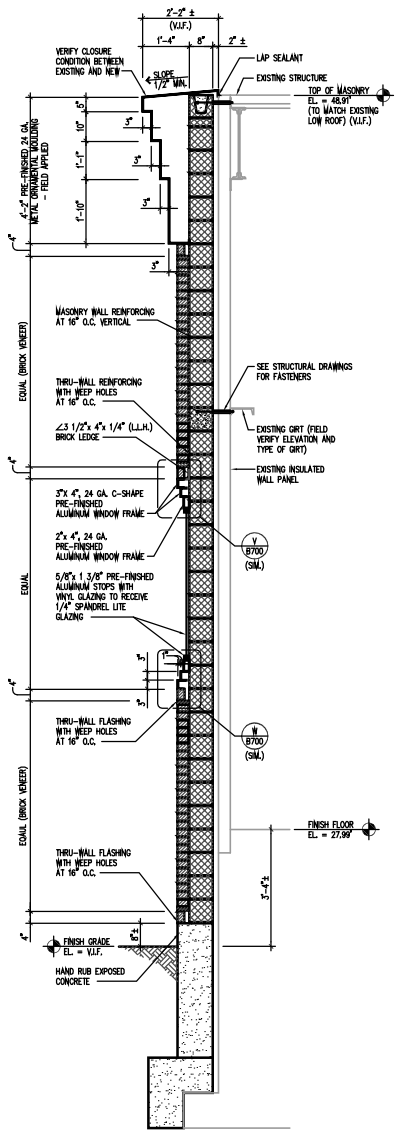

SECTION
SCALE: 1/2" = 1'-0"

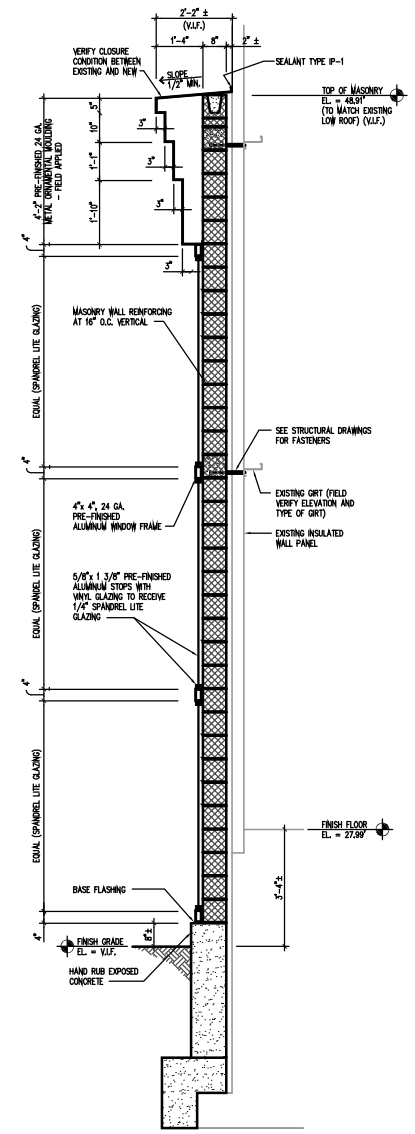

SECTION
SCALE: 1/2" = 1'-0"

FACILITIES DESIGN

FACILITIES DESIGN, INC.
3904 Abel Drive
Columbia, Pennsylvania 17512
Phone: (717) 285-9442
Fax: (717) 285-3102
Email: info@facilitiesdesign.com
Web: www.facilitiesdesign.com

Engineering Design Services
Architectural Engineering
Building
Foundation & Structural
Plumbing & HVAC & Fire Protection
Central Refrigeration & Thermal Storage
Lighting & Power Distribution & Controls
Thermal Insulation
Materials Handling

Project Services
Project Planning & Project Management
Master Planning
Feasibility Studies
Materials Handling Systems Studies

-	-	-
-	-	-
-	-	-
-	-	-
-	-	-
-	-	-
-	-	-
-	-	-
-	-	-
-	-	-
0	08-29-03	ISSUED FOR BIDDING

REVISIONS

This drawing and all information contained herein, remains the property of FACILITIES DESIGN, INC. All rights are expressly reserved and this drawing may not be reproduced in whole or in part without the express written consent of FACILITIES DESIGN, INC.

Do not scale drawing. Contractor shall verify all dimensions and conditions prior to construction. Any discrepancies shall be reported to FACILITIES DESIGN, INC. prior to construction for resolution.

PROJECT MANAGER: MSM	SEAL:
DESIGNED BY: VCM	
DRAWN BY: REC	
CHECKED BY: VCM	

PROJECT:

NEW MILK COOLER

Oakhurst DAIRY

364 FORREST AVENUE
PORTLAND, MAINE 04101

PROJECT NUMBER:
2003.1141.0

DATE:
AUGUST 29, 2003

DRAWING TITLE:
BUILDING ELEVATIONS
SHEET NO. 1

DRAWING NUMBER: B200 | REVISION: 0

P:\DATA\2003\2003.1141\dwg\dwg\2003.1141 B200.dwg, 08/29/2003 12:39:39 PM, REC