This drawing and all information contained herein, remains the property of FACILITIES DESIGN, INC. All rights are expressly reserved and this drawing may not be reproduced in whole or in part without the express written consent of FACILITIES DESIGN, INC.

Do not scale drawing. Contractor shall verify all dimensions and conditions prior to construction. Any discrepancies shall be reported to FACILITIES DESIGN, INC. prior to commencement for resolution.

ISSUED FOR	DATE	BY
ISSUED FOR BIDDING	08-29-03	-
-	-	-
-	-	-
-	-	-
-	-	-
-	-	-
-	-	-
-	-	-
-	-	-
-	-	-
-	-	-

REVISIONS

FACILITIES DESIGN, INC.
3904 Abel Drive
Columbia, Pennsylvania 17512
Phone: (717) 285-9442
Fax: (717) 285-3102
Email: info@facilitiesdesign.com
Web: www.facilitiesdesign.com
C.A. NUMBER: 030119-F

Engineering Design Services
Architectural Engineering
Planning
Feasibility Studies
Value Analysis
Space Planning
Project Planning & Project Management
Project Services
Mechanical Systems Studies
Electrical Systems Studies
Plumbing & HVAC & Fire Protection
Control Integration & Remote Energy
Lighting & Power Distribution & Controls
Lighting
Uninterruptible Power Supplies
Fire Protection & Structural
Acoustical Engineering

PROJECT MANAGER: SEAL
RSM
DESIGNED BY:
REC
DRAWN BY:
REC
CHECKED BY:
VGM

PROJECT:
NEW MILK COOLER

364 FORREST AVENUE
PORTLAND, MAINE 04101

PROJECT NUMBER:
2003.1141.0

DATE:
AUGUST 29, 2003

DRAWING TITLE:
BUILDING CROSS SECTIONS

DRAWING NUMBER: B400
REVISION: 0

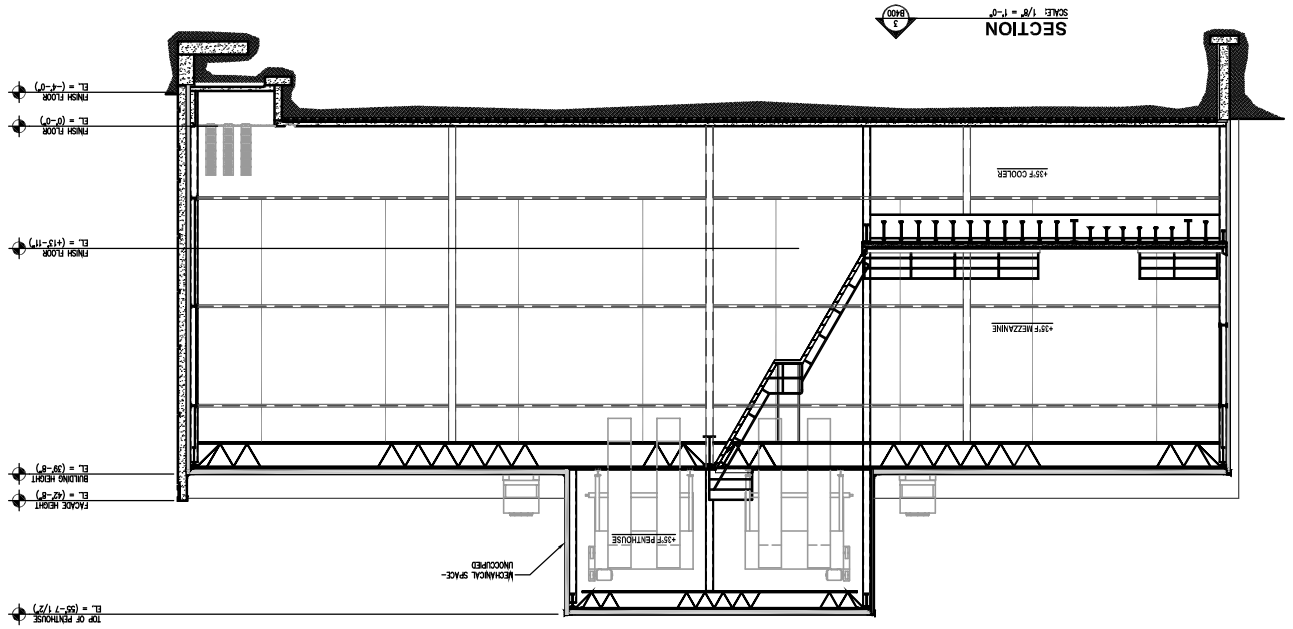

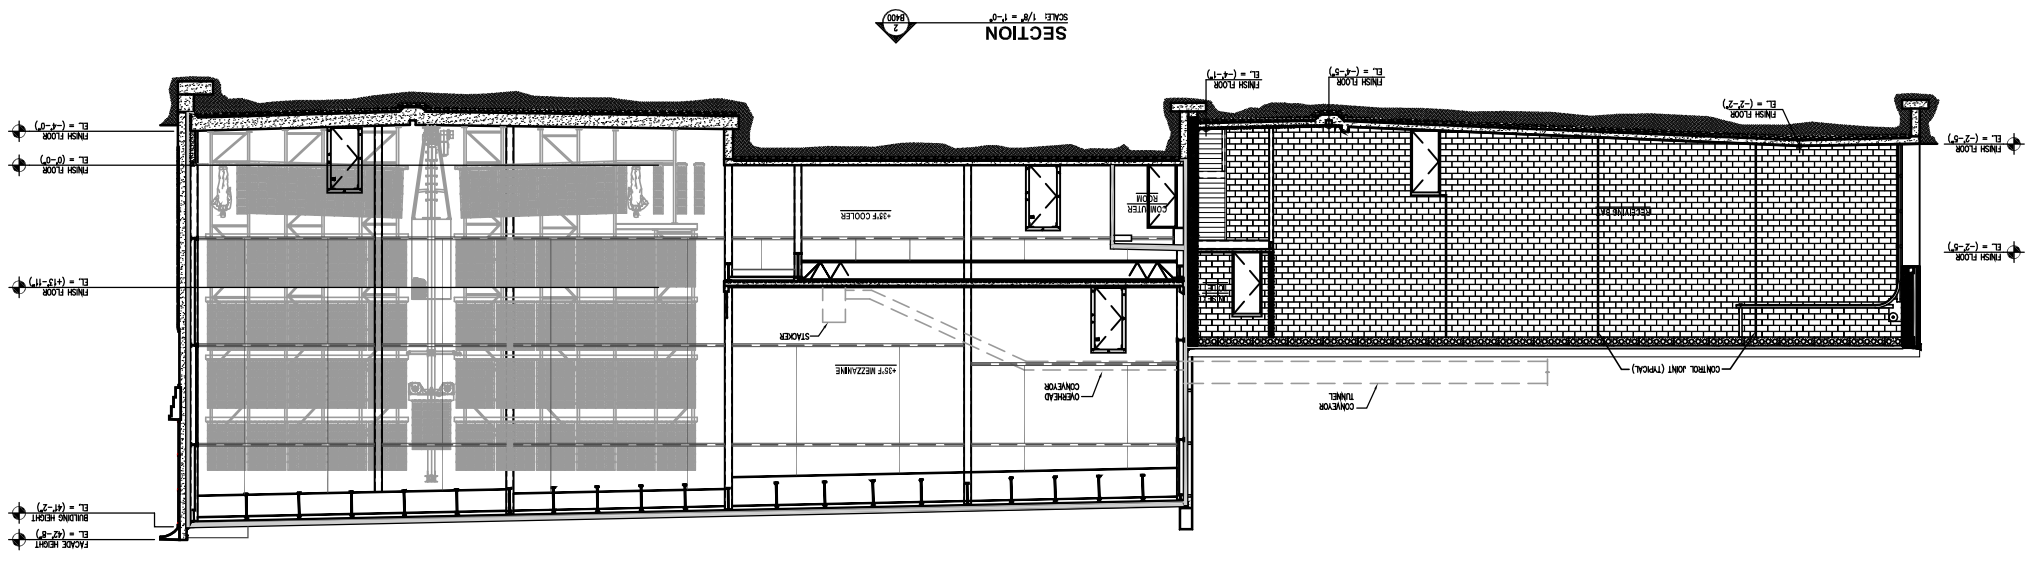

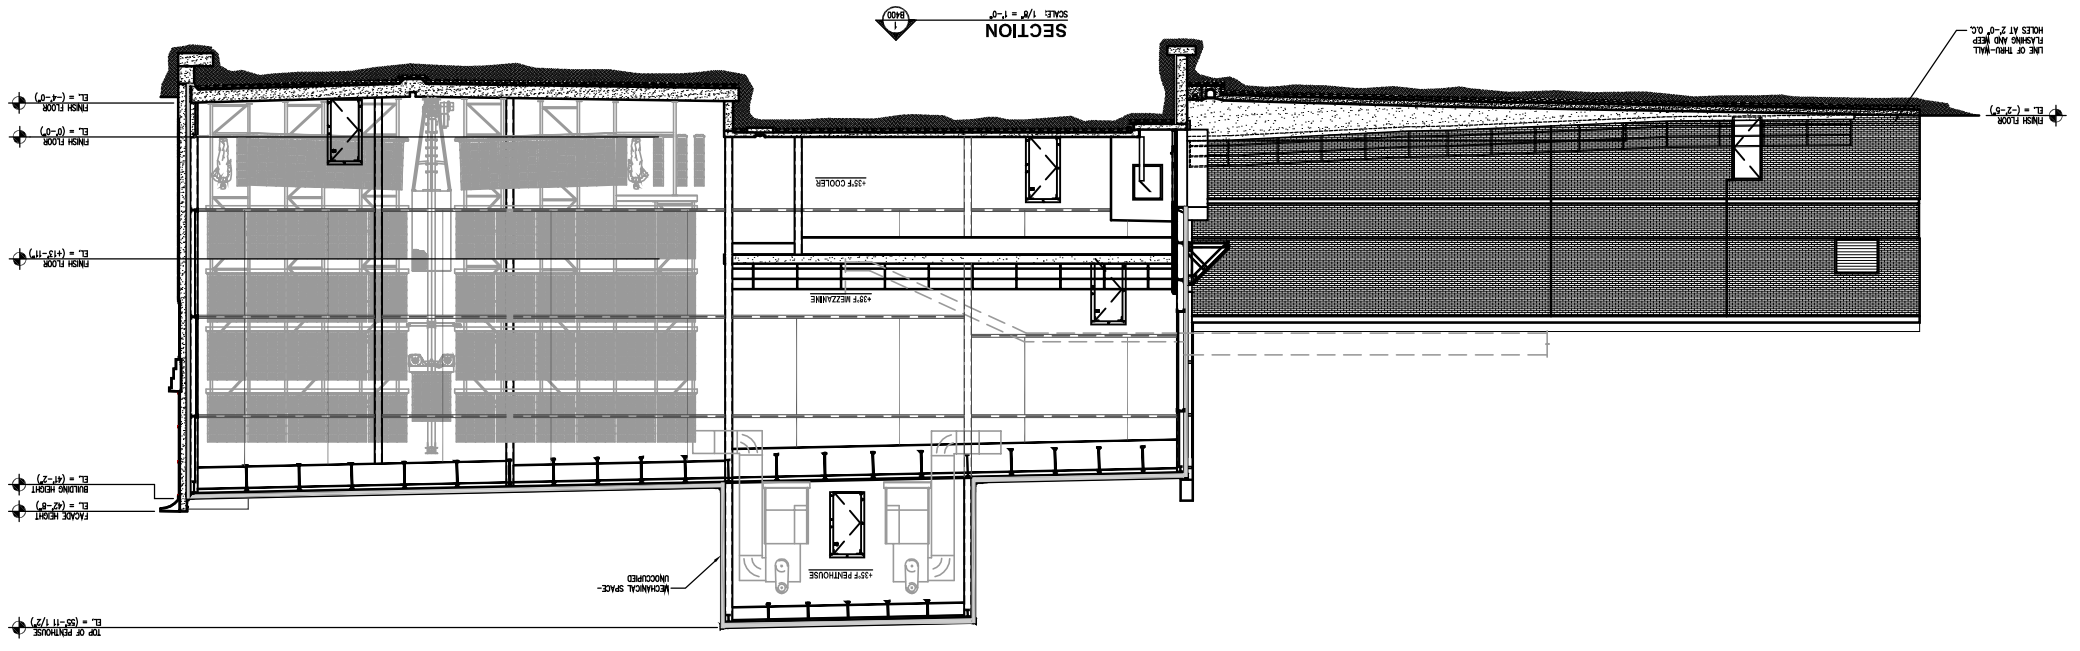

S:\2003\2003141\dwg\arch\B400.dwg, 08/29/2003 12:43:14 PM, EST