GENERAL DOOR SCHEDULE

DOOR NO.	DOOR W, x HT., x THK.	DOOR TYPE	DOOR MATL.	DOOR FIN.	GLAZING SIZE/TYPE	FRAME TYPE	FRAME MATL.	FRAME FIN.	DETAIL HEAD	DETAIL JAMB	DETAIL SILL	DETAIL GUARD	HARDWARE SET	FIRE RATED ASSEMBLY	TO U.S.D.A. STANDARDS	REMARKS
101	18'-0" x 14'-0" x 2"	A	ISC	FF BOP	(3) 11" x 24" POLYCARBONATE	N/A	STL	FF GS	A B700	B B700	N/A	N/A	.	N/A	NO	ELECTRIC OPERATED .
102	18'-0" x 14'-0" x 2"	A	ISC	FF BOP	(3) 11" x 24" POLYCARBONATE	N/A	STL	FF GS	A B700	B B700	N/A	N/A	.	N/A	NO	ELECTRIC OPERATED .
103	3'-0" x 7'-0" x 1 3/4"	B	SS	FF SS	N/A	BB	SS	FF SS	C B700	D B700	N/A	N/A	1	N/A	NO	. SEE GENERAL DOOR NOTE NO. 3
104	3'-0" x 7'-0" x 1 3/4"	C	SS	FF SS	5" x 20" POLYCARBONATE	AA	SS	FF SS	E B700	F B700	N/A	N/A	1	N/A	NO	. SEE GENERAL DOOR NOTE NO. 2
105	NOT USED															→
106	3'-0" x 7'-0" x 1 3/4"	C	H/M	FA PTD	5" x 20" POLYCARBONATE	BB	H/M	FA PTD	C B700	H B700	N/A	N/A	2	N/A	NO	.
107	3'-0" x 7'-0" x 1 3/4"	B	H/M	FA PTD	N/A	BB	H/M	FA PTD	G B700	H B700	N/A	N/A	1	N/A	NO	. SEE GENERAL DOOR NOTE NO. 1
108	3'-0" x 7'-0" x 1 3/4"	C	SS	FF SS	5" x 20" POLYCARBONATE	AA	SS	FF SS	E B700	F B700	N/A	N/A	1	N/A	NO	.
201	3'-0" x 7'-0" x 1 3/4"	D	SS	FF SS	HALF-LITE POLYCARBONATE	AA	SS	FF SS	E B700	F B700	N/A	N/A	2	N/A	NO	.
202	(2) 3'-0" x 7'-0" x 1 3/4"	E	H/M	FA PTD	10" x 10" POLYCARBONATE	CC	H/M	FA PTD	C B700	H B700	N/A	N/A	5	N/A	NO	.
203	4'-0" x 7'-0" x 1 3/4"	B	H/M	FA PTD	N/A	DD	H/M	FA PTD	C B700	H B700	N/A	N/A	6	N/A	NO	.
204	3'-0" x 7'-0" x 1 3/4"	D	SS	FF SS	HALF-LITE POLYCARBONATE	AA	SS	FF SS	E B700	F B700	N/A	N/A	2	N/A	NO	.
205	3'-0" x 7'-0" x 1 3/4"	B	SS	FF SS	N/A	AA	SS	FF SS	E B700	F B700	N/A	N/A	4	N/A	NO	.

FINISH LEGEND

BOP – BAKED ON PLASTISOL
EP – EPOXY PAINT
FA – FIELD APPLIED
FF – FACTORY FINISH
GS – GALVANIZED STEEL
H/M – HOLLOW METAL
I/M – INSULATED HOLLOW METAL
ISC – INSULATED STEEL CLAD
SS – STAINLESS STEEL
STL – STEEL

GENERAL DOOR NOTES

1. PROVIDE DRIP CAP PER DETAIL K/B700.
2. FIELD VERIFY EXISTING FLOOR ELEVATION AND RELAY INFORMATION TO ENGINEER.
3. SILL HEIGHT TO BE 2" ABOVE RECEIVING DOORS.

COLD STORAGE DOOR SCHEDULE

DOOR NO.	DOOR W, x HT., x THK.	DOOR TYPE	DOOR MATL.	DOOR FIN.	GLAZING SIZE/TYPE	FRAME MATL.	FRAME FIN.	DETAIL HEAD	DETAIL JAMB	DETAIL SILL	DETAIL GUARD	HARDWARE SET	HEATER CABLE	OPERATION	ACTIVATION	FIRE RATED ASSEMBLY	TO U.S.D.A. STANDARDS	REMARKS
1	3'-0" x 7'-0" x 1 3/4"	AAA	FRP	FF FRP	10" x 10" POLYCARBONATE	FRP	FF FRP	G B700	H B700	J B700	—.— .	1	NO	MANUAL	N/A	N/A	NO	SEE COLD STORAGE NOTE NO. 1 .
2	3'-0" x 7'-0" x 1 3/4"	AAA	FRP	FF FRP	10" x 10" POLYCARBONATE	FRP	FF FRP	G B700	H B700	J B700	—.— .	3	NO	MANUAL	N/A	N/A	NO	SEE COLD STORAGE NOTE NO. 1 .
3	3'-0" x 7'-0" x 4"	BBB	ISC	FF BOA	N/A	MC	GS BOA	K B700	L B700	M B700	—.— .	EXIT DEVICE	NO	MANUAL	N/A	N/A	NO	.
4	8'-0" x 9'-0" x 4"	CCC	ISC	FF BOA	11" x 24" ACRYLIC	MC	FF GS	N B700	P B700	N/A	—.— .	PADLOCK/ PROVISION	NO	MANUAL	PULL HANDLE	N/A	NO	.
5	8'-0" x 9'-0" x 4"	CCC	ISC	FF BOA	11" x 24" ACRYLIC	MC	FF GS	N B700	P B700	N/A	—.— .	PADLOCK/ PROVISION	NO	MANUAL	PULL HANDLE	N/A	NO	.
6	8'-0" x 9'-0" x 4"	CCC	ISC	FF BOA	11" x 24" ACRYLIC	MC	FF GS	N B700	P B700	N/A	—.— .	PADLOCK/ PROVISION	NO	MANUAL	PULL HANDLE	N/A	NO	.
7	8'-0" x 9'-0" x 4"	CCC	ISC	FF BOA	11" x 24" ACRYLIC	MC	FF GS	N B700	P B700	N/A	—.— .	PADLOCK/ PROVISION	NO	MANUAL	PULL HANDLE	N/A	NO	.
8	8'-0" x 9'-0" x 4"	CCC	ISC	FF BOA	11" x 24" ACRYLIC	MC	FF GS	N B700	P B700	N/A	—.— .	PADLOCK/ PROVISION	NO	MANUAL	PULL HANDLE	N/A	NO	.
9	3'-0" x 7'-0" x 4"	BBB	ISC	FF BOA	N/A	MC	GS BOA	K B700	L B700	M B700	—.— .	EXIT DEVICE	NO	MANUAL	N/A	N/A	NO	.
10	3'-0" x 7'-0" x 4"	BBB	ISC	FF BOA	N/A	MC	GS BOA	K B700	L B700	M(SIM.) B700	—.— .	EXIT DEVICE	NO	MANUAL	N/A	N/A	NO	.
11	3'-0" x 7'-0" x 1 3/4"	AAA	FRP	FF FRP	10" x 10" POLYCARBONATE	FRP	FF FRP	G B700	H B700	J B700	—.— .	1	NO	MANUAL	N/A	N/A	NO	SEE COLD STORAGE NOTE NO. 1 .
21	3'-0" x 7'-0" x 4"	BBB	ISC	FF BOA	10" x 10" POLYCARBONATE	MC	GS BOA	K B700	L B700	M(SIM.) B700	—.— .	EXIT DEVICE	NO	MANUAL	N/A	N/A	NO	.
31	3'-0" x 7'-0" x 4"	DDD	ISC	FF BOA	N/A	MC	GS BOA	K B700	L B700	R B700	—.— .	EXIT DEVICE	NO	MANUAL	N/A	N/A	NO	.

FINISH LEGEND

BOA – BAKED-ON ACRYLIC
FA – FIELD APPLIED
FF – FACTORY FINISH
FRP – FIBERGLASS REINFORCED PLASTIC
GS – GALVANIZED STEEL
H/M – HOLLOW METAL
ISC – INSULATED STEEL CLAD
MC – METAL CLAD WOOD
SS – STAINLESS STEEL

COLD STORAGE DOOR NOTES

1. SEE DOOR HARDWARE SET NUMBER IN SPECIFICATION SECTION 08711

ROOM FINISH SCHEDULE

NO.	ROOM NAME	BASE	FLOOR	WALLS NORTH	WALLS EAST	WALLS SOUTH	WALLS WEST	CEILING	CEILING HEIGHT	TO U.S.D.A. STANDARDS	FIRE RATING	REMARKS
101	RECEIVING BAY	ARB RSF	ARB RSF	GBU	GBU	GBU	GBU	CONC EP	22'-0"±	NO	N/A	
102	NOT USED											→
103	ELECTRICAL ROOM	NONE	SEAL	I&P BOA	I&P BOA	I&P BOA	I&P BOA	ICP	9'-0"	NO	N/A	
104	COMPUTER ROOM	VCB	VCT	I&P BOA	I&P BOA	I&P BOA	I&P BOA	ICP	9'-0"	NO	N/A	
105	COORDINATOR'S OFFICE	VCB	VCT	I&P BOA	I&P BOA	I&P BOA	I&P BOA	ICP	9'-0"	NO	N/A	
106	+35'F COOLER	CC	SH	I&P BOA	I&P BOA	I&P BOA	I&P BOA	EXPS EP	35'-0"±	NO	N/A	REFER TO ROOM FINISH NOTE NO. 1 REFER TO ROOM FINISH NOTE NO. 2
107	TANK ALCOVE	ARB EXST	ARB EXST	SGFT	EXST	EXST	SGFT	EXST	16'-0"	NO	N/A	
201	CONVEYOR MEZZANINE	CC	CONCT SEAL	BOA	NONE	NONE	BOA	EXPS EP	24'-0"±	NO	N/A	REFER TO ROOM FINISH NOTE NO. 1 REFER TO ROOM FINISH NOTE NO. 2
202	TEST OFFICE	VCB	VCT	GWU	GWU	GWU	GWU	EXPS EP	9'-0"±	NO	N/A	
203	WALKWAY	NONE	DP	BOA	BOA	BOA	BOA	IRP	9'-0"	NO	N/A	REFER TO ROOM FINISH NOTE NO. 2
204	VESTIBULE	VCB	VCT	GWU	GWU	GWU	GWU	EXPS EP	9'-0"±	NO	N/A	
205	UNISEX TOILET	VCB	VCT	GWU	GWU	GWU	GWU	EXPS EP	9'-0"±	NO	N/A	
301	+35'F PENTHOUSE	NONE	SG	BOA	BOA	BOA	BOA	EXPS EP	15'-0"±	NO	N/A	REFER TO ROOM FINISH NOTE NO. 2
	STAIR 'A'	NONE	SEAL	BOA	BOA	BOA	BOA	EXPS EP	9'-0"	NO	N/A	REFER TO ROOM FINISH NOTE NO. 2

ROOM FINISH LEGEND

ACT – ACOUSTICAL CEILING TILE
ARB – ACID RESISTANT BRICK
BOA – BAKED-ON ACRYLIC
CC – CONCRETE CURB
CMU – CONCRETE MASONRY UNIT
CONC – CONCRETE
CONCT – CONCRETE TOPPING
DP – DIAMOND PLATE FLOORING
EP – EPOXY PAINT
EXPS – EXPOSED
EXST – EXISTING
GB – GLAZED BLOCK
GMU – GLAZED MASONRY UNIT
HPC – HIGH PERFORMANCE COATING
ICP – INSULATED CEILING PANEL
IRP – INSULATED ROOF PANEL
IWP – INSULATED WALL PANEL
NONE – NONE
RSF – RESINOUS SEAMLESS FLOOR
SEAL – SEALER
SG – STEEL GRATING
SQFT – STRUCTURAL GLAZED FACING TILE
SH – SEALER/HARDENER
VCB – VINYL COVE BASE
VCT – VINYL COMPOSITION TILE

ROOM FINISH NOTES

1. PROVIDE SEALANT FOR TOP OF CONCRETE CURB IN THIS ROOM
2. ALL STEEL JOISTS, UNDERSIDE OF STEEL DECK, BEAMS, COLUMNS, GIRTS, STAIRS, RAILING AND MISCELLANEOUS STEEL TO BE PAINTED WITH EPOXY PAINT.

WINDOW , LOUVER AND OPENING SCHEDULE

MARK	WINDOW WIDTH x HEIGHT	WINDOW TYPE	WINDOW MATERIAL	WINDOW FINISH	GLAZING TYPE	GLAZING THK.	DETAILS HEAD	DETAILS JAMB	DETAILS SILL	SILL HEIGHT (A.F.F.)	FIRE RATED ASSEMBLY	SPECIFICATION SECTION	REMARKS
W1	2'-10" x 4'-0"	A	WDC	FF WDC	INSPOLY	1"	D B600	W(SIM.) B600	E B600	3'-2"	N/A	.	.
W2	5'-4" x 4'-0"	B	WDC	FF WDC	INSPOLY	1"	D B600	W(SIM.) B600	E B600	3'-2"	N/A	.	.
W3	NOT USED											→	
W4	4'-0"** x 4'-0"	C	SS	FF SS	POLY	1/8"	A B600	B B600	C B600	3'-4"	N/A	.	.
L1	5'-0" x 4'-0"	D	PFAL	FF ALUM	N/A	N/A	S B700	T B700	U B700	14'-0"	N/A	.	.
L2	3'-0" x 1'-8"	E	PFAL	FF ALUM	N/A	N/A	S B700	T B700	U B700	2'-0"	N/A	.	.
01	5'-0" x 5'-0"	.	SS	FF SS	N/A	N/A	F(SIM.) B600	F B600	F(SIM.) B600	2'-4"	N/A	.	SEE WINDOW NOTE NO. 1
02	5'-0" x 5'-0"	.	SS	FF SS	N/A	N/A	F(SIM.) B600	F B600	F(SIM.) B600	2'-4"	N/A	.	SEE WINDOW NOTE NO. 1
03	5'-0" x 5'-0"	.	SS	FF SS	N/A	N/A	F(SIM.) B600	F B600	F(SIM.) B600	2'-4"	N/A	.	SEE WINDOW NOTE NO. 1

MATERIAL LEGEND

ALUM – ALUMINUM
FF – FACTORY FINISH
INSPOLY – INSULATED POLYCARBONATE GLAZING UNIT
PFAL – PRE-FINISHED ALUMINUM
POLY – POLYCARBONATE GLAZING
PTD – PAINT
SS – STAINLESS STEEL
WDC – WOOD CLAD WITH PVC

WINDOW NOTES

1. COORDINATE EXACT OPENING SIZE AND HEAD HEIGHT WITH TANK MANUFACTURER

GENERAL DOOR FRAME TYPES

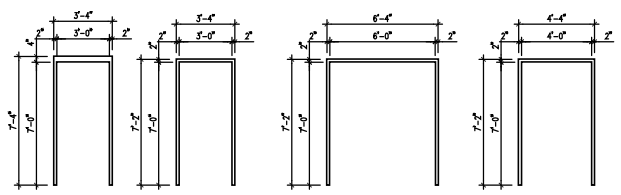

TYPE 'AA' TYPE 'BB' TYPE 'CC' TYPE 'DD'

COLD STORAGE DOOR TYPES

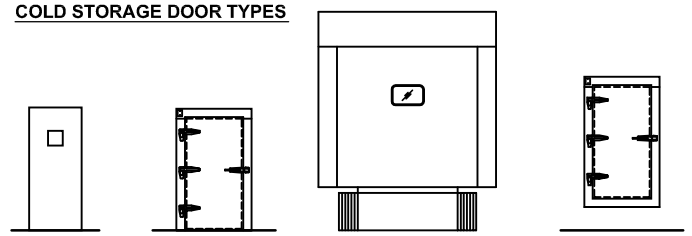

TYPE 'AAA' PERSONNEL DOOR W/ VIEW WINDOW
TYPE 'BBB' COLD STORAGE PERSONNEL DOOR W/ FLUSH SILL
TYPE 'CCC' DOOR DOOR W/ SEALS AND BUMPER
TYPE 'DDD' COLD STORAGE PERSONNEL DOOR W/ HIGH SILL

GENERAL DOOR TYPES

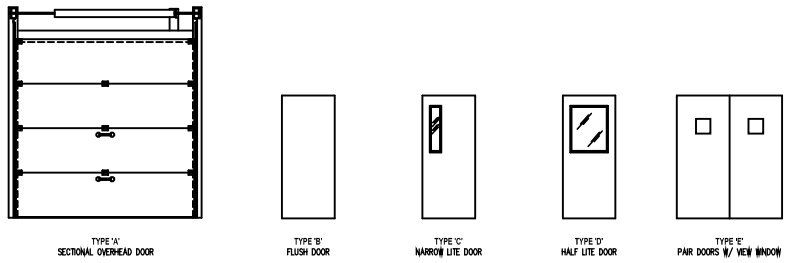

TYPE 'A' SECTIONAL OVERHEAD DOOR
TYPE 'B' FLUSH DOOR
TYPE 'C' NARROW LITE DOOR
TYPE 'D' HALF LITE DOOR
TYPE 'E' PAIR DOORS W/ VIEW WINDOW

WINDOW AND LOUVER TYPES

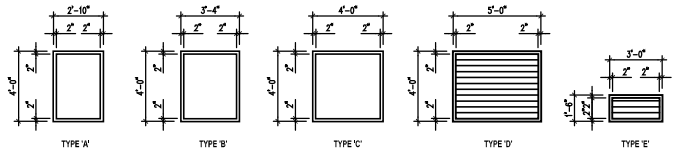

TYPE 'A' TYPE 'B' TYPE 'C' TYPE 'D' TYPE 'E'

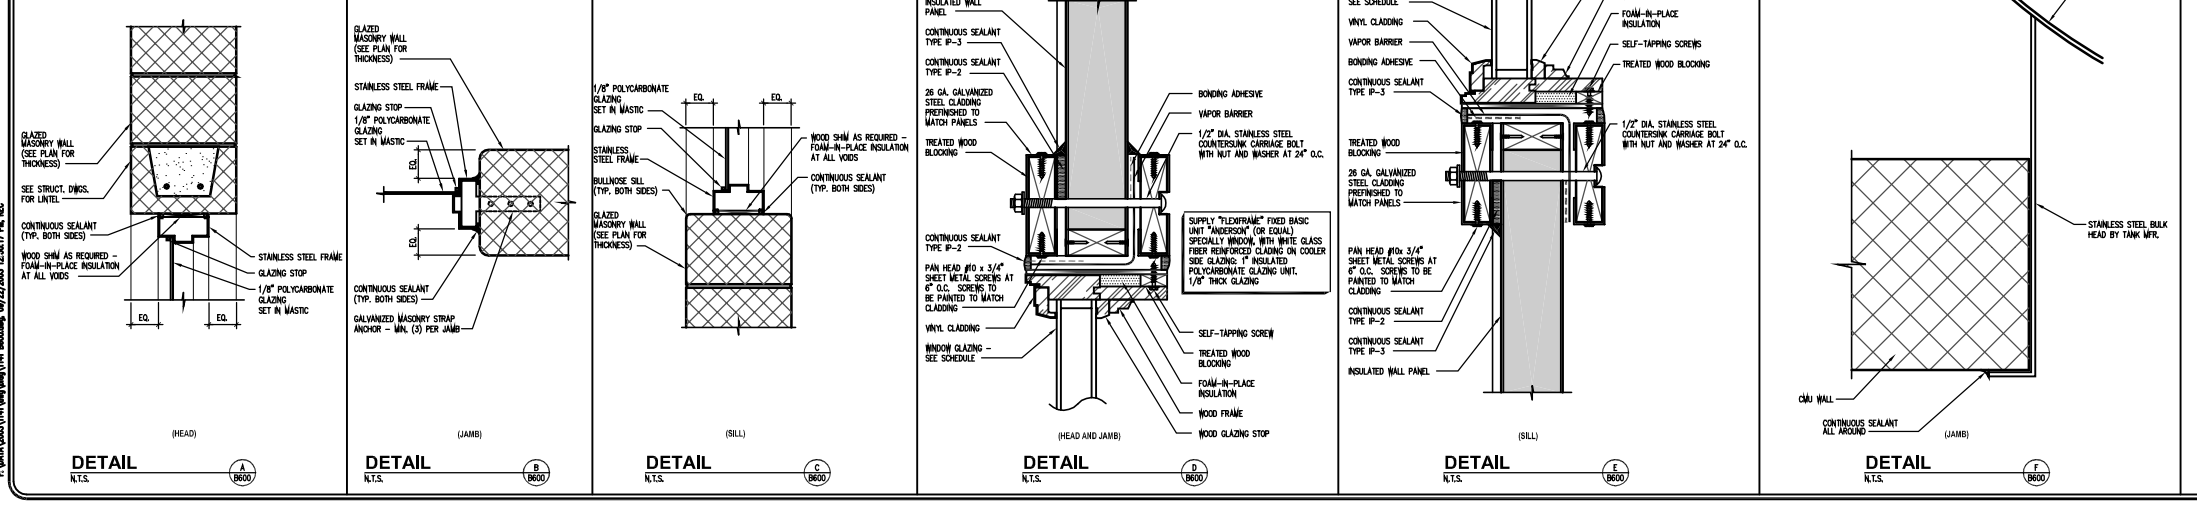

FACILITIES DESIGN

FACILITIES DESIGN, INC.
3904 Abel Drive
Columbia, Pennsylvania 17512
Phone: (717) 285-9442
Fax: (717) 285-3102
Email: info@facilitiesdesign.com
Web: www.facilitiesdesign.com
CA. NUMBER: 25003118 F

Engineering Design Services
Architectural Engineering
Building
Foundation & Structural
Plumbing & HVAC & Fire Protection
Central Refrigeration & Thermal Storage
Lighting & Power Distribution & Controls
Thermal Insulation
Materials Handling
Project Services
Project Planning & Project Management
Master Planning
Feasibility Studies
Material Handling Systems Studies

-	-	-
-	-	-
-	-	-
-	-	-
-	-	-
-	-	-
-	-	-
-	-	-
-	-	-
0	08-29-03	ISSUED FOR BIDDING

REVISIONS

This drawing and all information contained herein, remains the property of FACILITIES DESIGN, INC. All rights are expressly reserved and this drawing may not be reproduced in whole or in part without the express written consent of FACILITIES DESIGN, INC.

Do not scale drawing. Contractor shall verify all dimensions and conditions prior to construction. Any discrepancies shall be reported to FACILITIES DESIGN, INC. prior to construction for resolution.

PROJECT MANAGER: MSM
DESIGNED BY: REC
DRAWN BY: REC
CHECKED BY: VCM
SEAL:

PROJECT:
NEW MILK COOLER

Oakhurst DAIRY
364 FORREST AVENUE
PORTLAND, MAINE 04101

PROJECT NUMBER: 2003.1141.0

DATE: AUGUST 29, 2003

DRAWING TITLE:
SCHEDULES SHEET AND WINDOW DETAILS

DRAWING NUMBER: B600
REVISION: 0

F:\JAVA\JAVA1\A1\A1.dwg Layout: A1 HR 08/29/2003 12:26:17 PM, REC