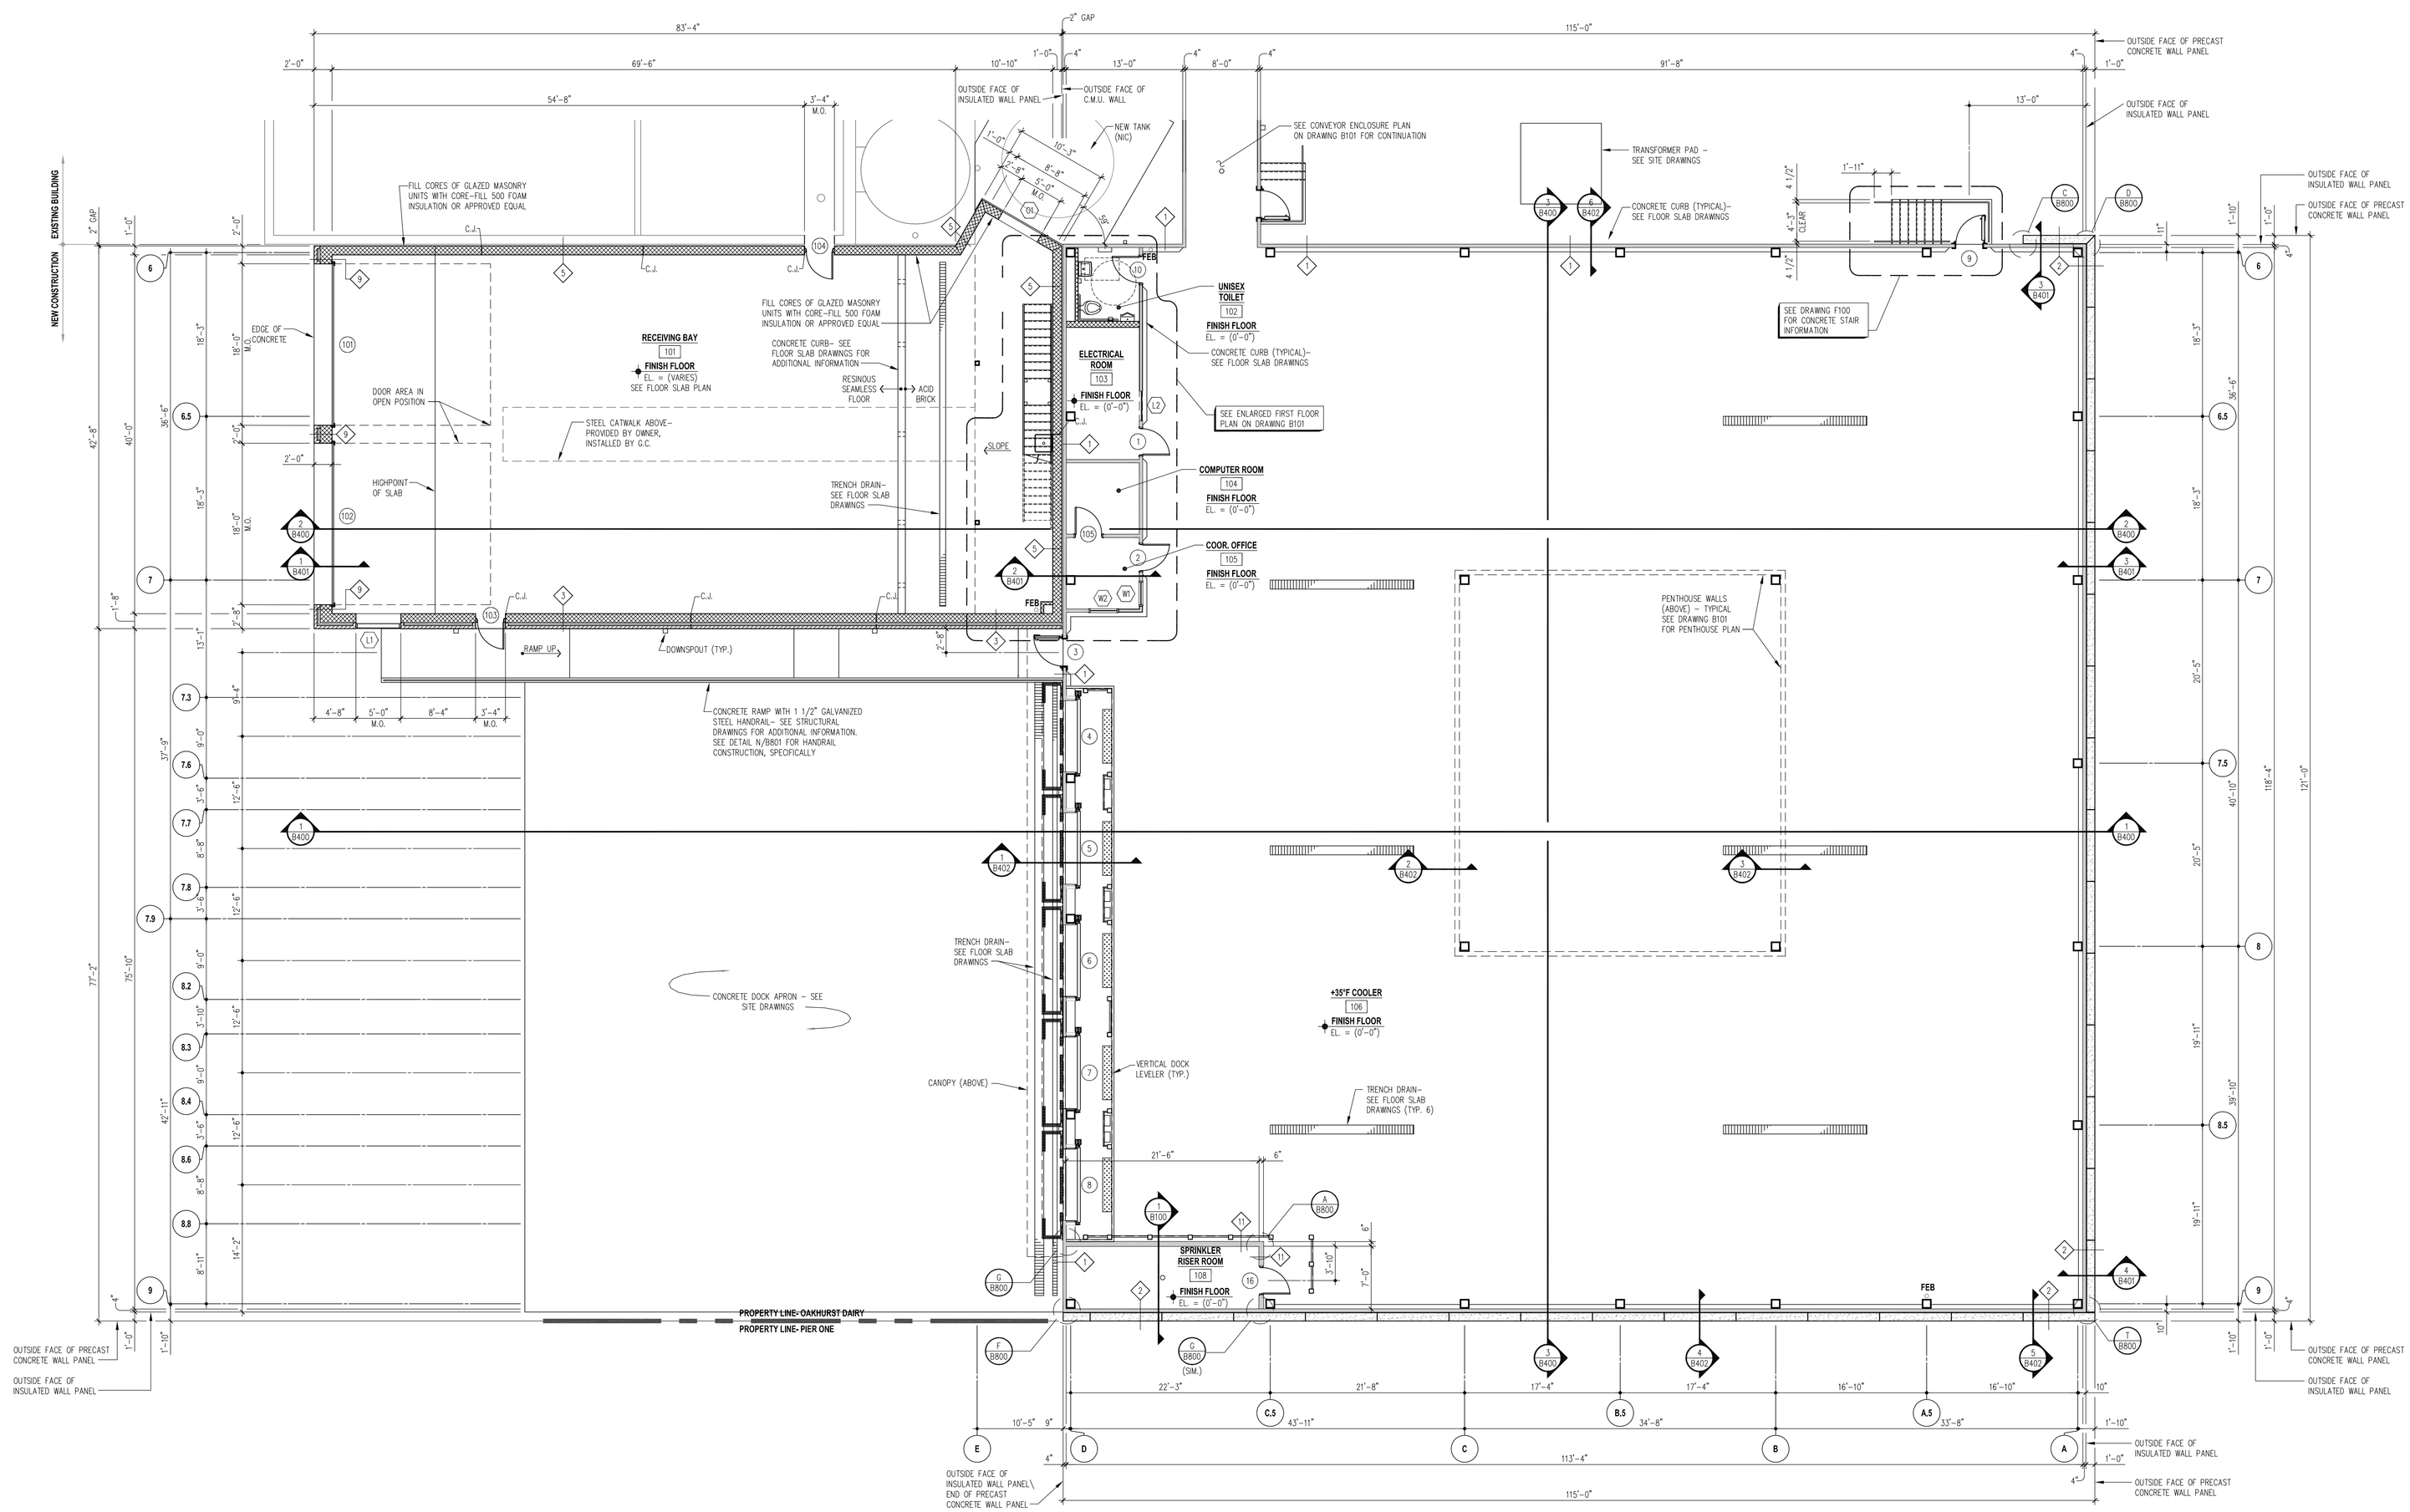

OVERALL FLOOR PLAN

SCALE: 1/8" = 1'-0"

PLAN NOTES:
1. FINISHED FLOOR ELEVATION NOTED AS (0'-0") EQUALS 29.42' ABOVE SEA LEVEL

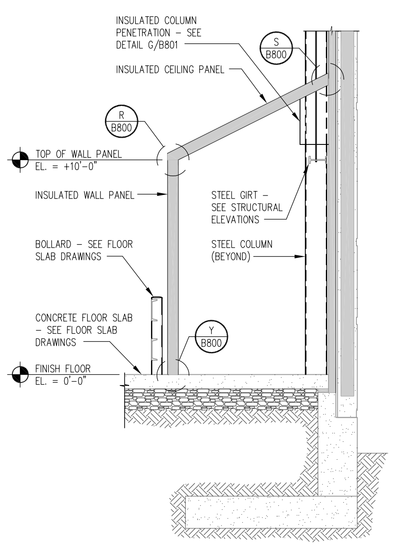

SECTION

SCALE: 1/4" = 1'-0"

WALL TYPE LEGEND

ALL WALLS EXTEND TO UNDERSIDE OF METAL ROOF DECK UNLESS NOTED OTHERWISE

1. 4" INSULATED WALL PANEL TO ROOF
2. 4" INSULATED WALL PANEL TO ROOF
   11" PRECAST CONCRETE WALL PANEL
   (SEE BUILDING ELEVATIONS)
3. 12" GLAZED MASONRY UNIT WALL TO BOTTOM OF CONCRETE PLANK
   2" RIGID INSULATION FULL HEIGHT
   2" AIR SPACE
   4" BRICK VENEER TO ROOF
4. C.M.U. WALL TO UNDERSIDE OF CONCRETE PLANK
   SEE PLANS FOR THICKNESS.
5. 12" GLAZED MASONRY UNIT WALL (ONE SIDE)
   FROM RECEIVING BAY FINISHED FLOOR TO
   BOTTOM OF CONCRETE PLANK
6. 6" GLAZED MASONRY FROM MEZZANINE
   FINISHED FLOOR TO UNDERSIDE OF CONCRETE
   PLANK. GLAZED MASONRY TO FACE RECEIVING
   BAY
7. 12" GLAZED C.M.U. WALL FROM
   RECEIVING BAY FINISHED FLOOR TO
   TOP OF MEZZANINE FINISHED FLOOR
8. 12" STANDARD C.M.U. WALL FROM
   MEZZANINE FINISHED FLOOR TO
   BOTTOM OF CONCRETE PLANK
9. 8" GLAZED MASONRY UNIT WALL
   TO BOTTOM OF CONCRETE PLANK
   8" C.M.U. WALL TO BOTTOM OF
   CONCRETE PLANK
   2" RIGID INSULATION FULL HEIGHT
   2" AIR SPACE
   4" BRICK VENEER-
   (MATCH EXISTING BRICK)
10. C.M.U. WALL TO UNDERSIDE OF SLOPED
    INSULATED METAL CEILING PANEL.
    SEE PLANS FOR THICKNESS.
11. 4" INSULATED METAL WALL PANEL TO
    UNDERSIDE OF SLOPED INSULATED
    METAL CEILING PANEL.
12. 4" C.M.U. TO UNDERSIDE OF
    SECOND FLOOR METAL DECK
13. 6" INSULATED METAL WALL PANEL FROM
    PENTHOUSE FLOOR TO PENTHOUSE ROOF

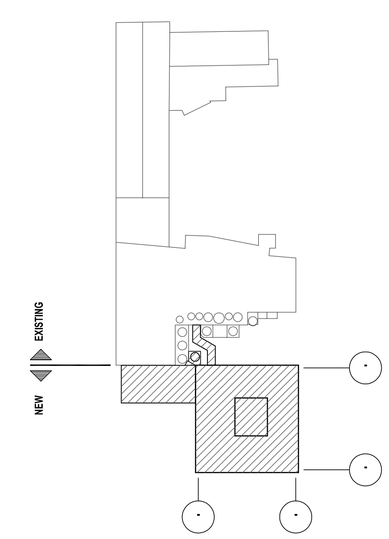

KEY PLAN

N.T.S.

FACILITIES DESIGN

FACILITIES DESIGN
3904 Abel Drive
Columbia, Pennsylvania 17512
Phone: (717) 285-9442
Fax: (717) 285-3102
Email: info@facilitiesdesign.com
Web: www.facilitiesdesign.com
C.A. NUMBER: 20031118 F

Engineering Design Services
Architectural Engineering
Building
Foundation ■ Structural
Plumbing ■ HVAC ■ Fire Protection
Central Refrigeration ■ Thermal Storage
Lighting ■ Power Distribution ■ Controls
Thermal Insulation
Materials Handling

Project Services
Project Planning ■ Project Management
Master Planning
Feasibility Studies
Material Handling Systems Studies

0	3-01-04	ISSUED FOR BID

REVISIONS

This drawing and all information contained herein, remains the property of FACILITIES DESIGN, INC. All rights are expressly reserved and this drawing may not be reproduced in whole or in part without the express written consent of FACILITIES DESIGN, INC.

Do not scale drawing. Contractor shall verify all dimensions and conditions prior to construction. Any discrepancies shall be reported to FACILITIES DESIGN, INC. prior to construction for resolution.

PROJECT MANAGER: M.S.M.
DESIGNED BY: R.E.C.
DRAWN BY: R.E.C.
CHECKED BY: M.S.M.
SEAL:

PROJECT:

NEW MILK COOLER

Oakhurst DAIRY

364 FORREST AVENUE
PORTLAND, MAINE 04101

PROJECT NUMBER: **0167.00**

DATE: **MARCH 1, 2004**

DRAWING TITLE: **OVERALL FLOOR PLAN**

DRAWING NUMBER: **B100**

REVISION: **0**

H:\FDCC\2004\0167.00\Dwg\Bldg\0167 B100.dwg, 03/02/2004 12:26:33 PM, mrl