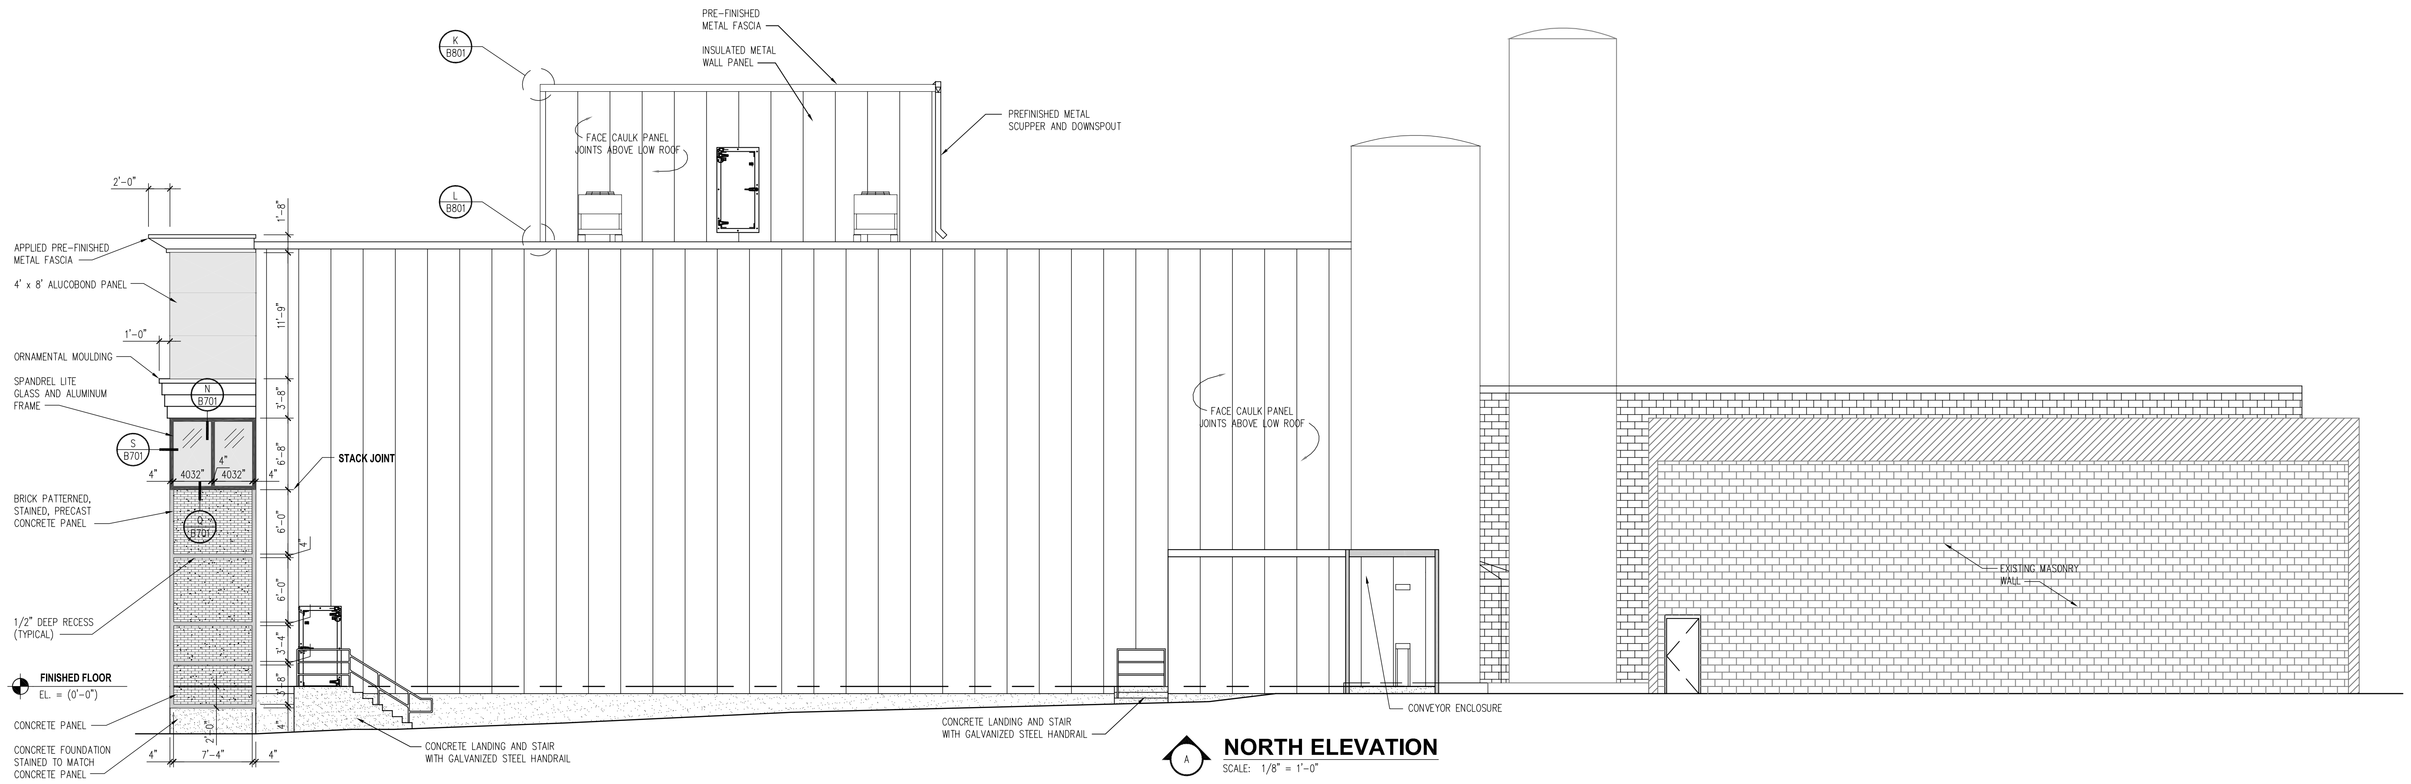

NORTH ELEVATION
SCALE: 1/8" = 1'-0"

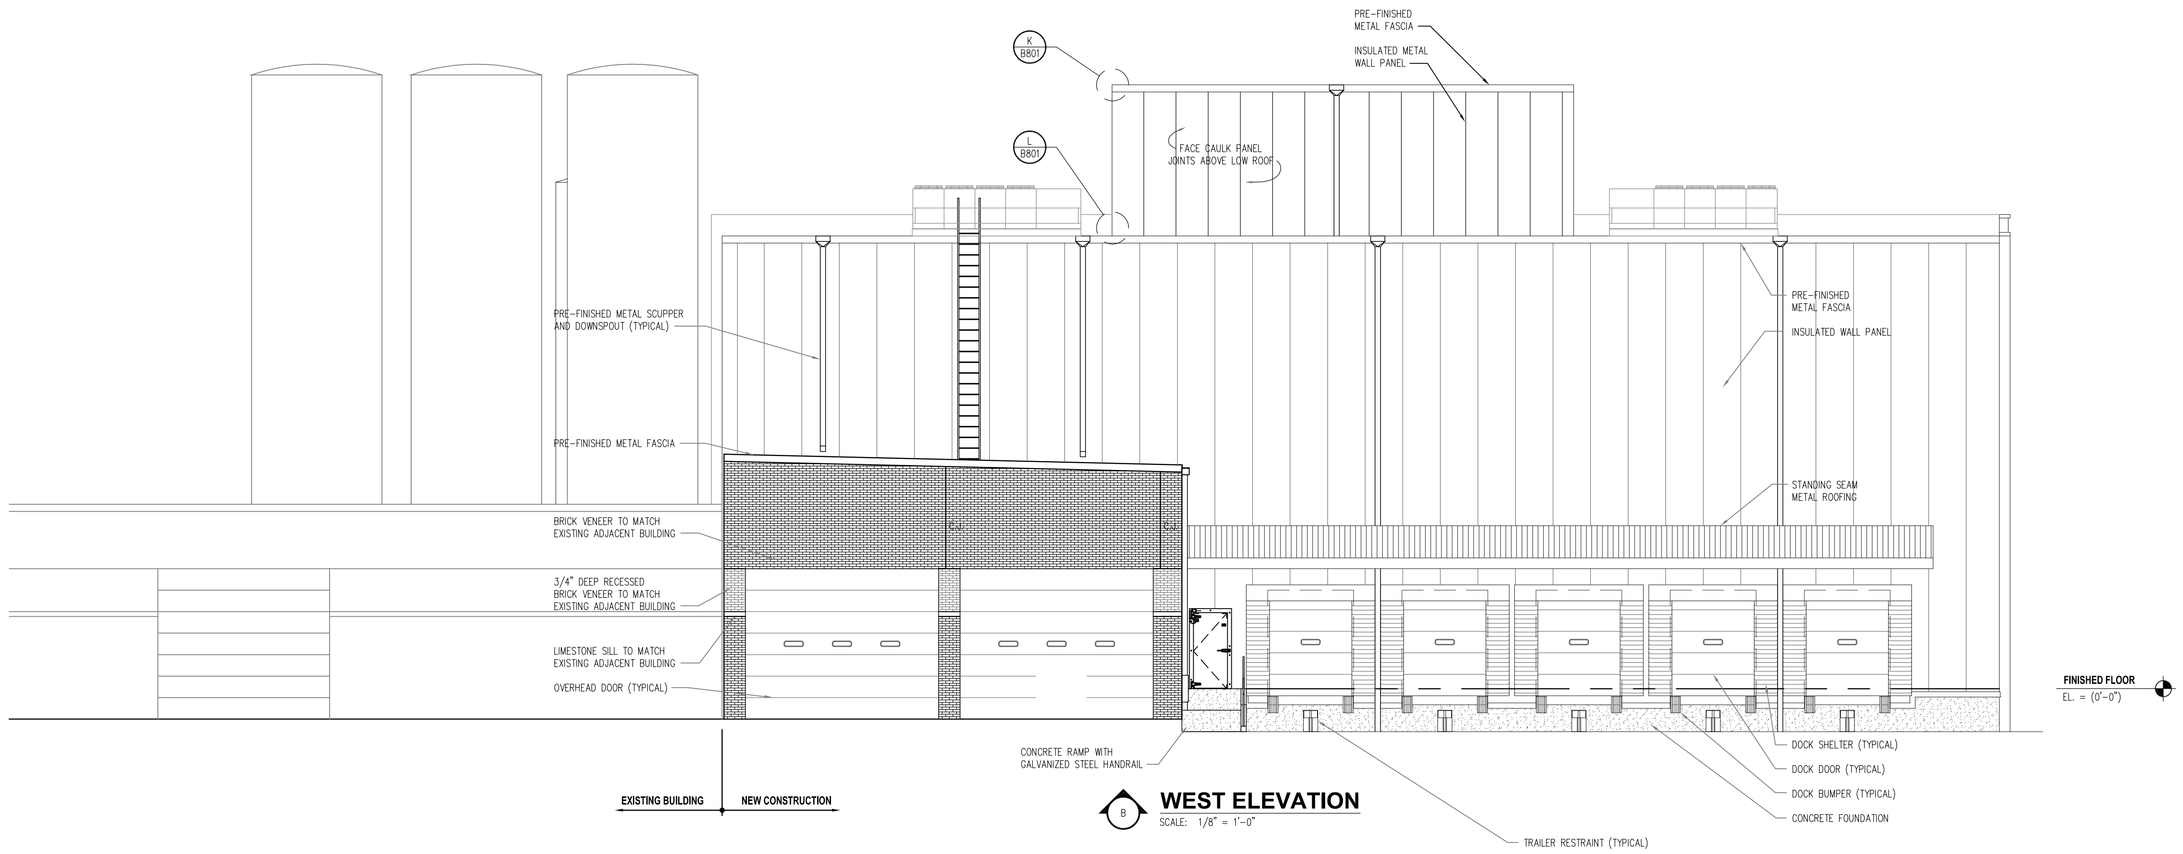

WEST ELEVATION
SCALE: 1/8" = 1'-0"

MATERIALS LEGEND

- ALUMINUM WINDOW FRAME - COLOR SELECTION BY OWNER. SEE SPECIFICATION SECTION 08411 FOR ADDITIONAL INFORMATION.
- ALUCOBOND PANEL. SEE SPECIFICATION SECTION 07415.
- WINDOW SYSTEM GLAZING. SEE SPECIFICATIONS SECTION 08800 FOR ADDITIONAL INFORMATION.
- FIELD APPLIED, PAINTED CONCRETE RECESS. SEE SPECIFICATIONS SECTION 09960 FOR PAINT INFORMATION. COLOR TO MATCH ALUMINUM WINDOW FRAME.
- FIELD APPLIED, STAINED, CONCRETE WALL PANEL. SEE SPECIFICATION SECTION ????? FOR STAIN INFORMATION. COLOR SELECTION BY OWNER.
- FIELD APPLIED, STAINED, BRICK PATTERNED, CONCRETE WALL PANEL. COLOR TO MATCH EXISTING ADJACENT BRICK FINISH. SEE SPECIFICATION SECTION ????? FOR STAIN INFORMATION.
- FIELD APPLIED, THIN-SET GLASS BLOCK. SEE SPECIFICATION SECTION 04815 FOR ADDITIONAL INFORMATION.
- FIELD APPLIED, STAINED, CONCRETE FOUNDATION WALL. SEE SPECIFICATION SECTION ????? FOR STAIN INFORMATION. COLOR TO MATCH STAINED, CONCRETE WALL PANEL.
- BRICK VENEER TO MATCH EXISTING BRICK CONSTRUCTION.

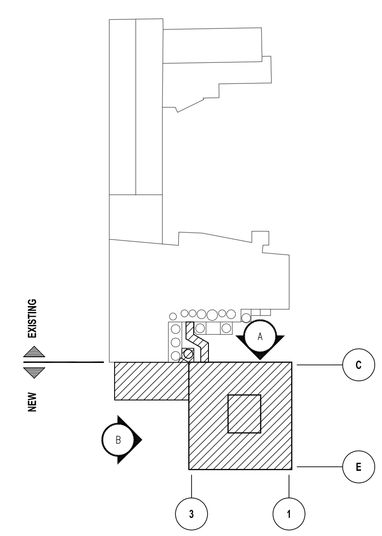

KEY PLAN
N.T.S.

FACILITIES DESIGN
3904 Abel Drive
Columbia, Pennsylvania 17512
Phone: (717) 285-9442
Fax: (717) 285-3102
Email: info@facilitiesdesign.com
Web: www.facilitiesdesign.com
C.A. NUMBER: 20031118 F

Engineering Design Services
Architectural Engineering
Building
Foundation ■ Structural
Plumbing ■ HVAC ■ Fire Protection
Central Refrigeration ■ Thermal Storage
Lighting ■ Power Distribution ■ Controls
Thermal Insulation
Materials Handling

Project Services
Project Planning ■ Project Management
Master Planning
Feasibility Studies
Material Handling Systems Studies

0	3-01-04	ISSUED FOR BID

REVISIONS

This drawing and all information contained herein, remains the property of FACILITIES DESIGN, INC. All rights are expressly reserved and this drawing may not be reproduced in whole or in part without the express written consent of FACILITIES DESIGN, INC.

Do not scale drawing. Contractor shall verify all dimensions and conditions prior to construction. Any discrepancies shall be reported to FACILITIES DESIGN, INC. prior to construction for resolution.

PROJECT MANAGER: MSM	SEAL:
DESIGNED BY: REC	
DRAWN BY: REC	
CHECKED BY: MSM	

PROJECT:

NEW MILK COOLER

Oakhurst® DAIRY

364 FORREST AVENUE
PORTLAND, MAINE 04101

PROJECT NUMBER:
0167.00

DATE:
MARCH 1, 2004

DRAWING TITLE:
EXTERIOR BUILDING ELEVATIONS SHEET NO. 1

DRAWING NUMBER:	REVISION:
B200	**0**

H:\FDC\2004\0167.001\Dwg\Dwg\0167 B200.dwg, 03/02/2004 12:29:36 PM, mrl