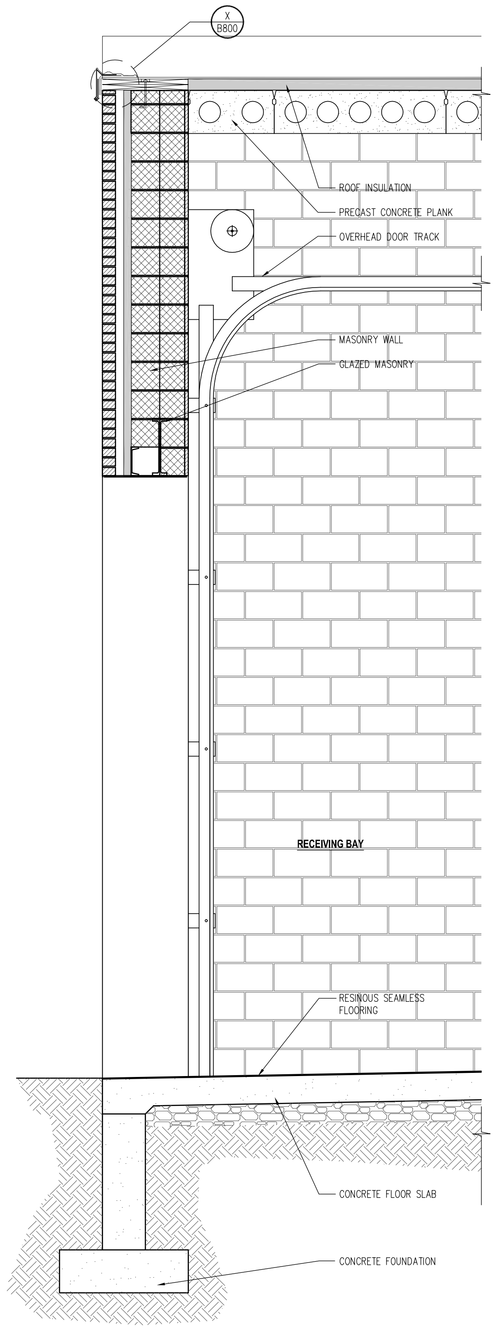

SECTION
SCALE: 1/2" = 1'-0"
1 B401

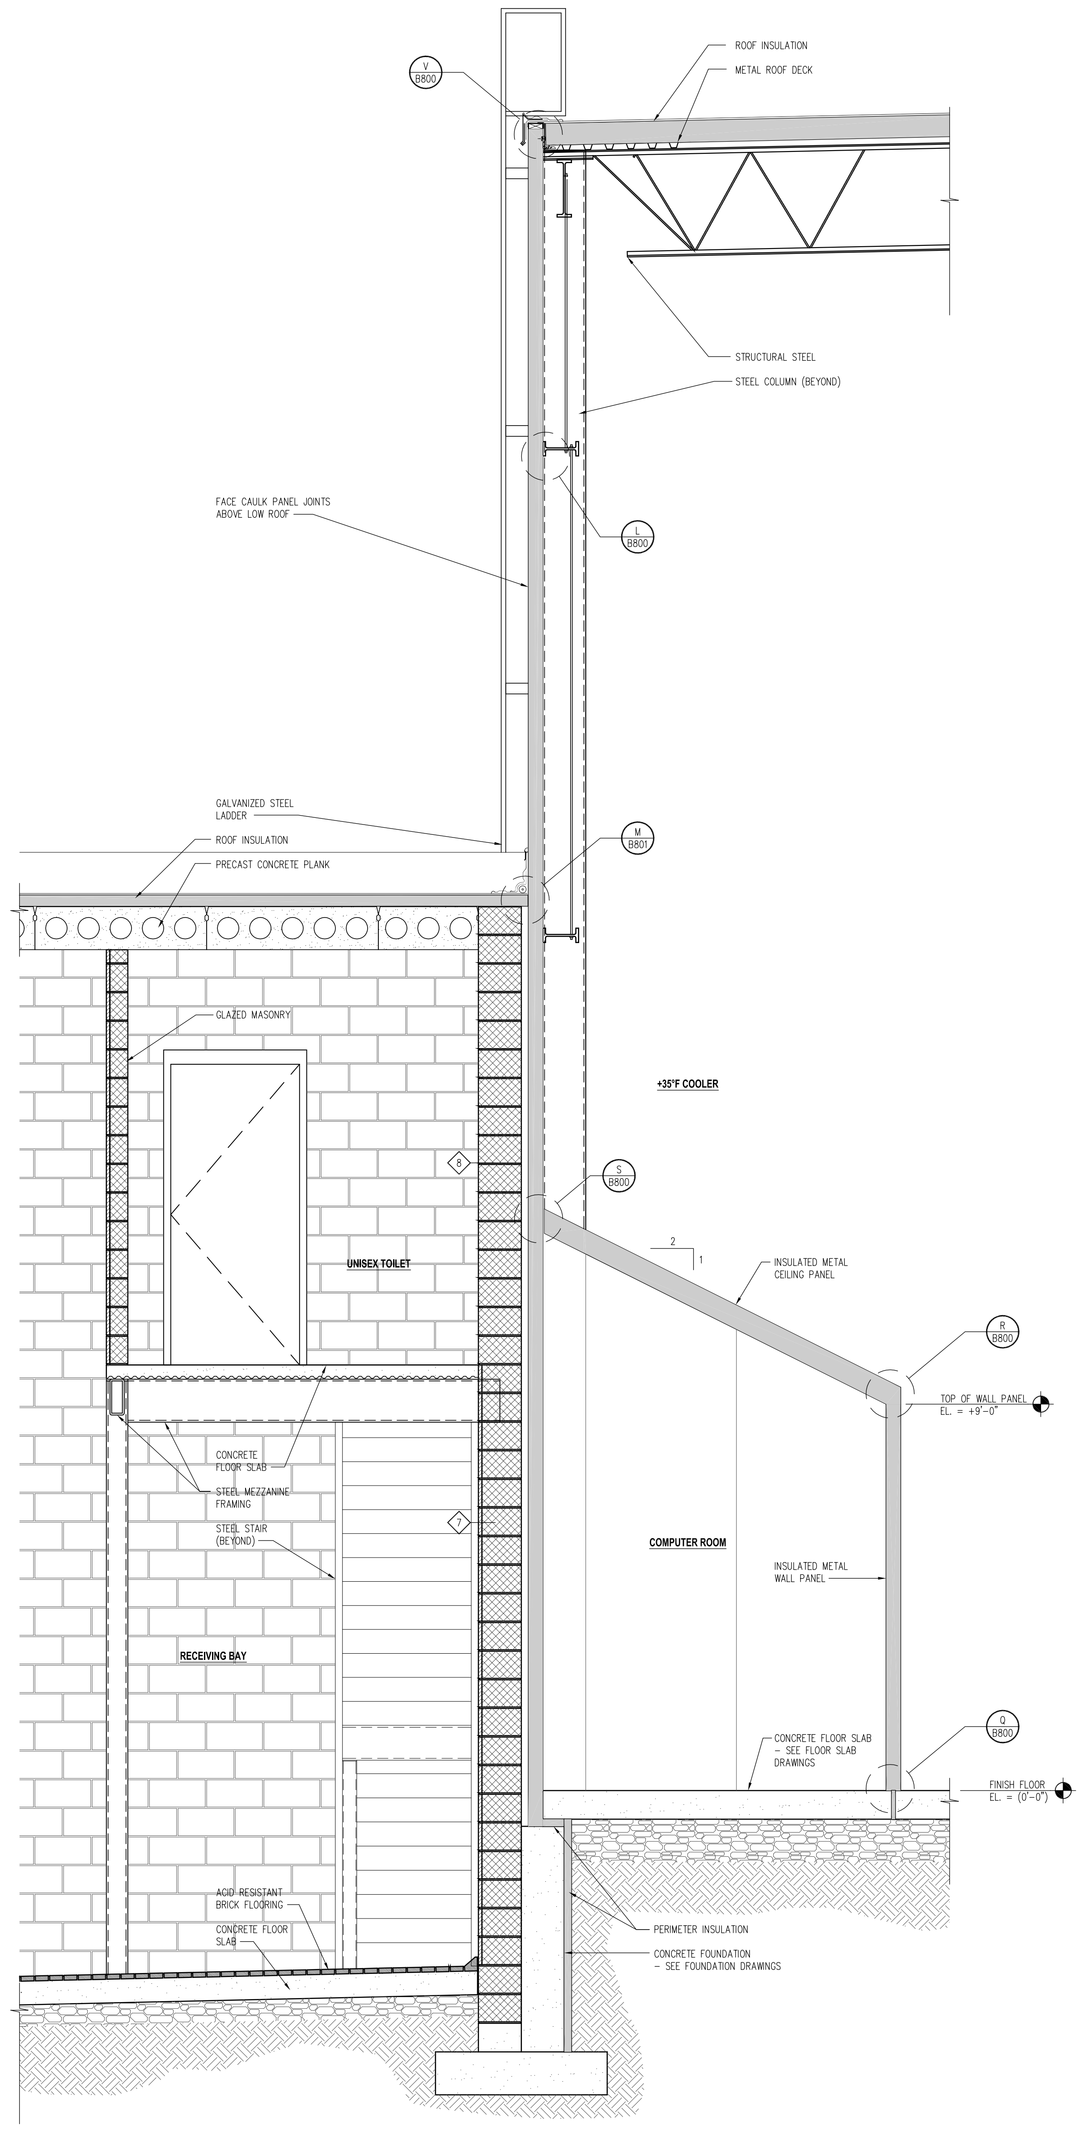

SECTION
SCALE: 1/2" = 1'-0"
2 B401

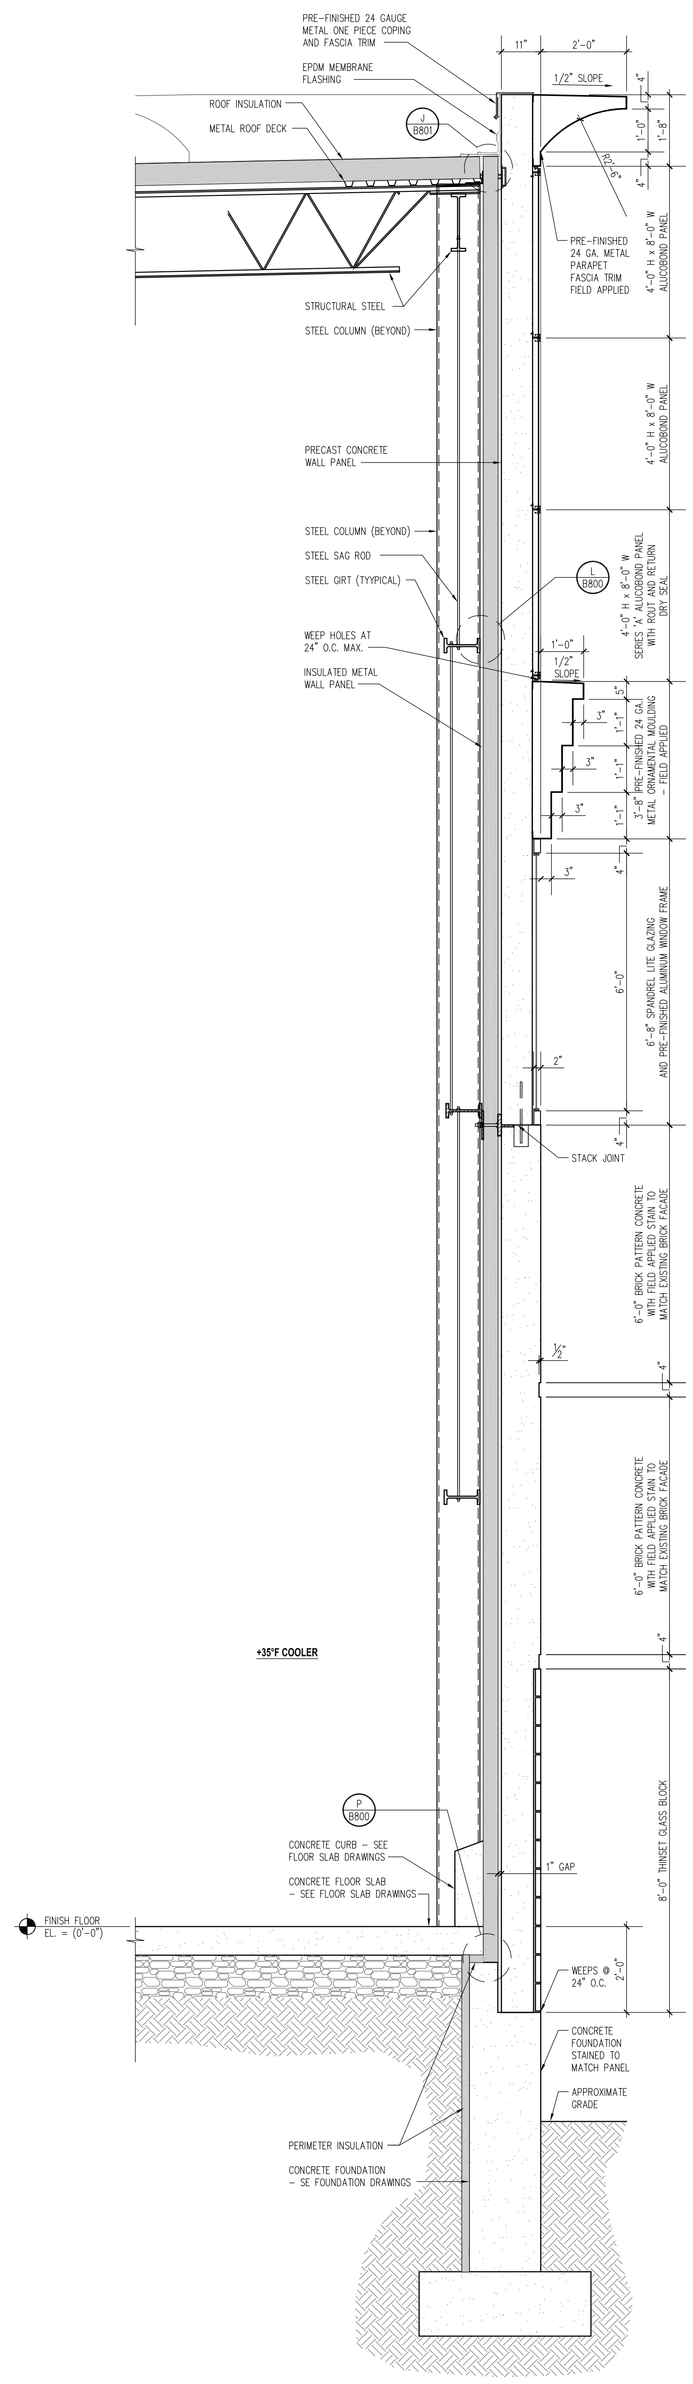

SECTION
SCALE: 1/2" = 1'-0"
3 B401

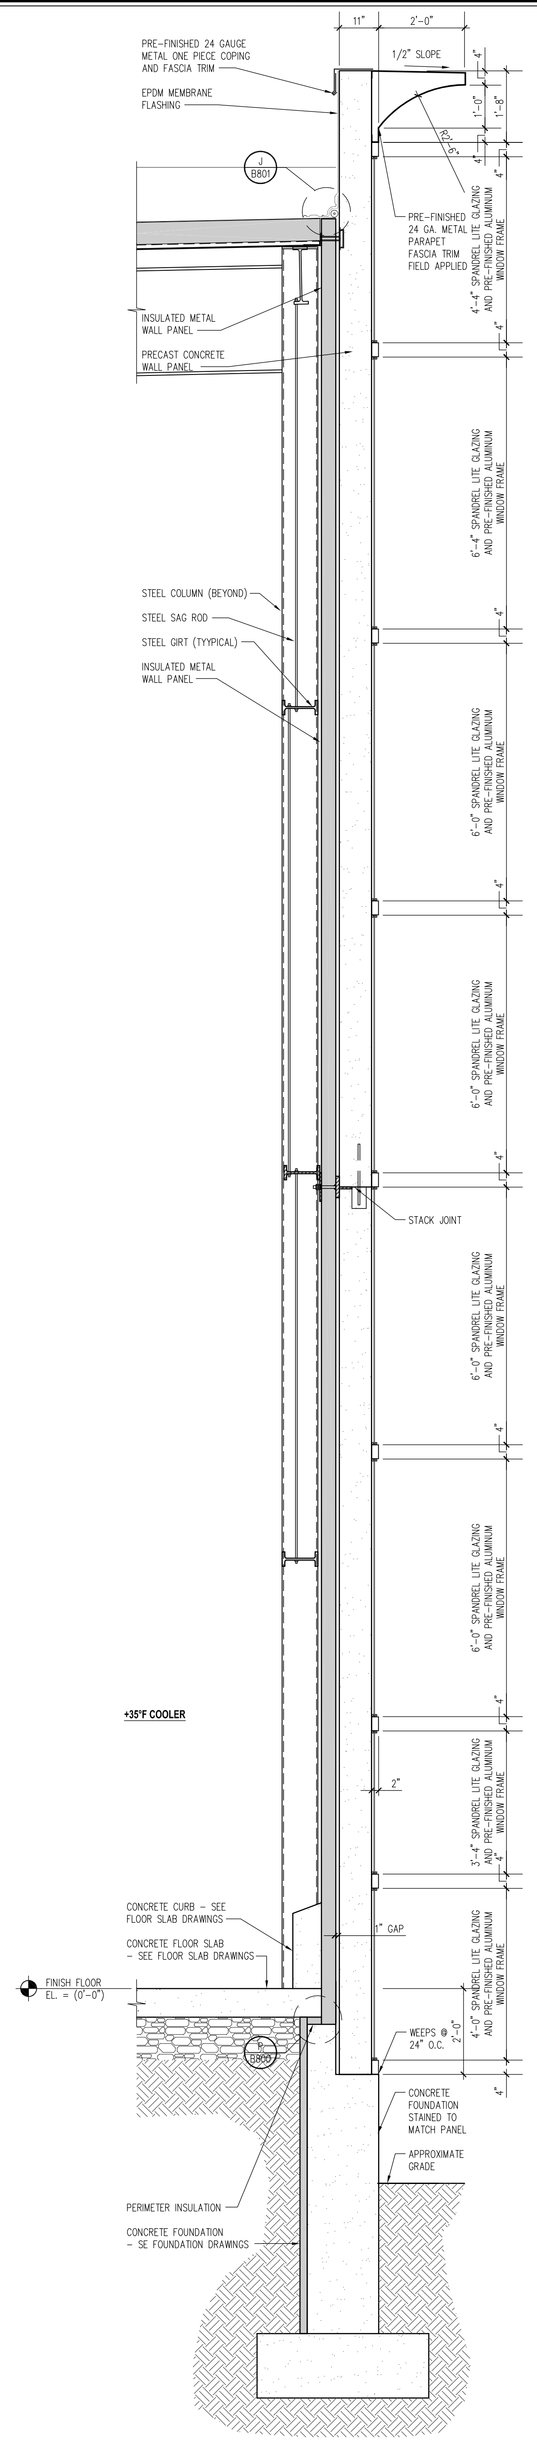

SECTION
SCALE: 1/2" = 1'-0"
4 B401

FACILITIES DESIGN

3904 Abel Drive
Columbia, Pennsylvania 17512
Phone: (717) 285-9442
Fax: (717) 285-3102
Email: info@facilitiesdesign.com
Web: www.facilitiesdesign.com

C.A. NUMBER: 20031118 F

Engineering Design Services

Architectural Engineering
Building
Foundation ■ Structural
Plumbing ■ HVAC ■ Fire Protection
Central Refrigeration ■ Thermal Storage
Lighting ■ Power Distribution ■ Controls
Thermal Insulation
Materials Handling

Project Services

Project Planning ■ Project Management
Master Planning
Feasibility Studies
Material Handling Systems Studies

–	–	–
–	–	–
–	–	–
–	–	–
–	–	–
–	–	–
–	–	–
–	–	–
–	–	–
0	3-01-04	ISSUED FOR BID

REVISIONS

This drawing and all information contained herein, remains the property of FACILITIES DESIGN, INC. All rights are expressly reserved and this drawing may not be reproduced in whole or in part without the express written consent of FACILITIES DESIGN, INC.

Do not scale drawing. Contractor shall verify all dimensions and conditions prior to construction. Any discrepancies shall be reported to FACILITIES DESIGN, INC. prior to construction for resolution.

PROJECT MANAGER: MSM	SEAL:
DESIGNED BY: REC	
DRAWN BY: REC	
CHECKED BY: MSM	

PROJECT:

NEW MILK COOLER

Oakhurst DAIRY

364 FORREST AVENUE
PORTLAND, MAINE 04101

PROJECT NUMBER:

0167.00

DATE:

MARCH 1, 2004

DRAWING TITLE:

WALL SECTIONS

DRAWING NUMBER:	REVISION:
B401	**0**

H:\FDCC\2004\0167.00\Dwg\Bldg\0167 B401.dwg, 03/02/2004 12:33:29 PM, mrl