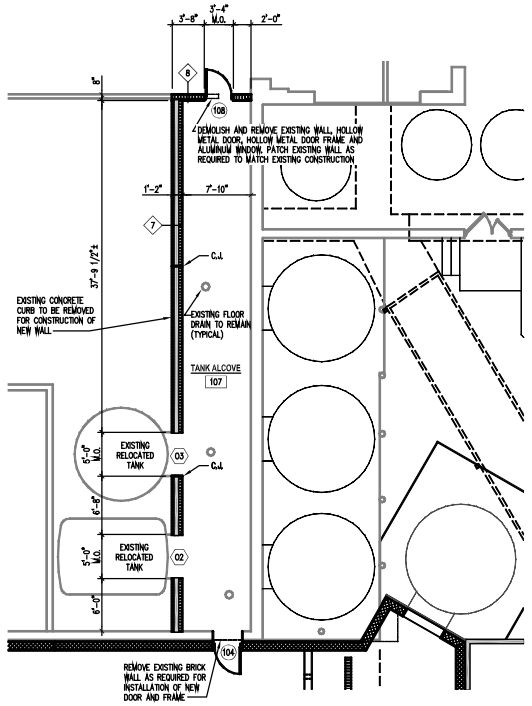

TANK ALCOVE FLOOR PLAN
SCALE: 1/8" = 1'-0"

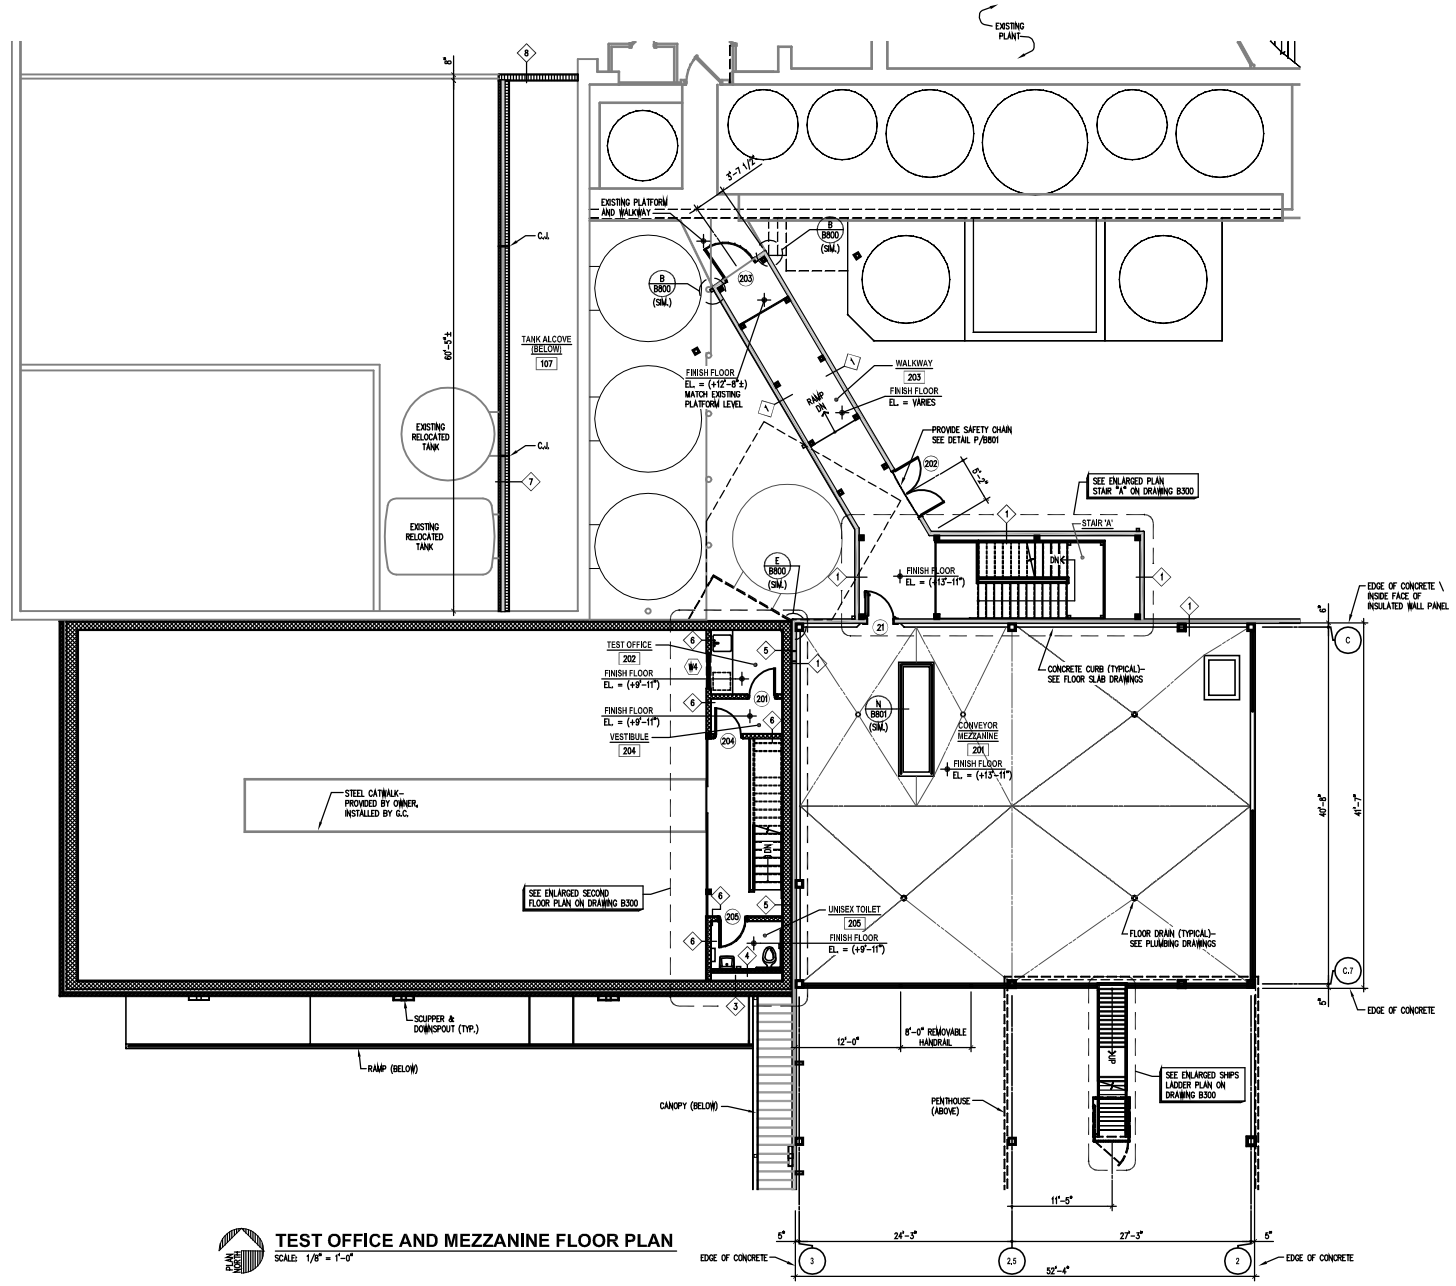

TEST OFFICE AND MEZZANINE FLOOR PLAN
SCALE: 1/8" = 1'-0"

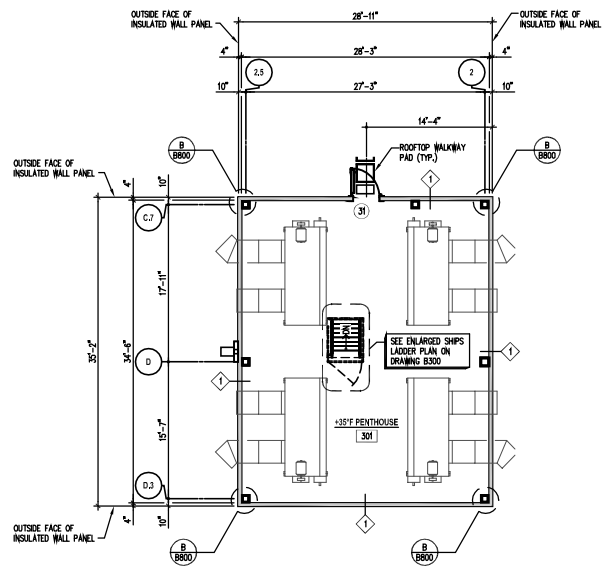

PENTHOUSE FLOOR PLAN
SCALE: 1/8" = 1'-0"

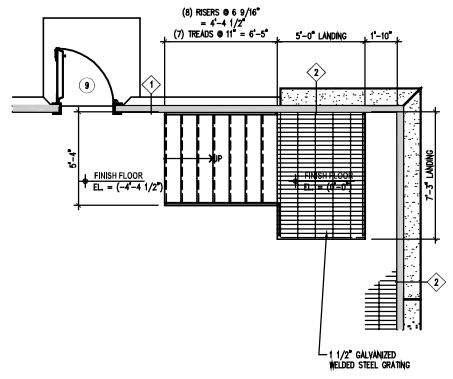

ENLARGED STAIR PLAN
SCALE: 1/4" = 1'-0"

WALL TYPE LEGEND
ALL WALLS EXTEND TO UNDERSIDE OF METAL ROOF DECK UNLESS NOTED OTHERWISE

1. 4" INSULATED WALL PANEL TO ROOF
2. 4" INSULATED WALL PANEL TO ROOF; 12" PRECAST CONCRETE WALL PANEL WITH THIN SET BRICK CAST IN PRECAST PANEL (SEE BUILDING ELEVATIONS)
3. 12" GLAZED MASONRY UNIT WALL TO BOTTOM OF CONCRETE PLANK; 2" RIGID INSULATION FULL HEIGHT; 2" AIR SPACE; 4" BRICK VENEER TO ROOF
4. 4" C.M.U. WALL TO 6" ABOVE FINISHED CEILING
5. 12" GLAZED MASONRY UNIT WALL (ONE SIDE) TO BOTTOM OF CONCRETE PLANK
6. 6" GLAZED MASONRY UNIT WALL (BOTH SIDES)
7. 4" STRUCTURAL GLAZED FACING TILE TO BOTTOM OF EXISTING STEEL JOISTS; 4" RIGID INSULATION FULL HEIGHT; 6" STRUCTURAL GLAZED FACING TILE TO BOTTOM OF EXISTING STEEL JOISTS
8. 6" STRUCTURAL GLAZED FACING TILE TO BOTTOM OF EXISTING ROOF DECK
9. 8" GLAZED MASONRY UNIT WALL TO BOTTOM OF CONCRETE PLANK; 8" C.M.U. WALL TO BOTTOM OF CONCRETE PLANK; 2" RIGID INSULATION FULL HEIGHT; 2" AIR SPACE; 4" BRICK VENEER- (MATCH EXISTING BRICK)

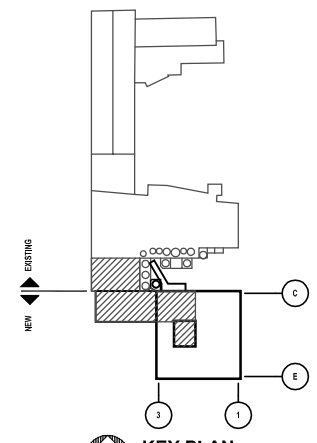

KEY PLAN
N.T.S.

FACILITIES DESIGN

FACILITIES DESIGN, INC.
3904 Abel Drive
Columbia, Pennsylvania 17512
Phone: (717) 285-9442
Fax: (717) 285-3102
Email: info@facilitiesdesign.com
Web: www.facilitiesdesign.com
C.A. NUMBER: 20031116 F

Engineering Design Services
Architectural Engineering
Building
Foundation III Structural
Plumbing III HVAC III Fire Protection
Control Refrigeration III Thermal Storage
Lighting III Power Distribution III Controls
Thermal Insulation
Materials Handling

Project Services
Project Planning III Project Management
Water Planning
Feasibility Studies
Material Handling Systems Studies

-	-	-
-	-	-
-	-	-
-	-	-
-	-	-
-	-	-
-	-	-
-	-	-
-	-	-
0	08-29-03	ISSUED FOR BIDDING

REVISIONS

This drawing and all information contained herein, remains the property of FACILITIES DESIGN, INC. All rights are expressly reserved and this drawing may not be reproduced in whole or in part without the express written consent of FACILITIES DESIGN, INC.

Do not scale drawing. Contractor shall verify all dimensions and conditions prior to construction. Any discrepancies shall be reported to FACILITIES DESIGN, INC. prior to construction for resolution.

PROJECT MANAGER: M.S.H.
DESIGNED BY: RGC
DRAWN BY: A.S.C.
CHECKED BY: VCM
SEAL:

PROJECT:

NEW MILK COOLER

Oakhurst DAIRY

364 FORREST AVENUE
PORTLAND, MAINE 04101

PROJECT NUMBER: 2003.1141.0

DATE: AUGUST 29, 2003

DRAWING TITLE: PENTHOUSE AND MEZZANINE FLOOR PLANS

DRAWING NUMBER: B101

REVISION: 0

I:\DATA\2003\1141\dwg\dwg\1141 B101.dwg, 08/29/2003 12:36:08 PM, HEC