16 William St.

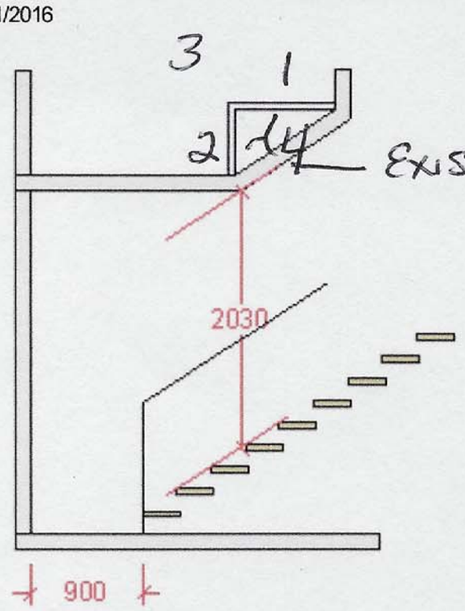

Existing / Remove and add.

1. Added (3) 2x6 Ceiling Joists 16" o.c.
2. Added 2' WALL to RAISE height of the ceiling 16" O.C. 2x6
3. 3/4 Plywood Roof sheathing
   A.) Rubber Roof
4. R30 ~~Insulation~~ then Sheetrock 1/2

Added height to Roof to get head height for stairs.

5. Rubber Roofed WALL with flashing tieing into the Roof.
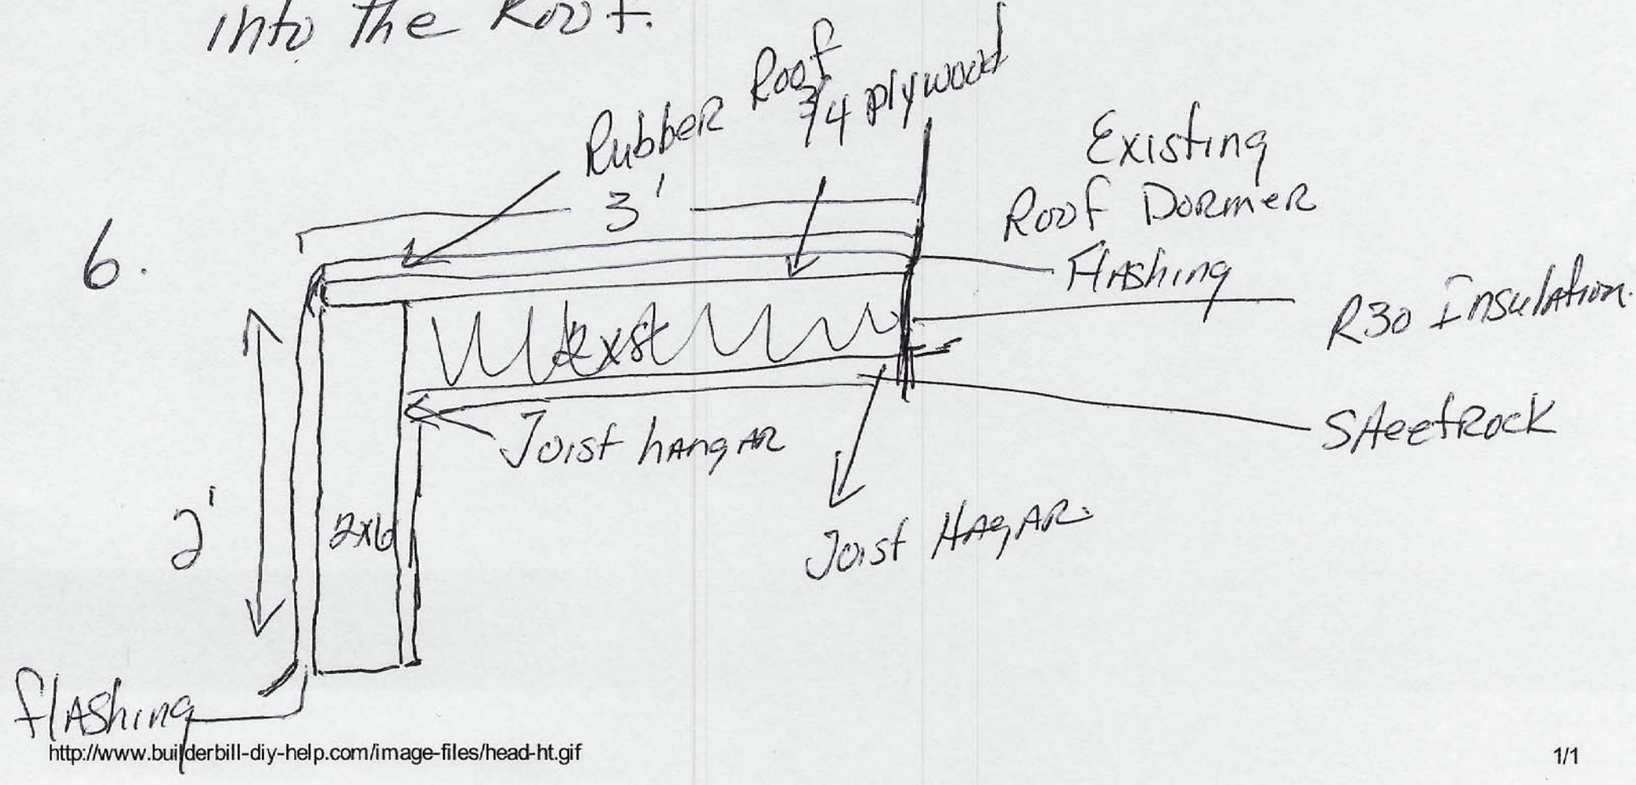
6.