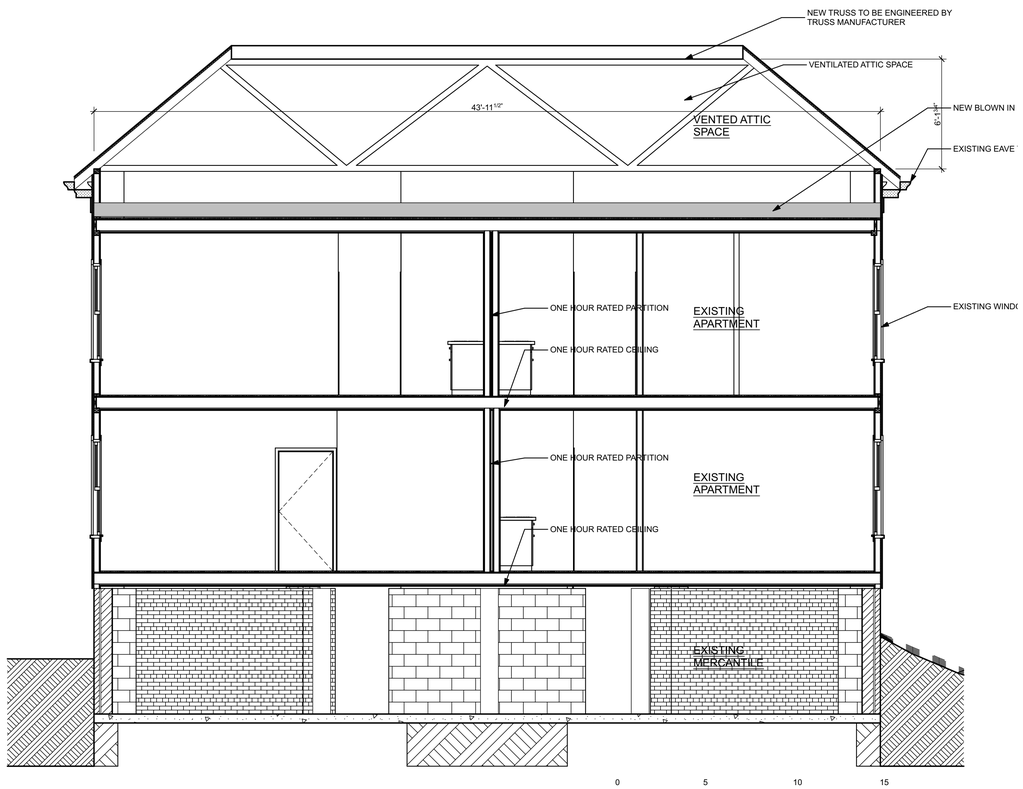


2 A3.2 SECTION

SCALE: 1/4" = 1'-0"

1 A3.2 SECTION

SCALE: 1/4" = 1'-0"

# RENOVATION OF 428 FOREST AVENUE

PORTLAND, MAINE

428- 432 FOREST AVENUE

LICENSED ARCHITECT JOSEPH A. DELANEY #11722 STATE OF MAINE


WHIPPLE CALLENDER ARCHITECTS

136 PLEASANT AVE.
PORTLAND, ME 04103
P 207.775.2696
F 207.775.3631
www.whipplecallender.com


| MARK | DATE | DESCRIPTION |
|---|---|---|

DATE: PERMIT APP. 9.20.16

CHECKED BY: JAD

DRAWN BY: CLBC

JOB: 432-2016

SHEET TITLE: BUILDING SECTIONS

A3.2


THIS DRAWING IS AN INSTRUMENT OF SERVICE AND SHALL REMAIN THE PROPERTY OF WHIPPLE CALLENDER ARCHITECTS. IT SHALL NOT BE USED FOR ANY OTHER PURPOSE THAT FOR WHICH IT IS SPECIFICALLY FURNISHED



A3.2 SECTIONS : Plotted on 9/20/16 at 10:16 AM by Joe Delaney. File Path: /Volumes/WCA Expansion Drive/ WCA Projects/2016 Projects/FOR 428 Forest Ave./FOR ArchiCAD Models/FOR Model v20.pln