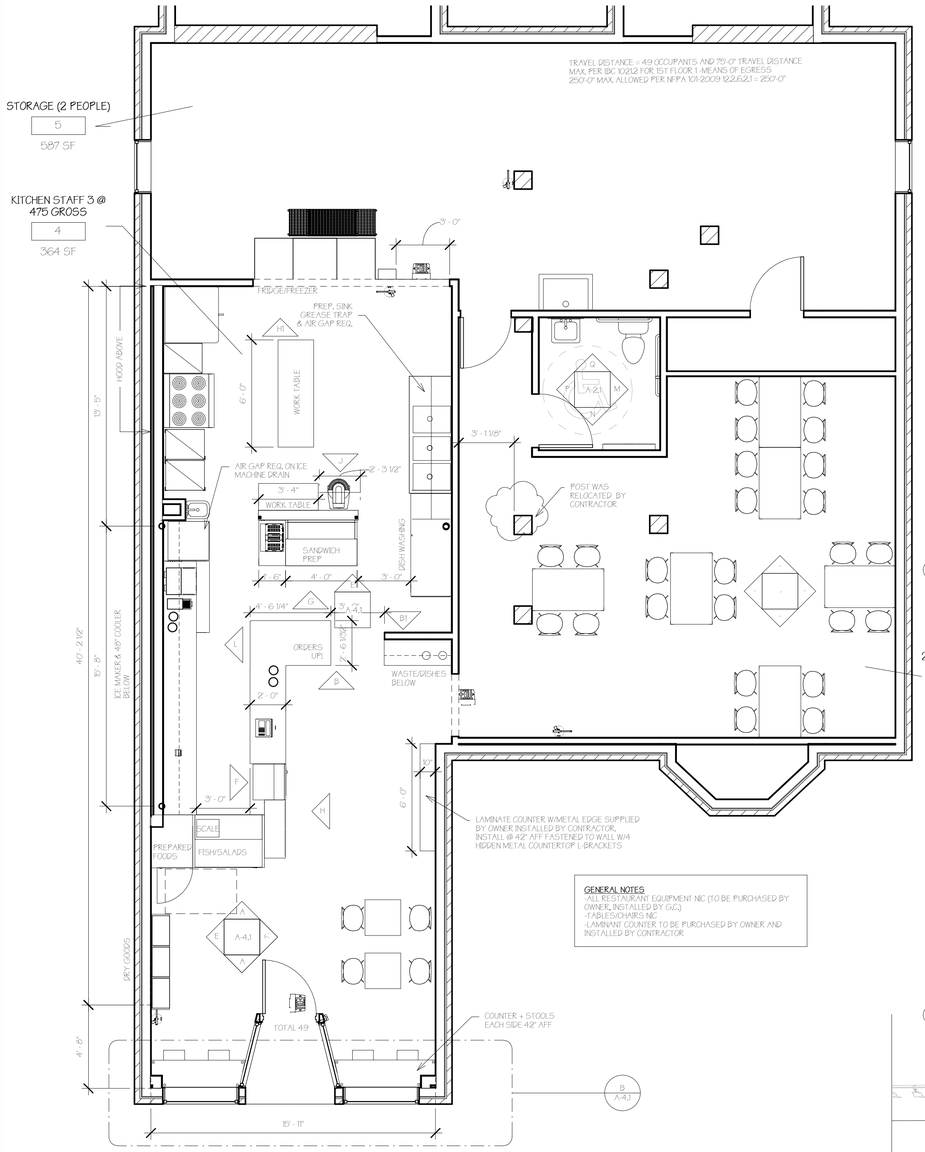

A First Floor
1/4" = 1'-0"

B Main Doorway

C From in Line

D From Front Right

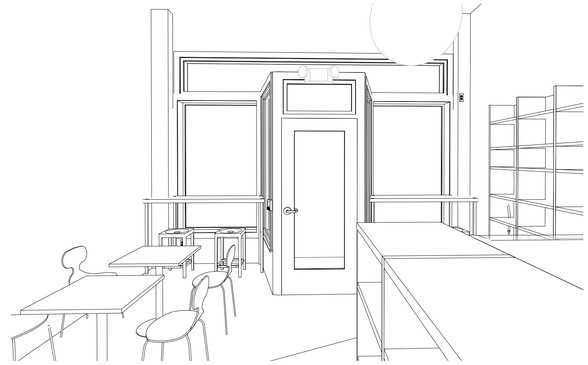

E From Line Looking Towards Entrance

F View of Order Up Counter

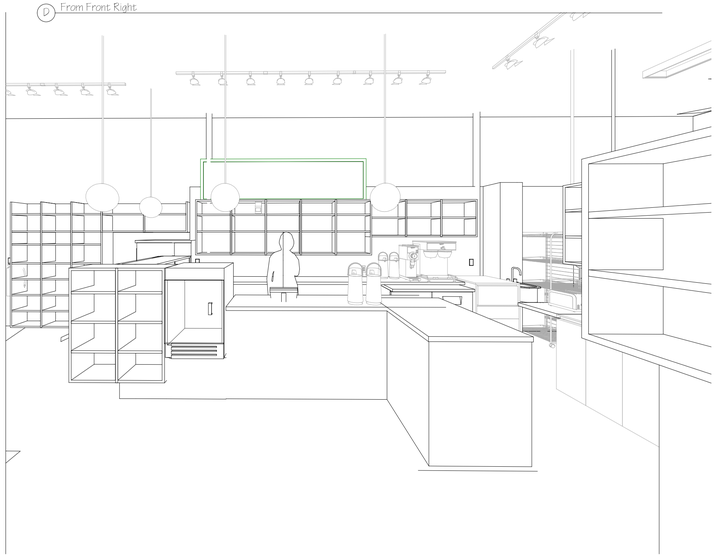

G Perspective Elevation From Right Wall

H From Oven Looking Towards Front

0' 2' 4' 8' 16'

LICENSED ARCHITECT
TRACIE J. REED
No. 4139
STATE OF MAINE

ROSE FOODS LLC

Tenant Fitout
428 FOREST AVENUE
PORTLAND, ME 04101

CLIENT REPRESENTATIVE FOR ROSE FOODS INC.
TRACIE REED, MAINE LICENSED ARCHITECT
DEXTROUS CREATIVE
46 CUSHMAN STREET #4
PORTLAND, ME 04102
207.409.0459 (CELL)
TRACIEREED@DEXTROUSCREATIVE.COM

DEXTROUS CREATIVE

PORTLAND, ME 04102
TRACIE REED, ARCHITECT
NCARB, AIA, LEED AP BD+C
tracieree@dextrouscreative.com
207.409.0459 (cell)

PROJECT TEAM

No.	Description	Date
1	Revision 1	Date 1

PLAN & PERSPECTIVES

Project number	15-40
Date	04.09.17
Drawn by	TJR
Checked by	TJR

A-1.1

Scale 1/4" = 1'-0"

4/9/2017 12:25:24 PM