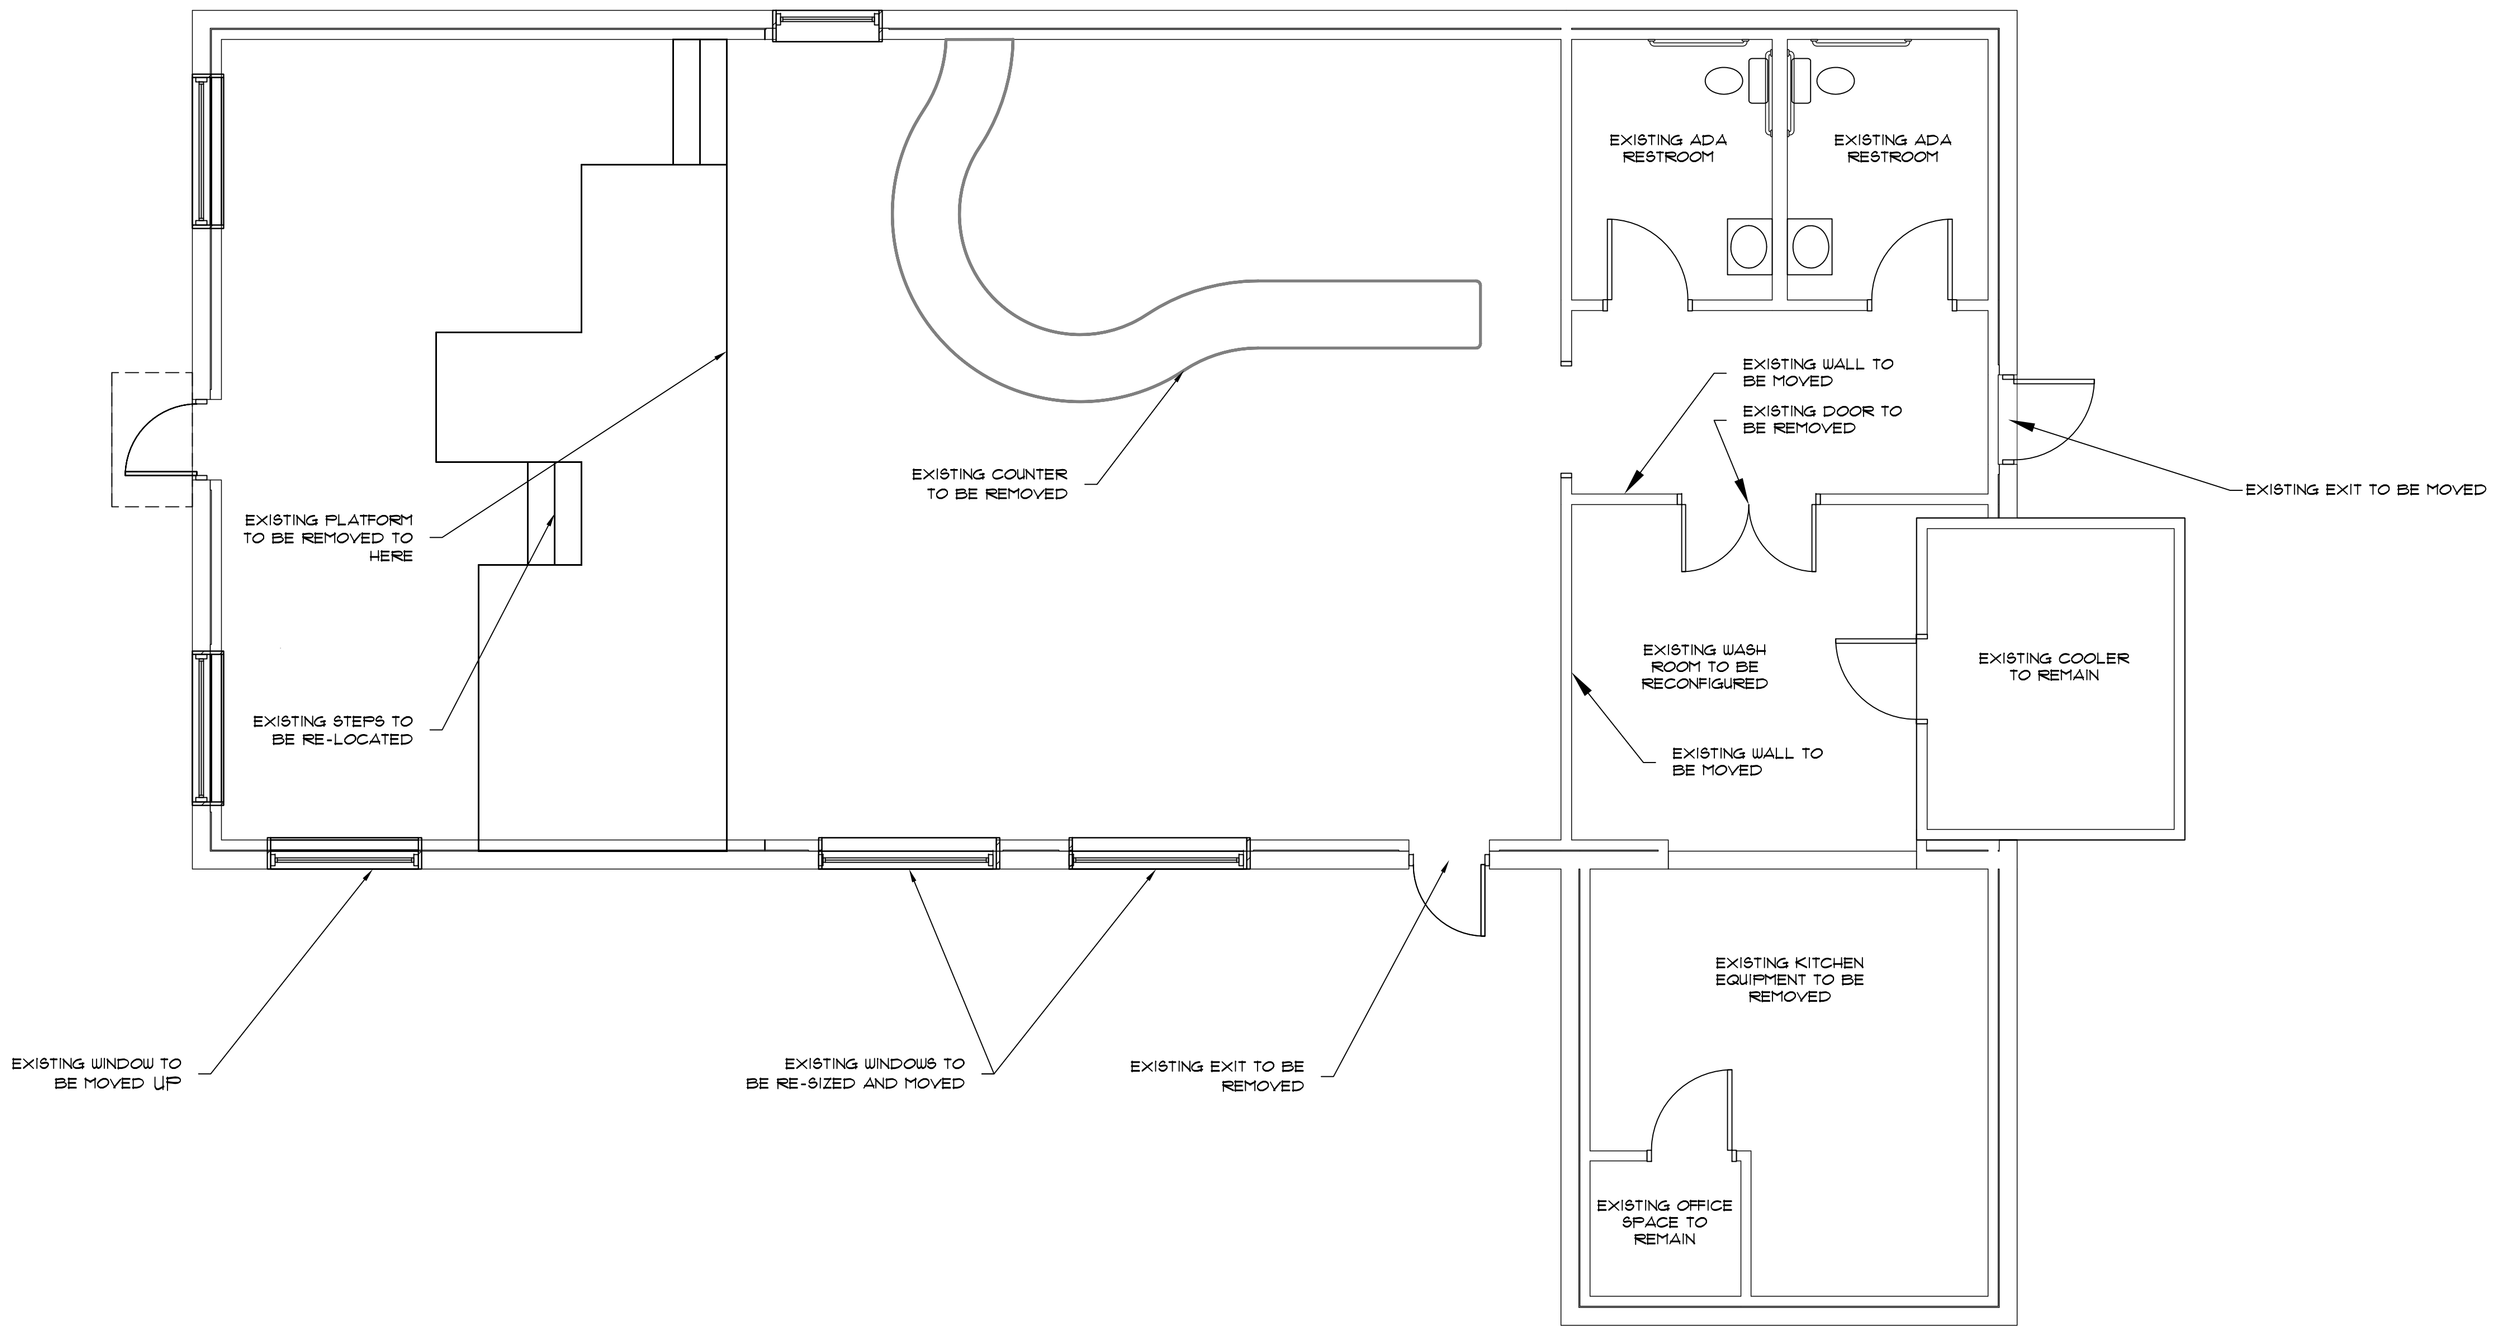

EXISTING FLOOR PLAN
SCALE: 1/4" = 1'-0"

PROPERTY OF

Ed-de-Tech
235 Riverside Industrial Parkway
Portland, ME 04102

Your Grandma's Place
408 Forest Ave, Portland, Maine
Pavlo Casikes

NO	REMARKS	BY	DATE
A	ISSUED FOR PERMITTING	JJO	08-27-09

CODE: IBC 2003
TOWN: Portland
DATE: 08-27-09
SCALE: AS NOTED
DRAWN: JJO
TITLE: Existing and Demolition Plans
FILE:
SHEET: A-1