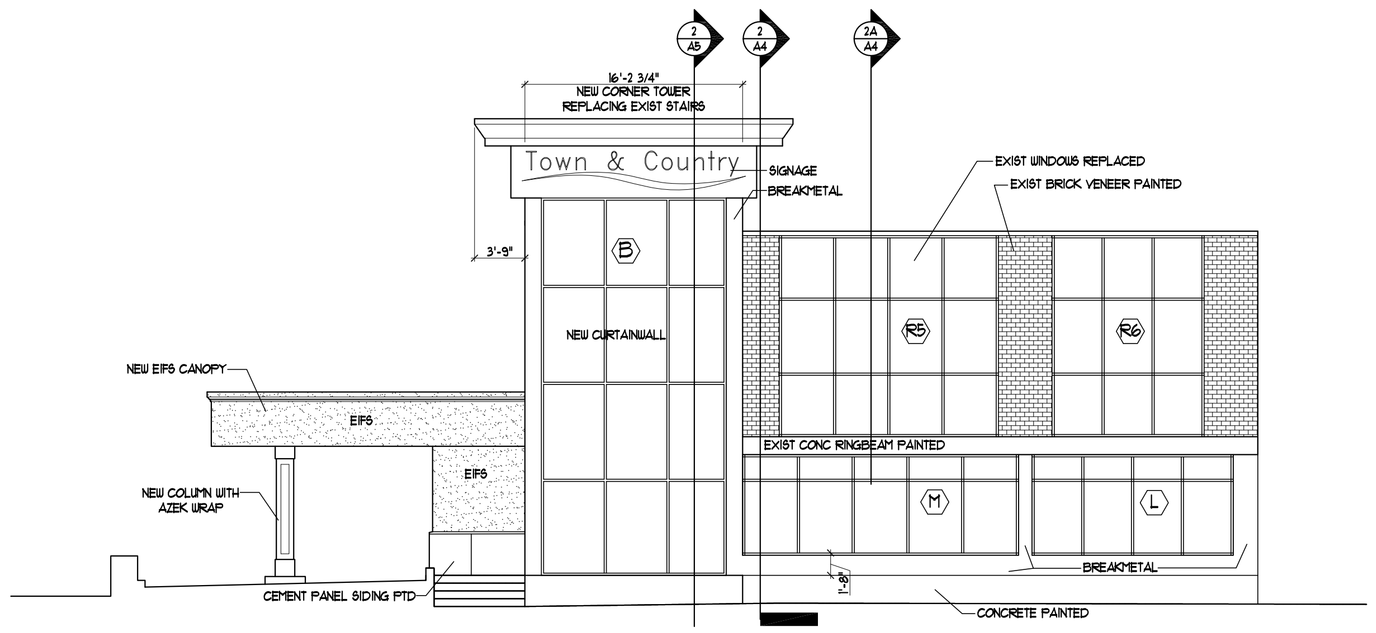

1 NORTH EAST ELEVATION (FOREST AVENUE)
SCALE: 1/8" = 1'-0"

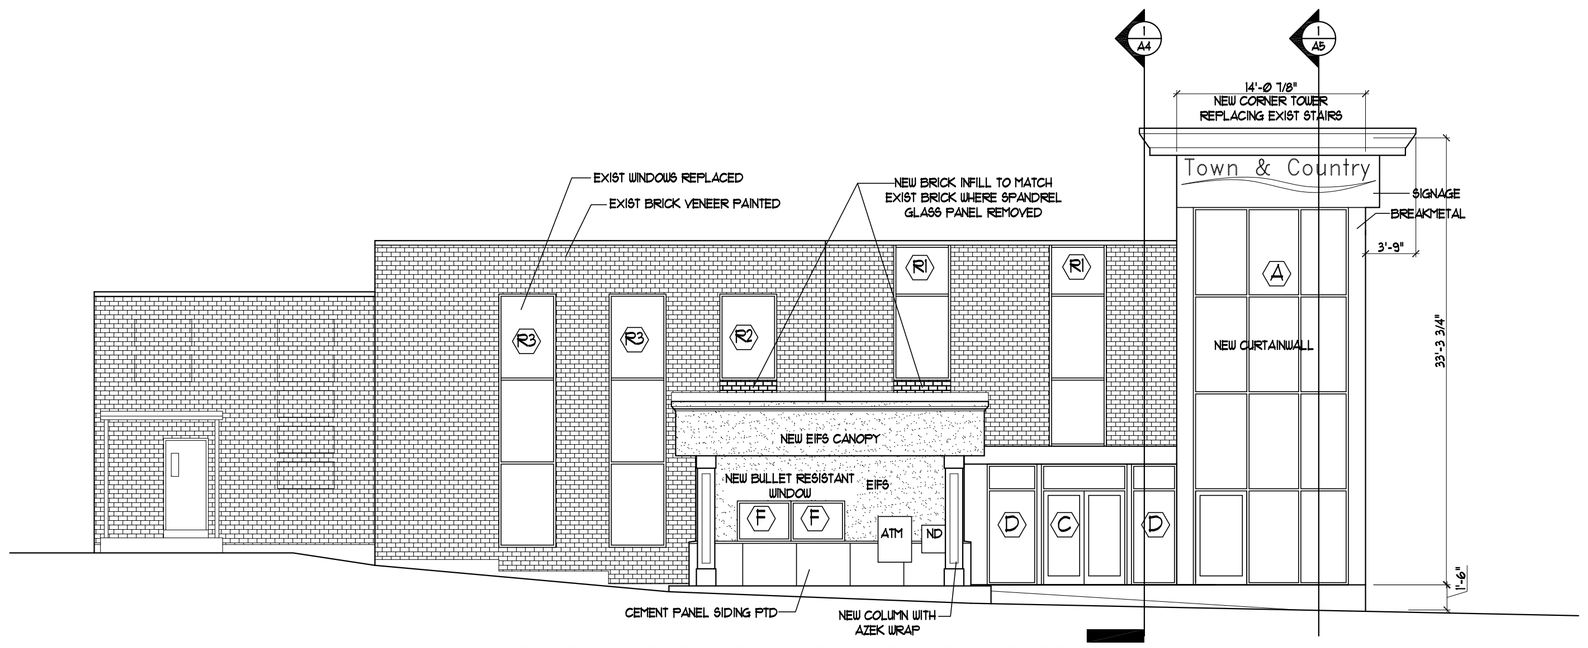

2 SOUTH EAST ELEVATION (FESSENDEN STREET)
SCALE: 1/8" = 1'-0"

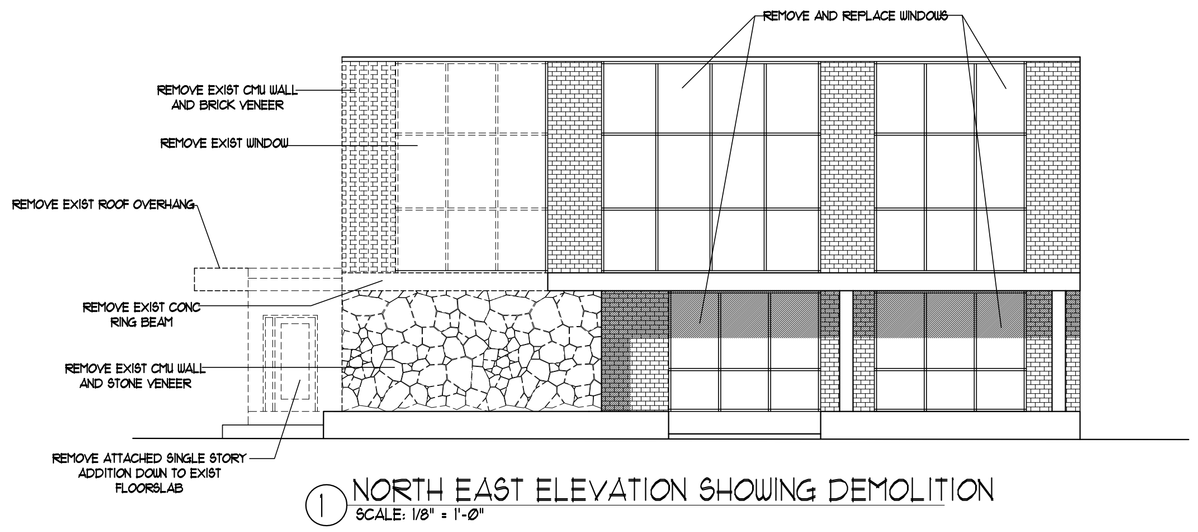

1 NORTH EAST ELEVATION SHOWING DEMOLITION
SCALE: 1/8" = 1'-0"

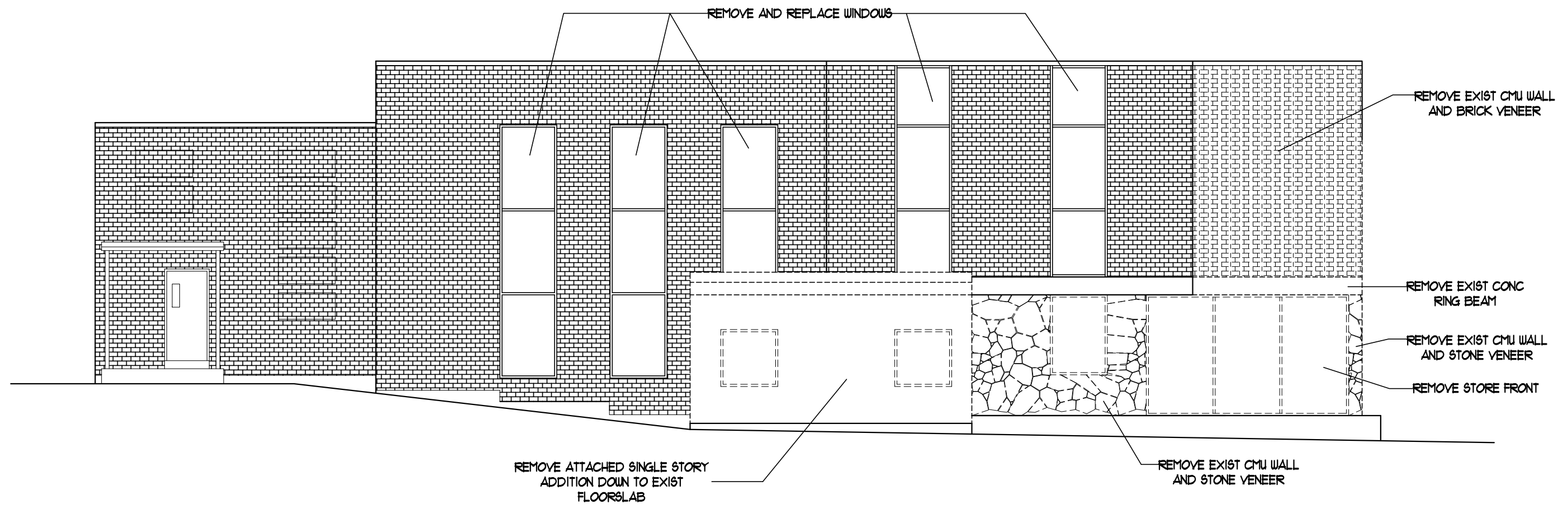

2 SOUTH EAST ELEVATION SHOWING DEMOLITION
SCALE: 1/8" = 1'-0"

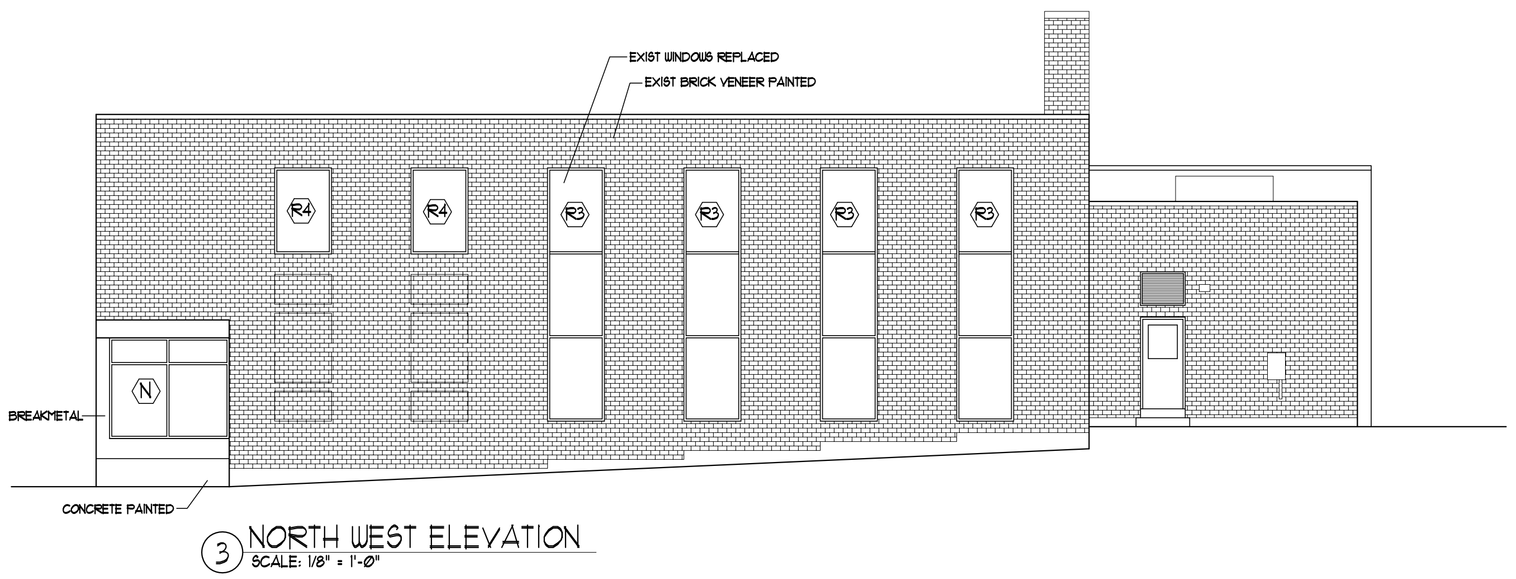

3 NORTH WEST ELEVATION
SCALE: 1/8" = 1'-0"

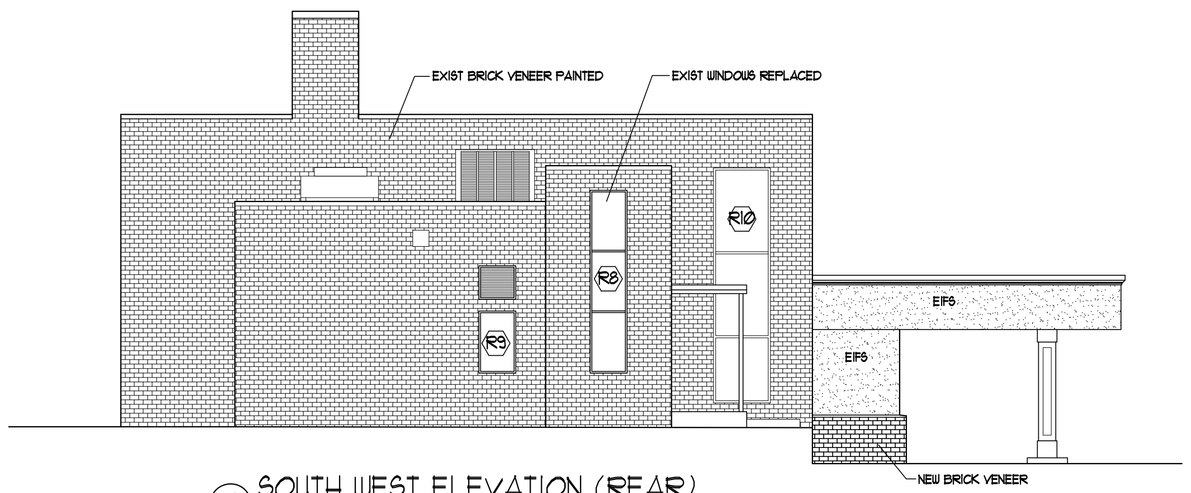

4 SOUTH WEST ELEVATION (REAR)
SCALE: 1/8" = 1'-0"

GENERAL NOTE:
ALL EXISTING WINDOWS AND
SPANDREL PANELS TO BE REPLACED

Prepared for:

ARCHETYPE, P.A.
ARCHITECTS
48 Union Wharf Portland, Maine 04101
(207) 772-6022 Fax (207) 772-4056

Scale
1/8" = 1'-0"

Date
26 APRIL 2010

ELEVATIONS

Project:
TOWN & COUNTRY
426 FOREST AVENUE
PORTLAND, MAINE

A3