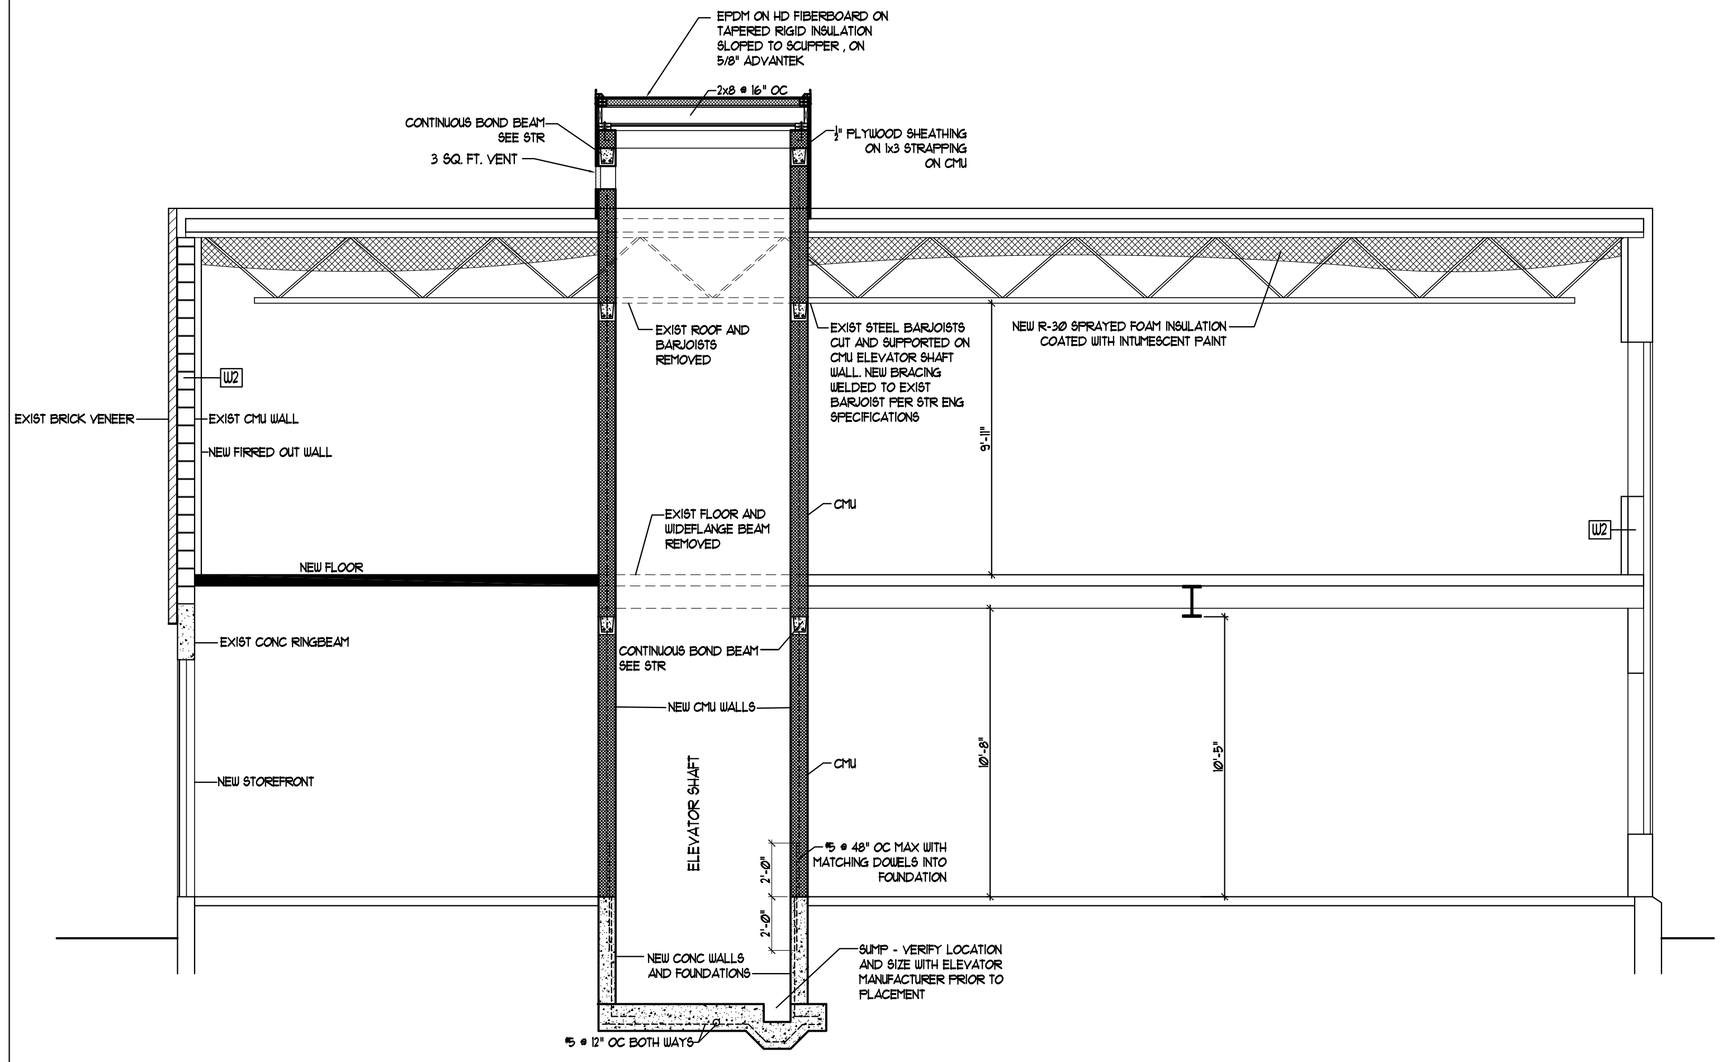

1 BUILDING SECTION
SCALE: 1/4" = 1'-0"

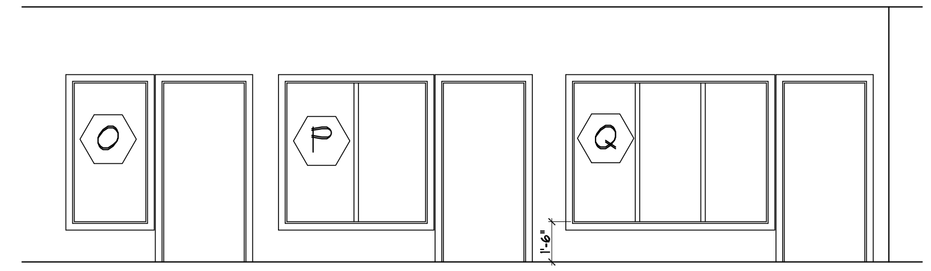

ELEVATION OF OFFICE INTERIOR WINDOWS
5 SCALE: 1/4" = 1'-0"

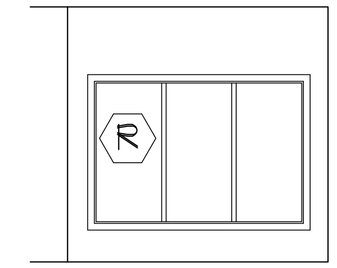

ELEVATION OF OFFICE INTERIOR WINDOWS
6 SCALE: 1/4" = 1'-0"

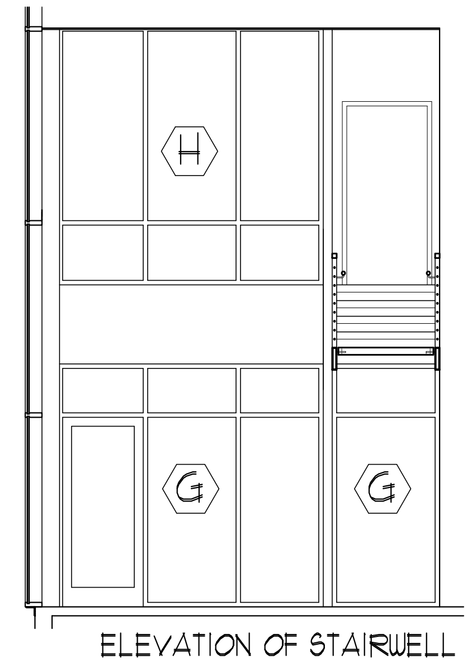

ELEVATION OF STAIRWELL INTERIOR WALL
3 SCALE: 1/4" = 1'-0"

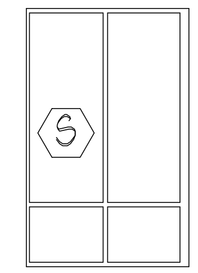

ELEVATION OF STAIRWELL INTERIOR WALL
7 SCALE: 1/4" = 1'-0"

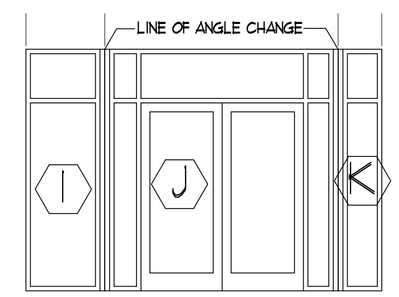

ELEVATION OF BANK ENTRANCE DOORS
4 SCALE: 1/4" = 1'-0"

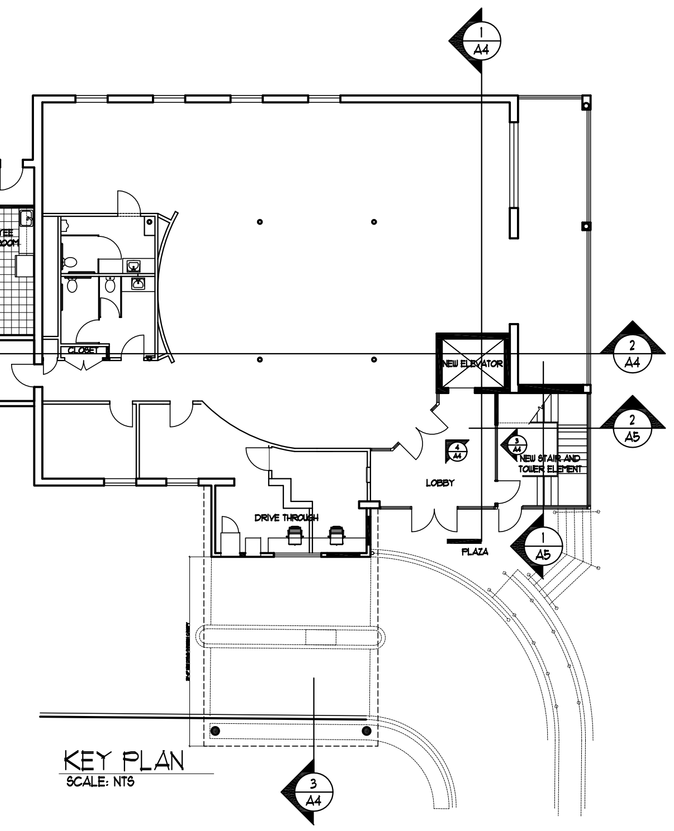

KEY PLAN
SCALE: NTS

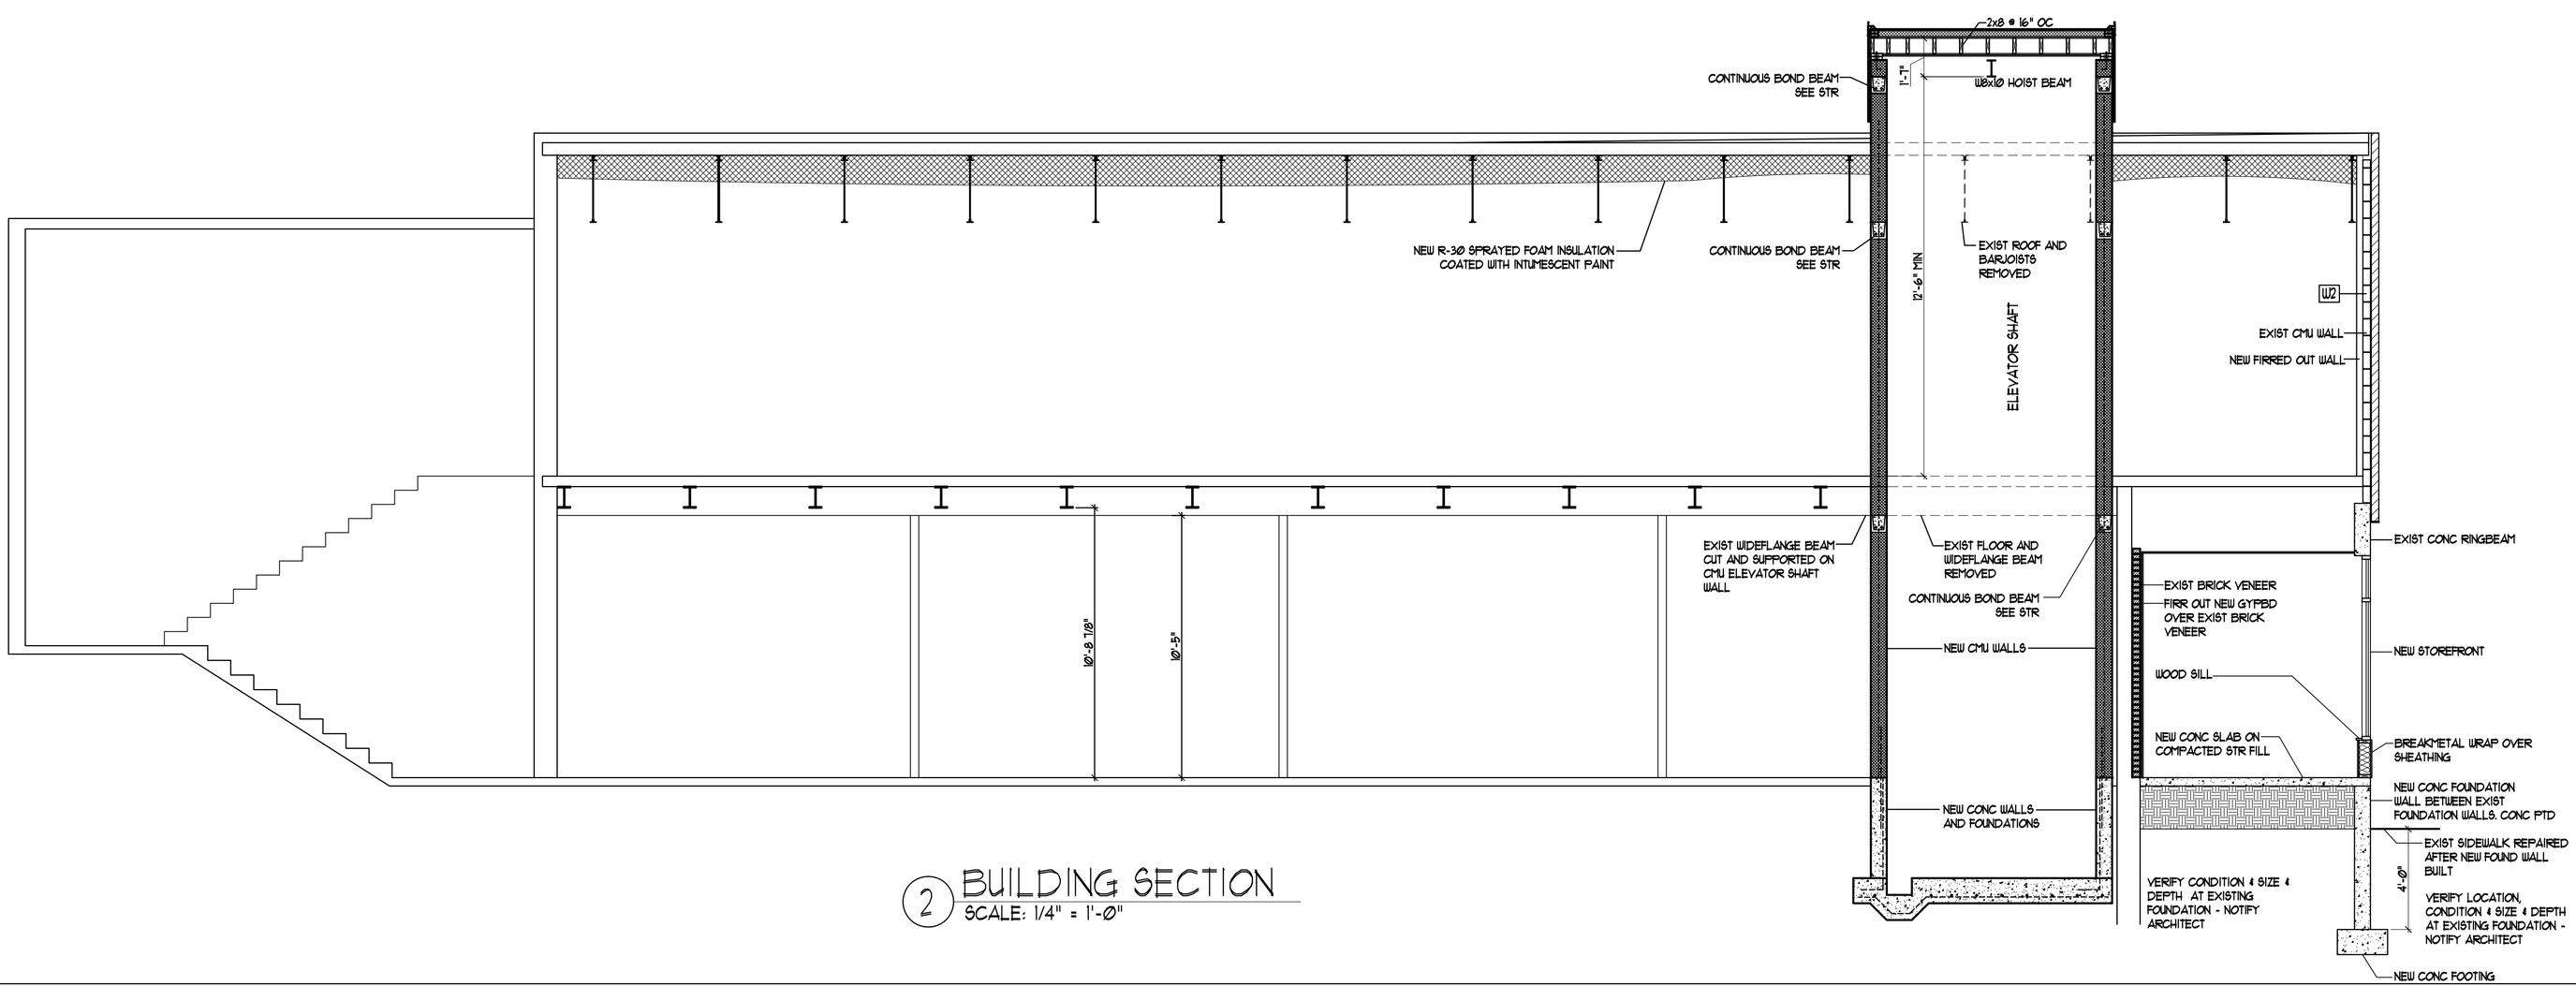

2 BUILDING SECTION
SCALE: 1/4" = 1'-0"

Prepared for:

ARCHETYPE, P.A.
ARCHITECTS
48 Union Wharf Portland, Maine 04101
(207) 772-6022 Fax (207) 772-4056

Scale
1/4" = 1'-0"
1" = 1'-0"

Date
26 APRIL 2010

TYPICAL BUILDING SECTIONS

Project:
TOWN & COUNTRY
426 FOREST AVENUE
PORTLAND, MAINE

A4