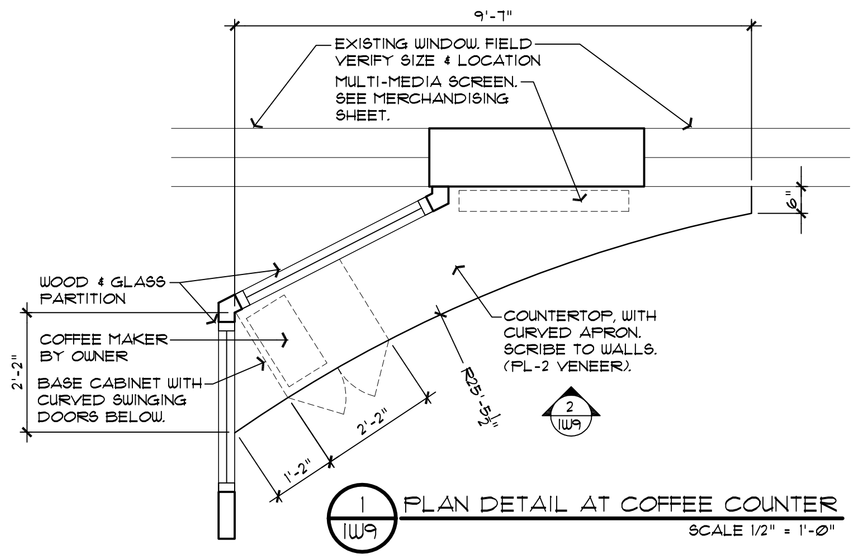

1 IW9 PLAN DETAIL AT COFFEE COUNTER
SCALE 1/2" = 1'-0"

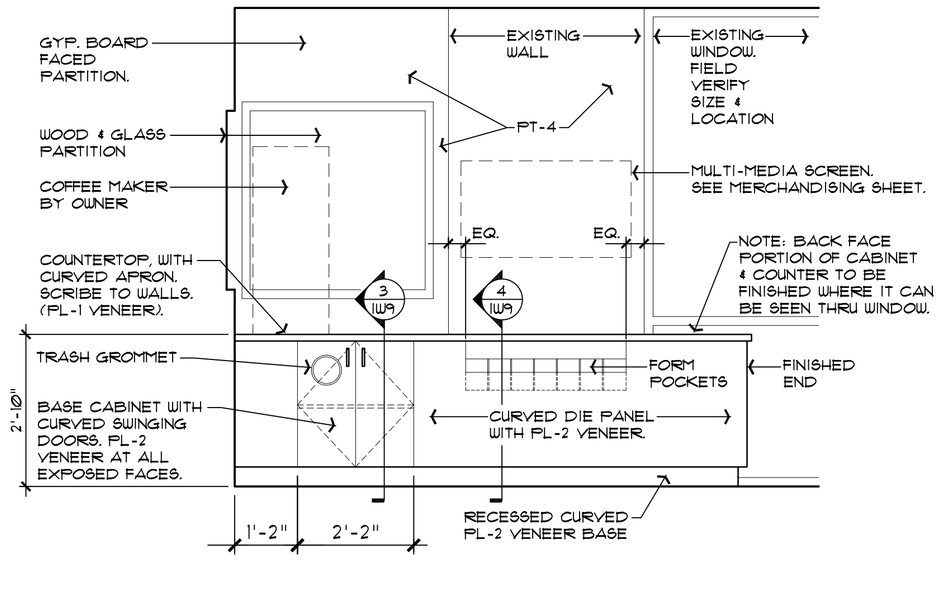

2 IW9 ELEVATION AT COFFEE COUNTER
SCALE 1/2" = 1'-0"

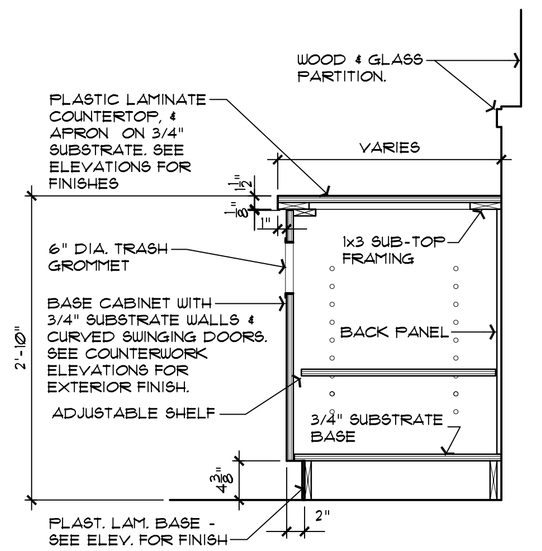

3 IW9 COUNTERWORK SECTION
SCALE 1" = 1'-0"

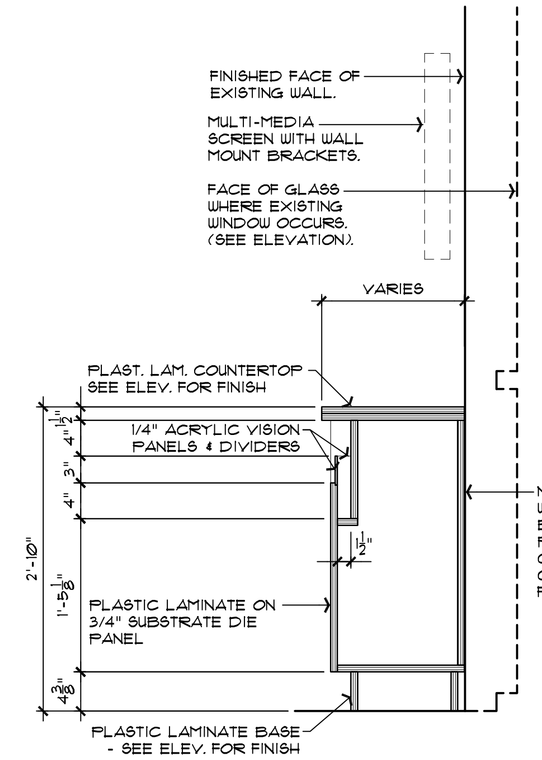

4 IW9 COUNTERWORK SECTION
SCALE 1" = 1'-0"

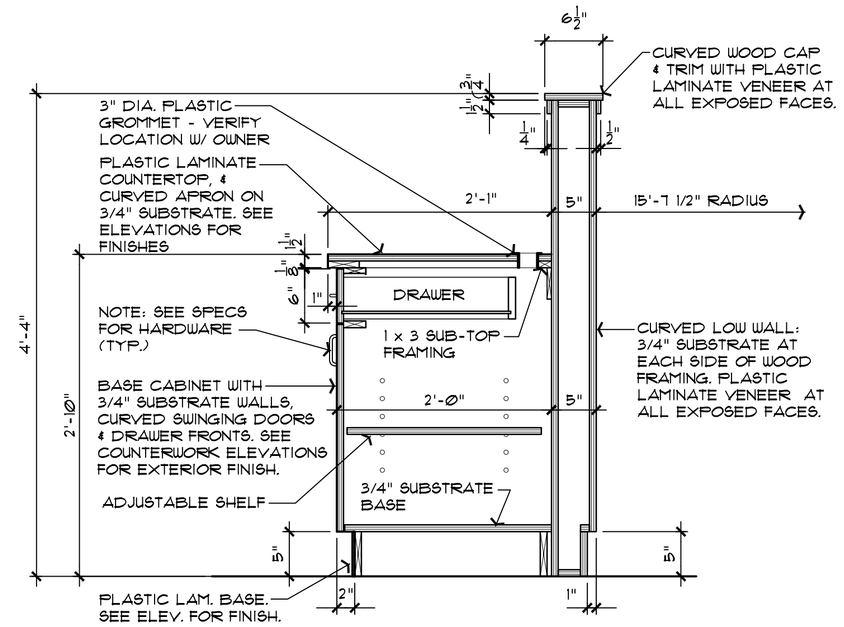

8 IW9 COUNTERWORK SECTION
SCALE 1" = 1'-0"

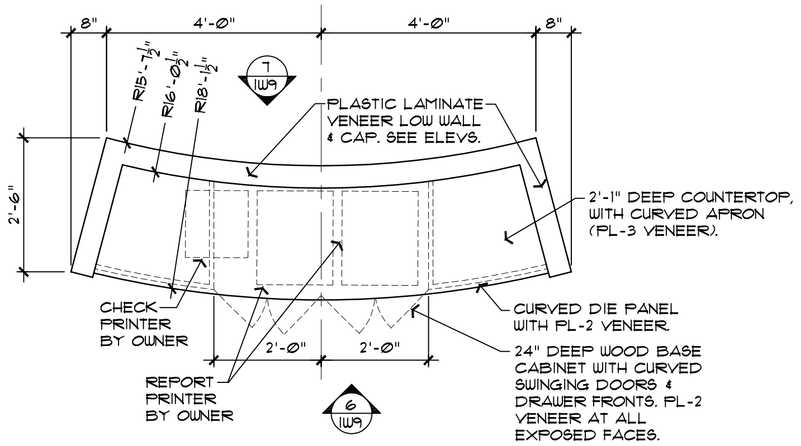

5 IW9 PLAN DETAIL AT TELLERS WORK COUNTER
SCALE 1/2" = 1'-0"

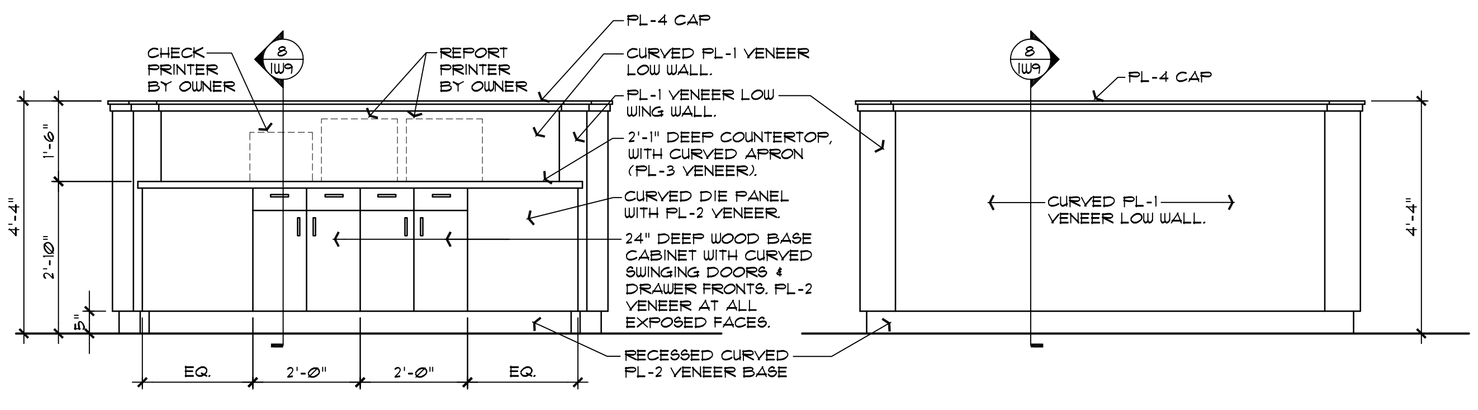

6 IW9 ELEVATION AT TELLERS WORK COUNTER
SCALE 1/2" = 1'-0"

7 IW9 ELEVATION AT TELLERS WORK COUNTER
SCALE 1/2" = 1'-0"

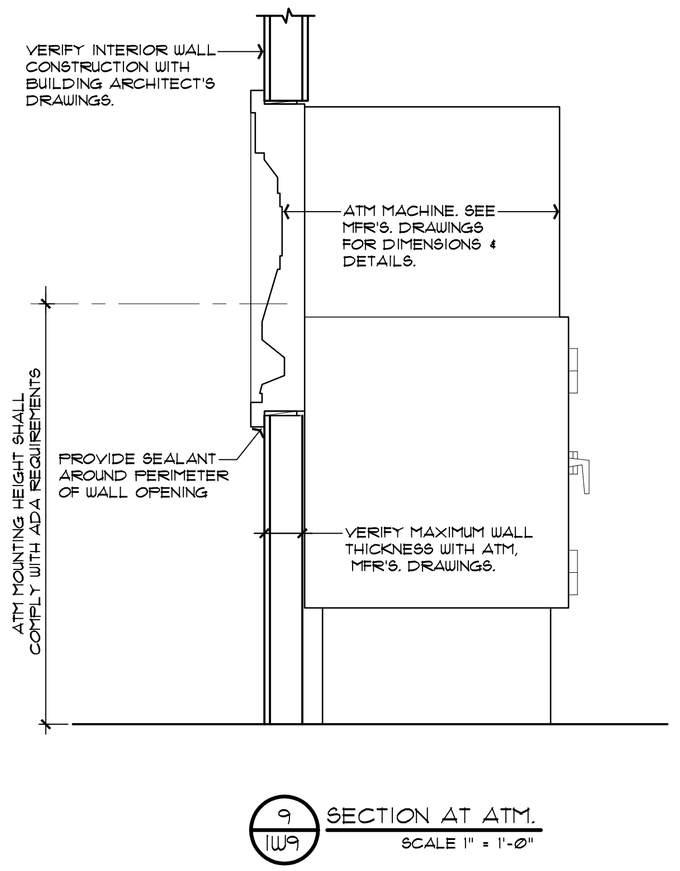

9 IW9 SECTION AT ATM.
SCALE 1" = 1'-0"

GENERAL NOTES:

FIELD VERIFY ALL WALL DIMENSIONS.

VERIFY ALL EQUIPMENT & APPLIANCE DIMENSIONS WITH SPECIFICATIONS & MFR'S. LITERATURE.

WOOD CLEATS TO BE PAINTED TO MATCH ADJACENT WALL.

PROVIDE BACKING SHEET ON BACK SIDE OF WOOD PANELS WHERE FRONT SIDES OF PANELS ARE FACED WITH PLASTIC LAMINATE. TYPICAL.

ALL SUBSTRATE WOOD PANELS TO BE MDF. (MEDIUM DENSITY FIBERBOARD)

INTERIOR OF CABINETS INCLUDING SHELVES TO BE MELAMINE FINISH. COLOR- BLACK. (EXCEPT THAT CABINET DOOR INTERIORS & EDGES TO MATCH EXTERIOR OF CABINET).

ALL PLASTIC LAMINATE OR WOOD VENEER GRAIN ON VERTICAL SURFACES TO RUN VERTICALLY. (WOOD GRAIN TO RUN CONTINUOUSLY OVER DOOR & DRAWER FRONTS).

PROVIDE GROMMETS AS DIRECTED BY OWNER.

Do Not Reproduce
This document contains confidential information, is an instrument of service and property of Newground Architecture and shall not be used on other projects or for the extension of this project without the Architect's written approval.

W.F. Cann Company P.C. Architect
15450 South Outer Forty Drive Suite 300 Chesterfield, MO 63017 636-898-8100

CONSULTANT
Name
15450 South Outer Forty Drive
Suite 300
Chesterfield, MO 63017
Area Code 636-898-8100

NEWGROUND
Breakthrough Architecture

Revisions
Date 4-14-10
Drawn by M. FRANK
PA D. WILLIAMSON
Title COUNTERWORK DETAILS
Job No. 29003

TOWN & COUNTRY FCU
PORTLAND, MAINE

Sheet
IW9