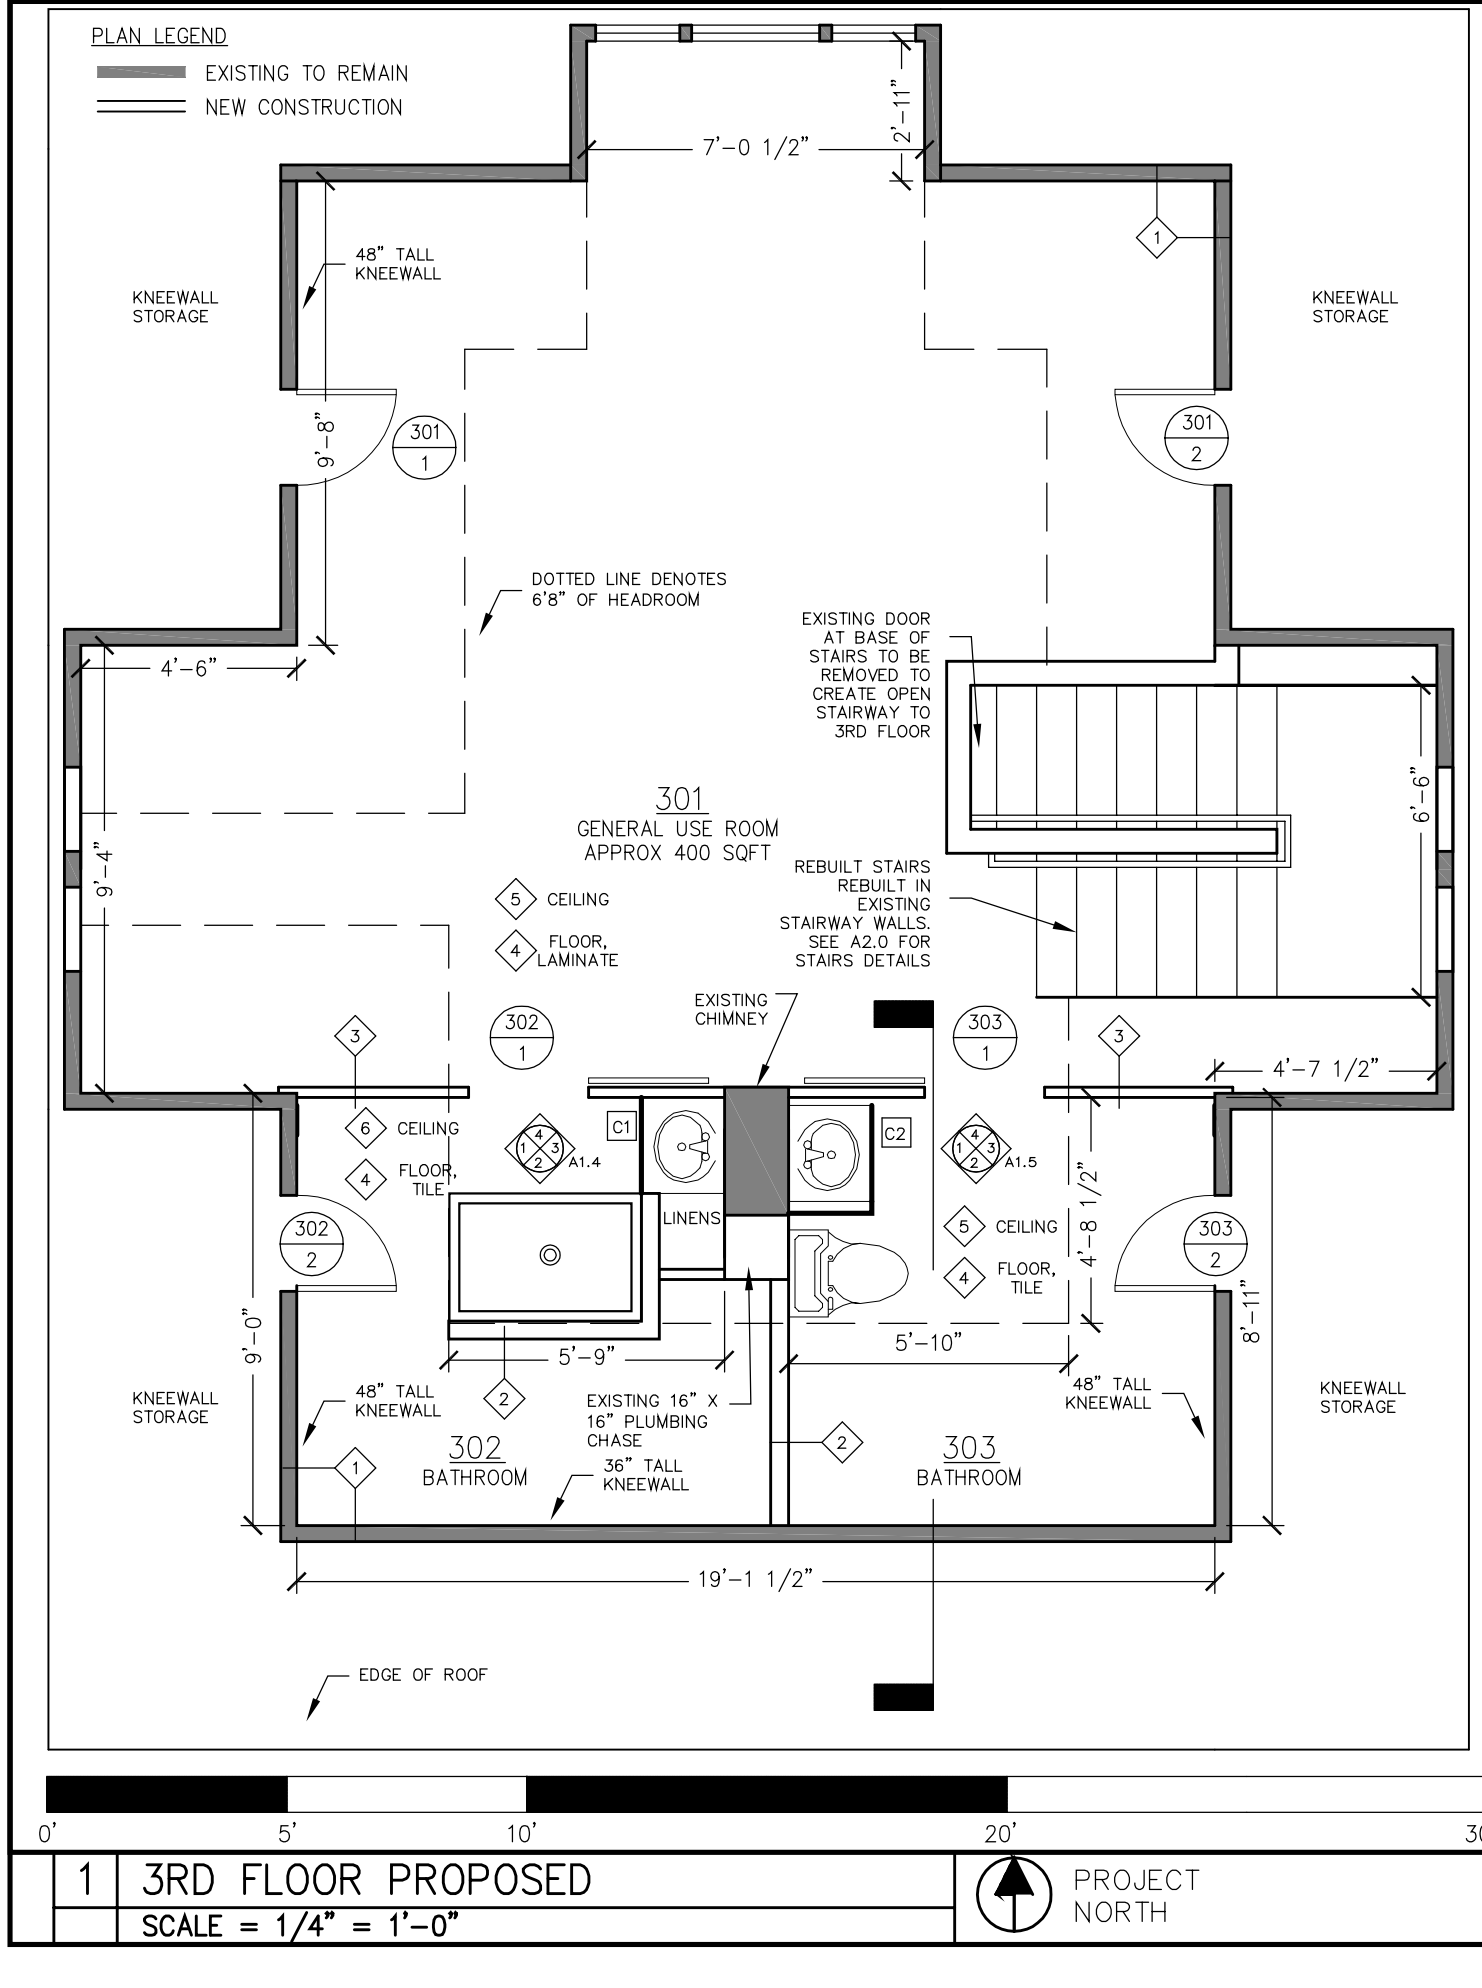

1 | 3RD FLOOR PROPOSED
SCALE = 1/4" = 1'-0"

PROJECT NORTH

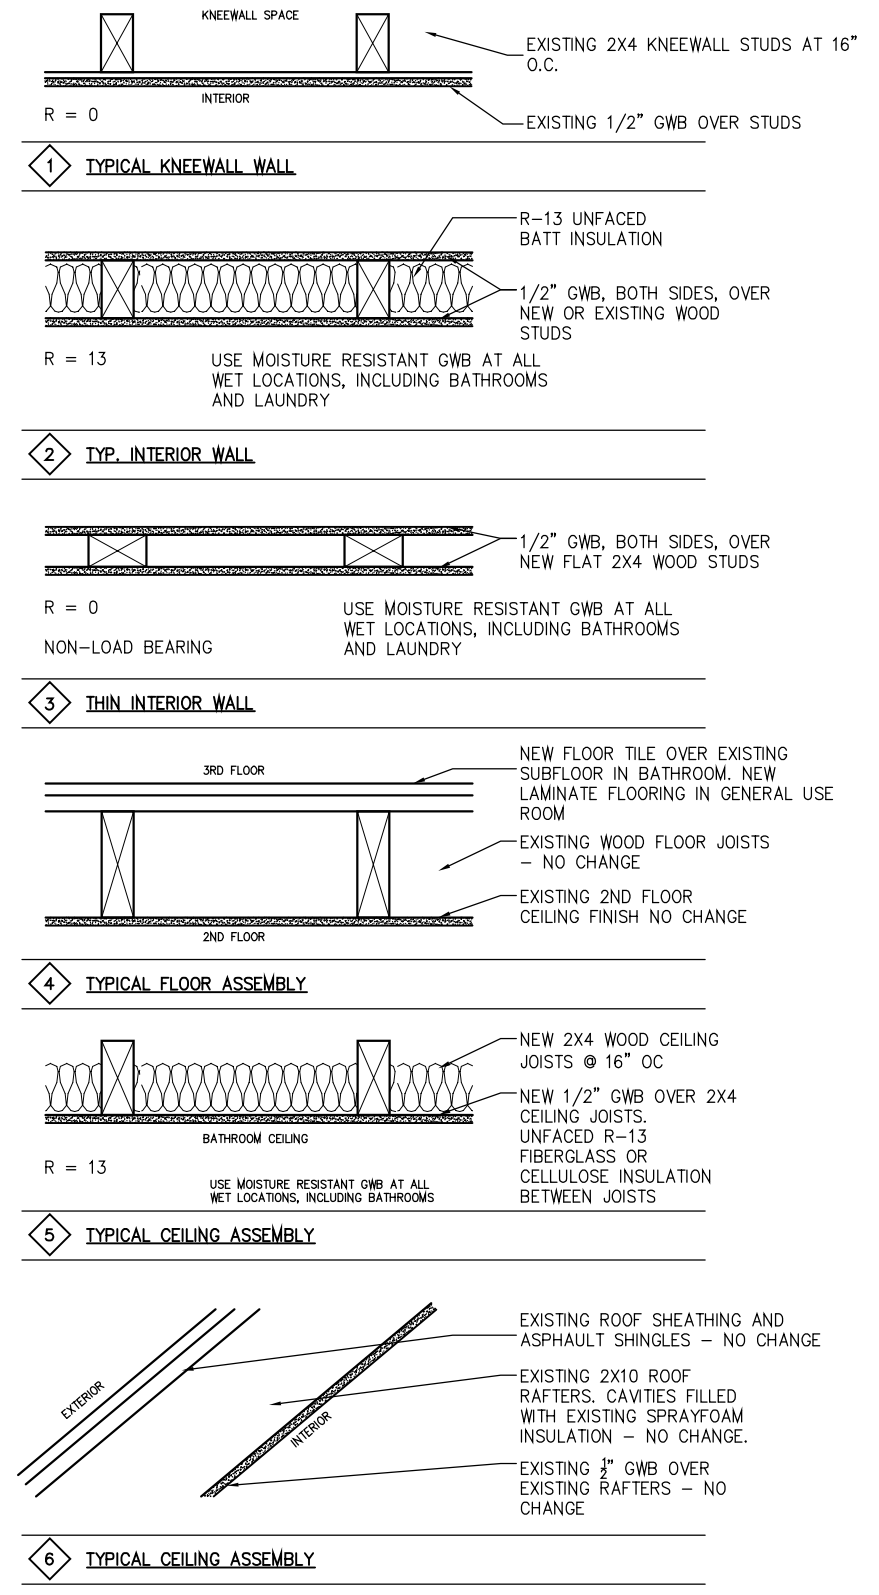

2 | WALL TYPES
SCALE = 1" = 1'-0"

3RD FLOOR AND GARAGE ALTERATIONS
88 FESSENDEN STREET
PORTLAND, ME

TITLE:
3RD FLOOR PROPOSED PLAN

DATE:
08/28/16

ISSUED FOR:
PERMITTING

DRAWING NO:
A1.2